




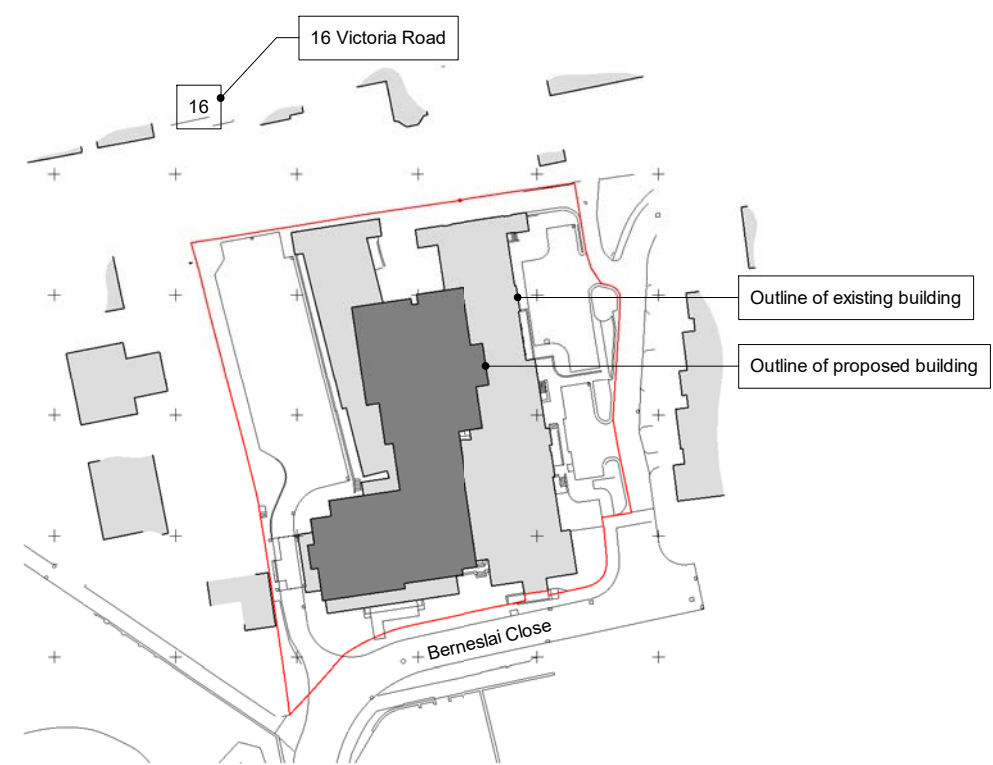


Location Plan

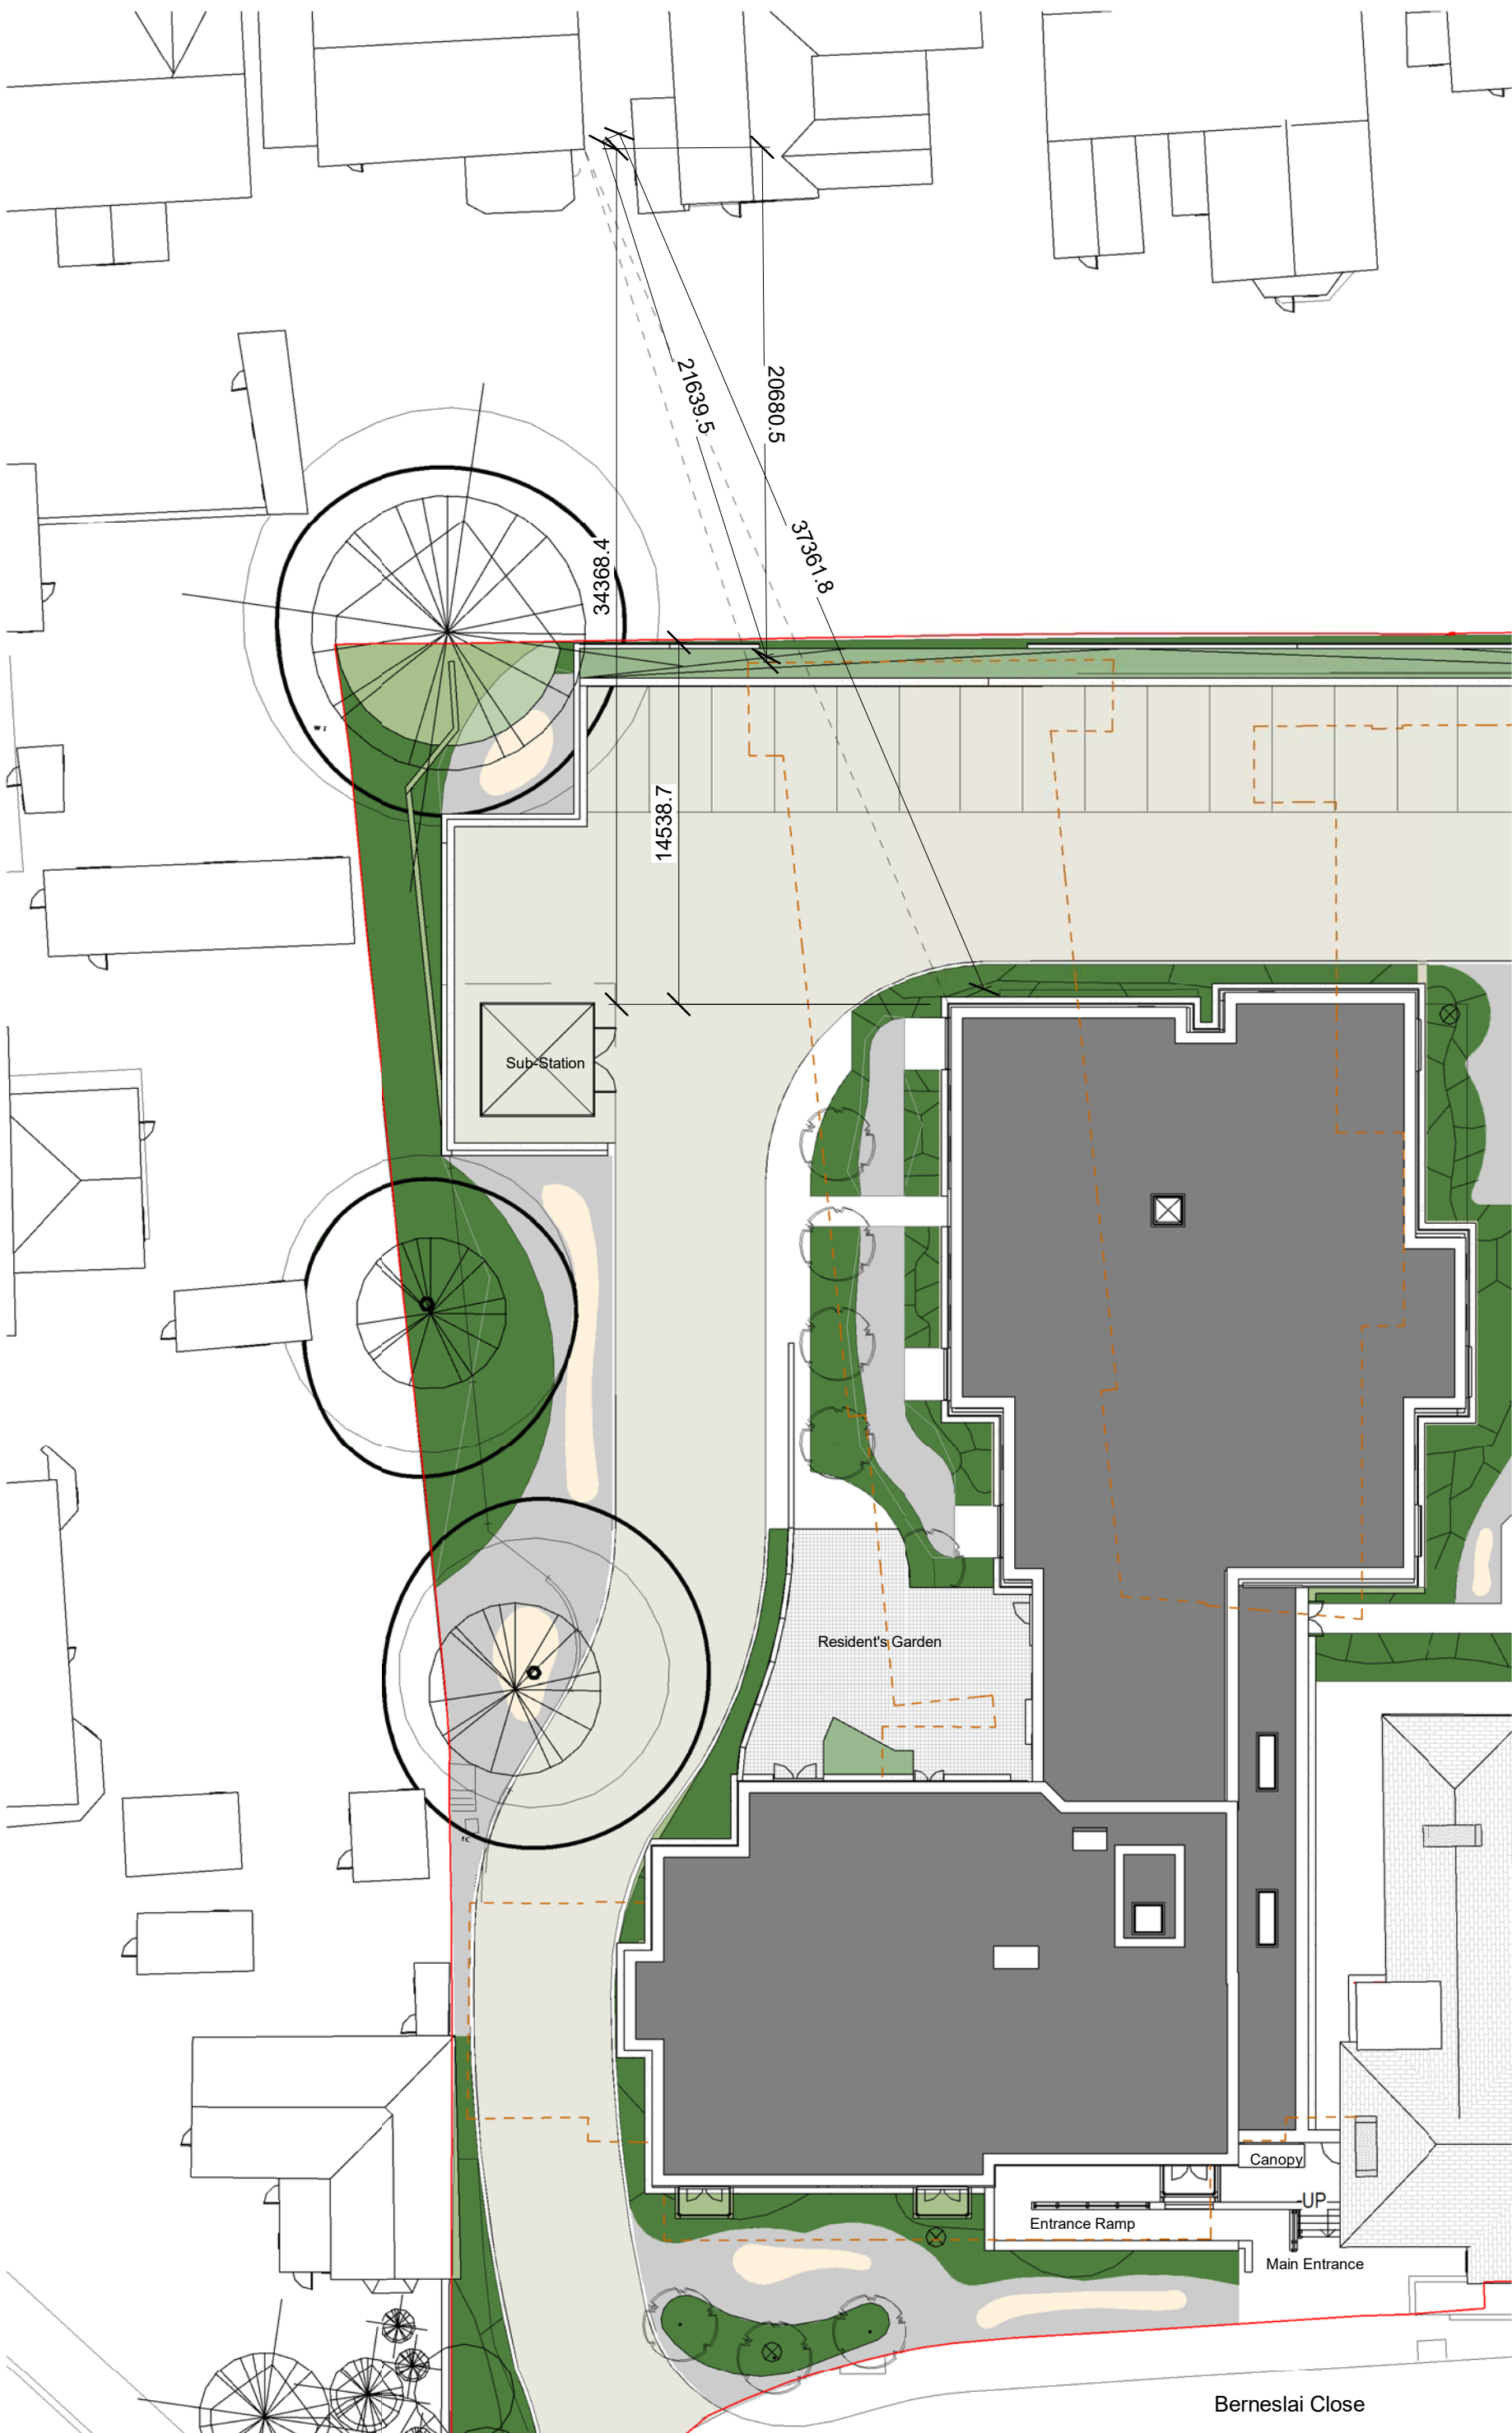


Siteplan

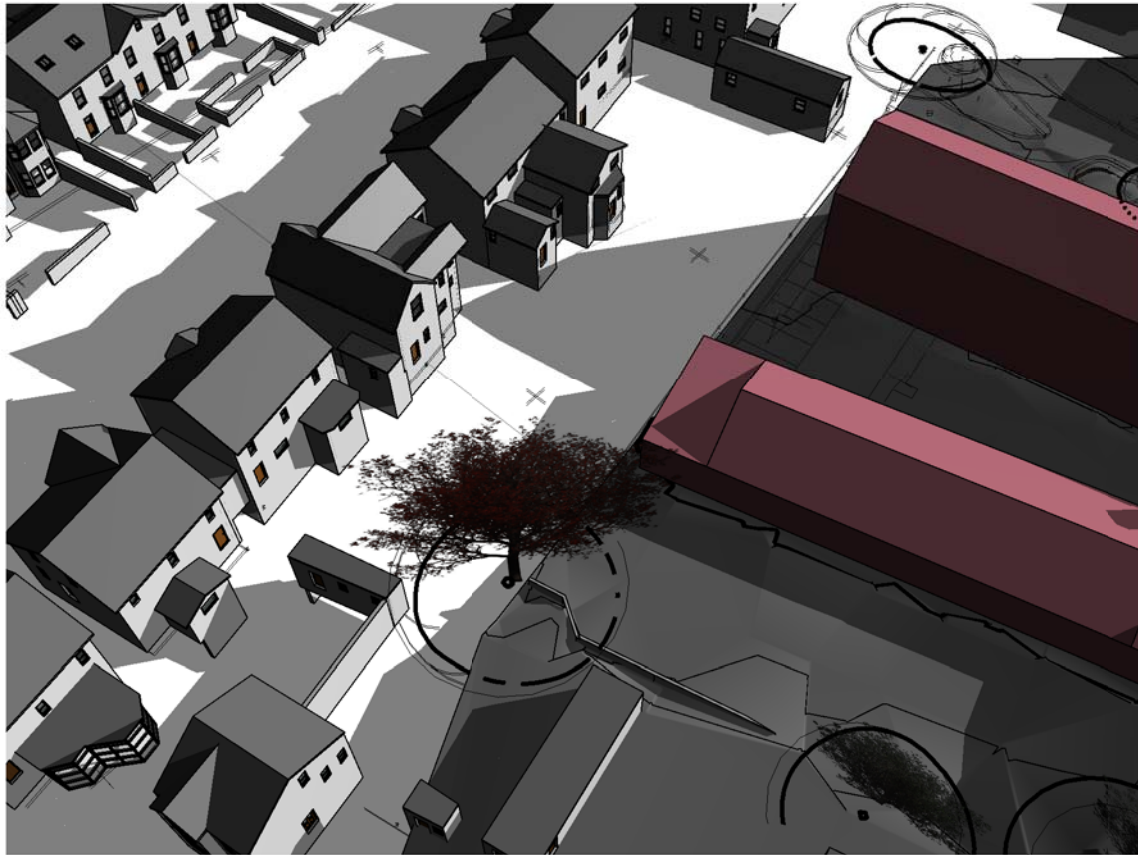


16 Victoria Road - Spring_10am_Existing

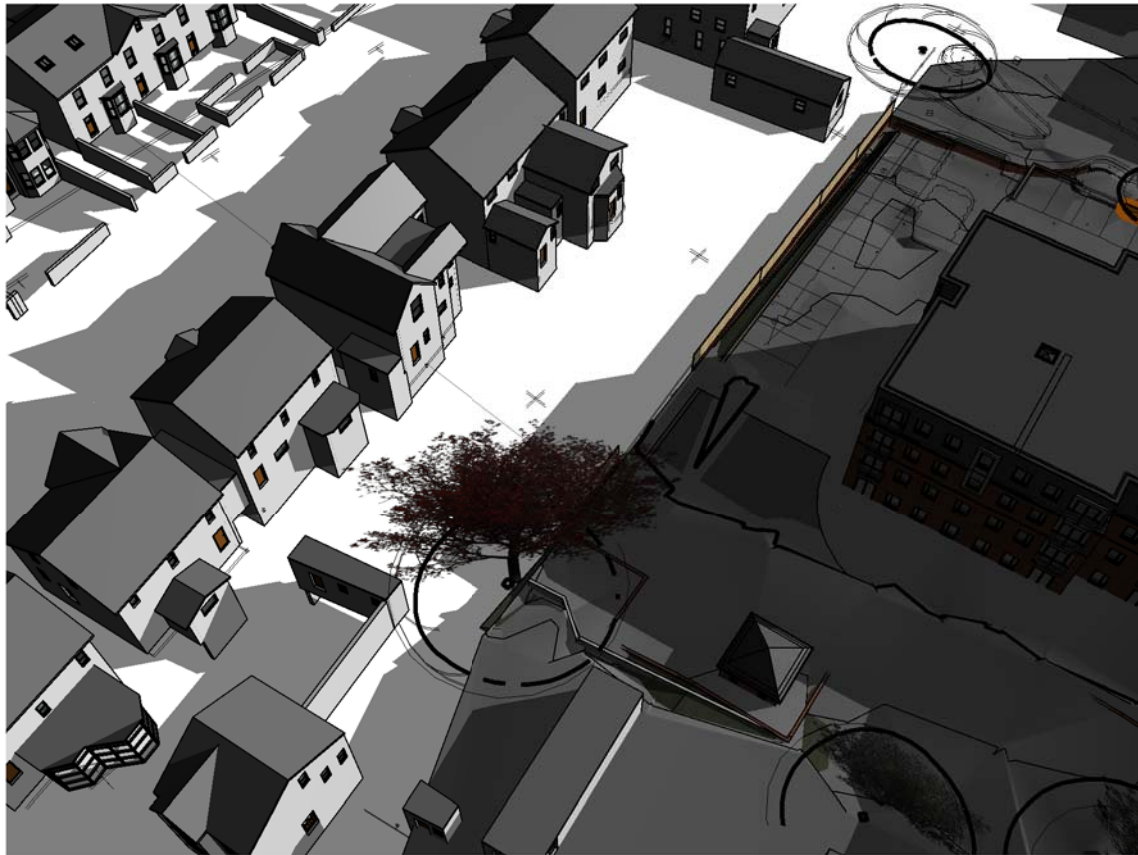


16 Victoria Road - Spring_10am_Proposed

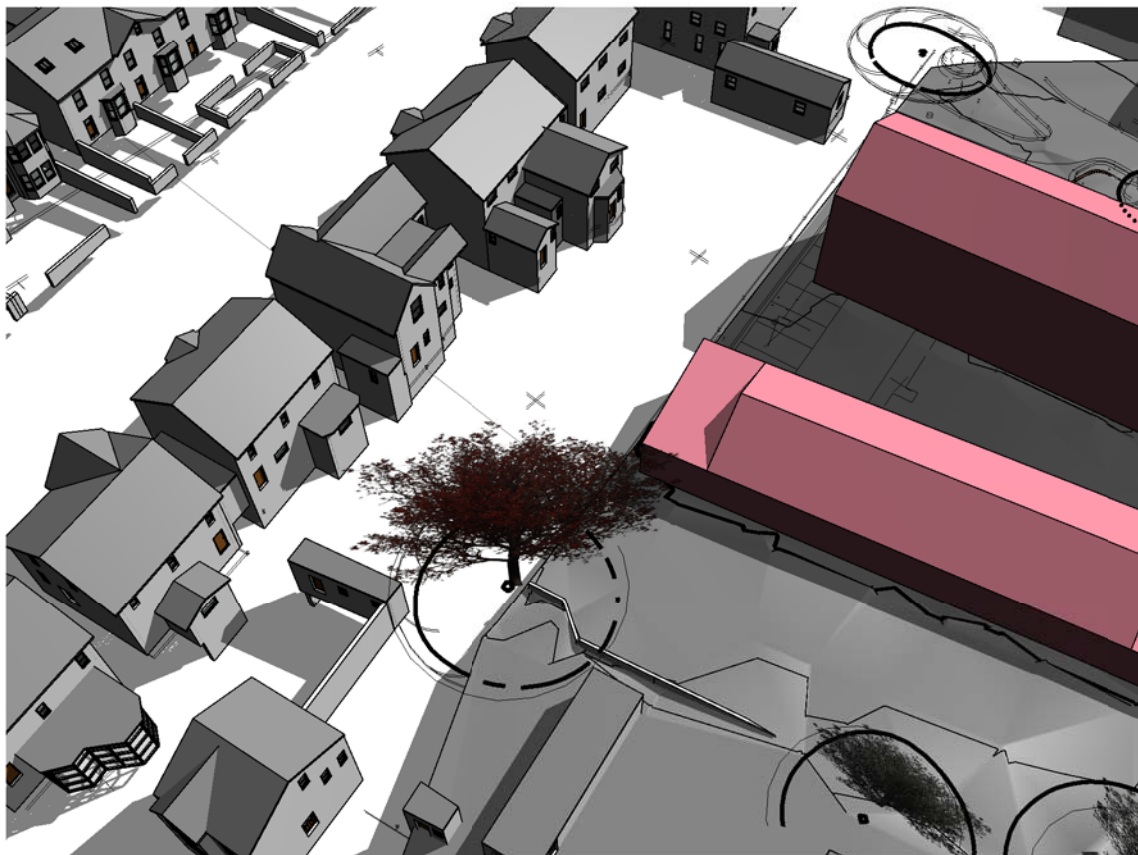

16 Victoria Road - Summer_10am_Existing

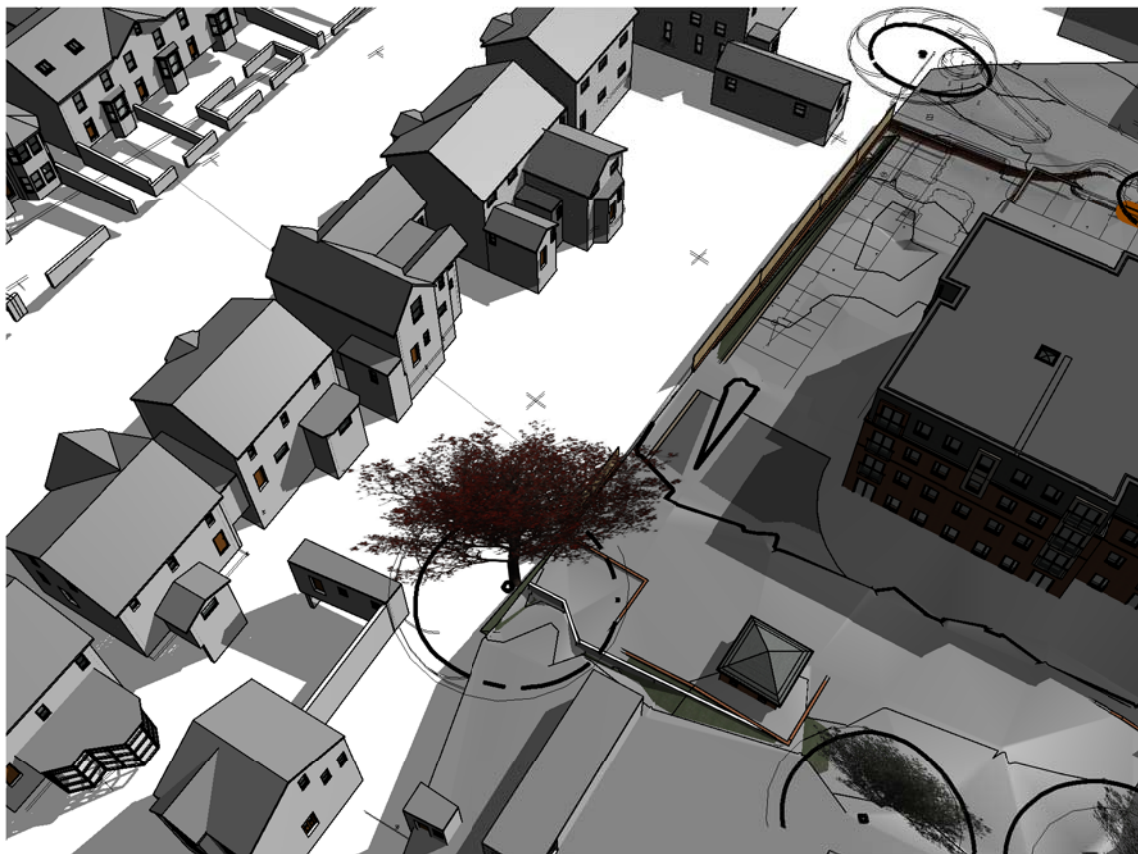

16 Victoria Road - Summer_10am_Proposed

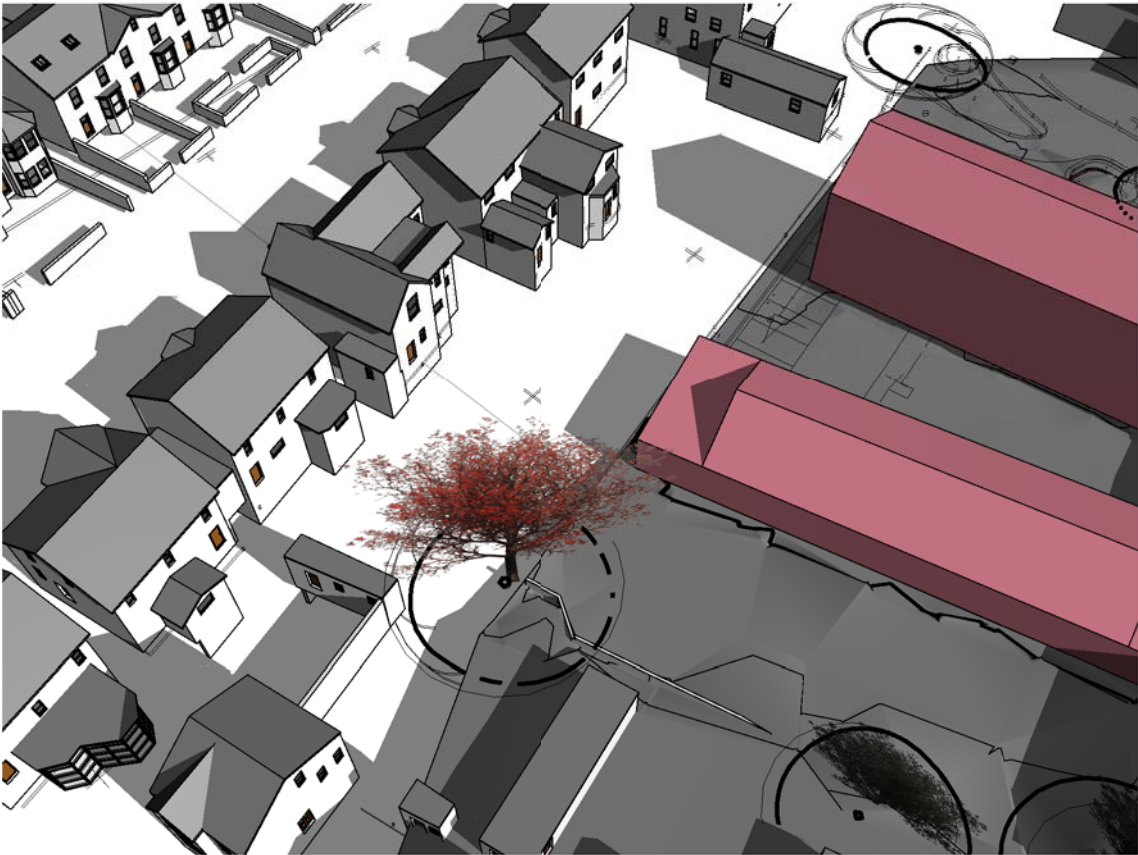

16 Victoria Road - Spring_1pm_Existing




16 Victoria Road - Spring_1pm_Proposed




16 Victoria Road - Summer_1pm_Existing



16 Victoria Road - Summer_1pm_Proposed

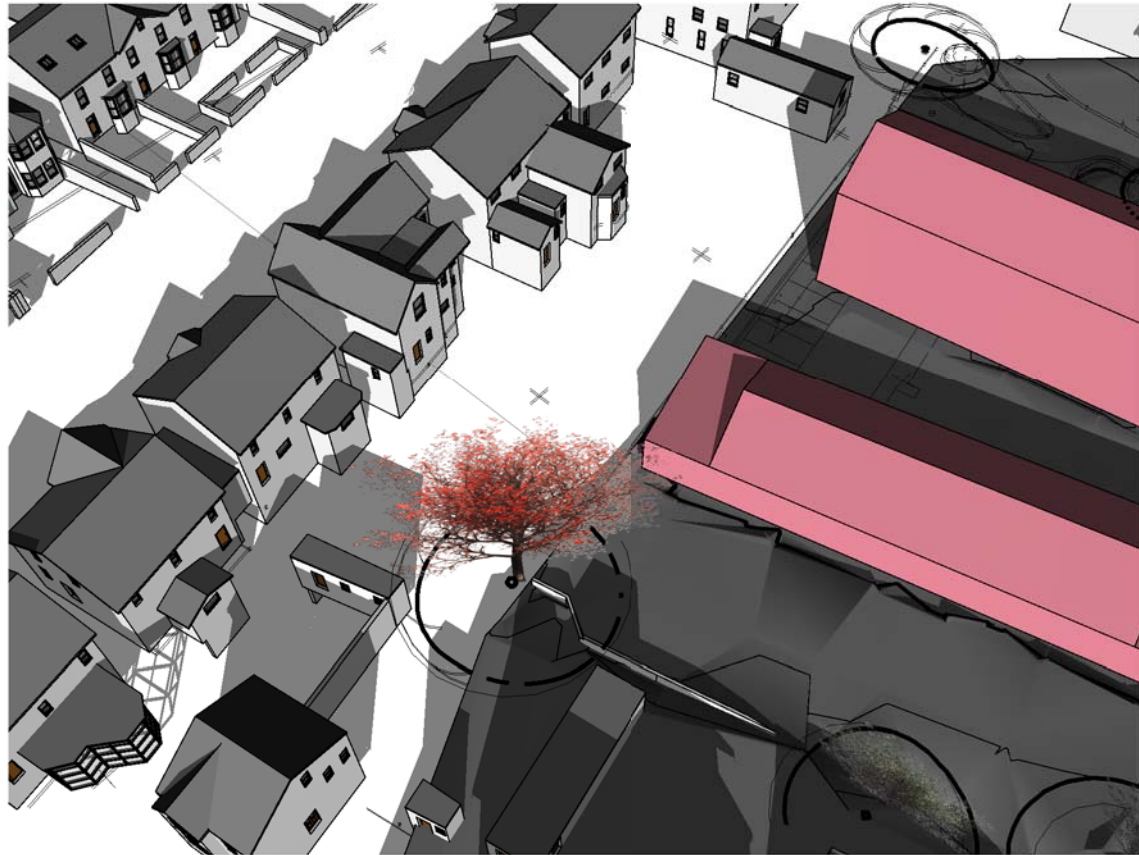

16 Victoria Road - Spring_4pm_Existing

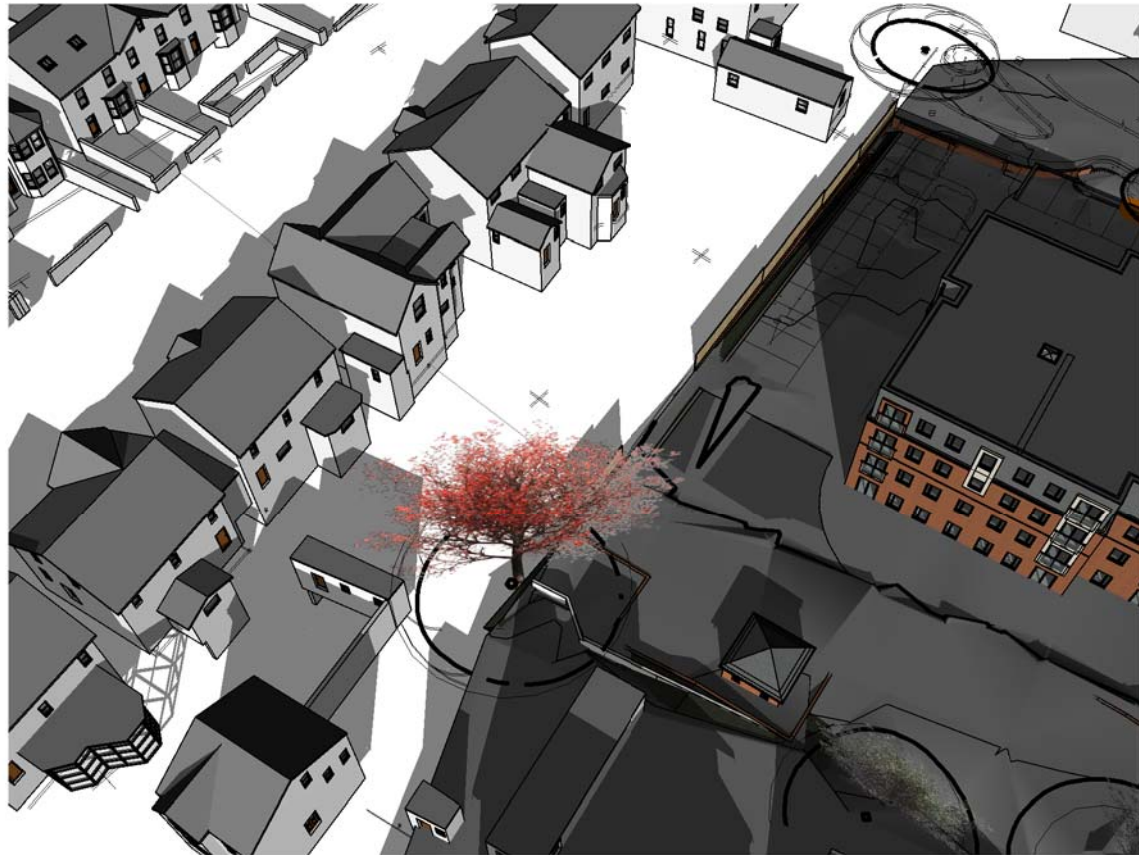

16 Victoria Road - Spring_4pm_Proposed



16 Victoria Road - Summer_4pm_Existing



16 Victoria Road - Summer_4pm_Proposed

- notes
- DO NOT SCALE FROM THIS DRAWING - USE FIGURED DIMENSIONS ONLY.
 - TO BE READ IN CONJUNCTION WITH ALL OTHER CONSULTANTS / SPECIALISTS DRAWINGS. REPORT ANY DISCREPANCIES BEFORE AFFECTED WORK COMMENCES.
 - ALL SETTING OUT DIMENSIONS TO BE CHECKED ON SITE BY CONTRACTOR BEFORE WORK COMMENCES.

revisions

© McCarthy & Stone Retirement Lifestyles Limited
All rights reserved. The reproduction of all or any part of this drawing/document and/or construction of any building or part of a building or structure to which this drawing/document relates without the written permission of the copyright owner is prohibited

client	McCarthy & Stone Later Life, Greater Life
project	Retirement Living Housing M&S Berneslai Close, Barnsley
drawing title	16 Victoria Road - Shading study
job number	017146
drawing number	NE-2473-3-AC-133
revision	
drawing status	Planning
scale	As indicated @ A1
date	01/19/18
drawn by	Author
checked by	Checker
seven architecture seven architecture offices at : 61 Oxford Street, MANCHESTER, M1 6EQ t: 0161 236 5655 Clarendon House, Victoria Avenue, HARROGATE, North Yorks, HG1 1DY t: 01423 709 807 24 Greville Street, LONDON, EC1N 8SS t: 0203 036 0691 Galleri 6, Duc Victoria, CAERNARFON, Gwynedd, LL55 1SQ t: 01286 685 253 www.sevenarchitecture.co.uk	