




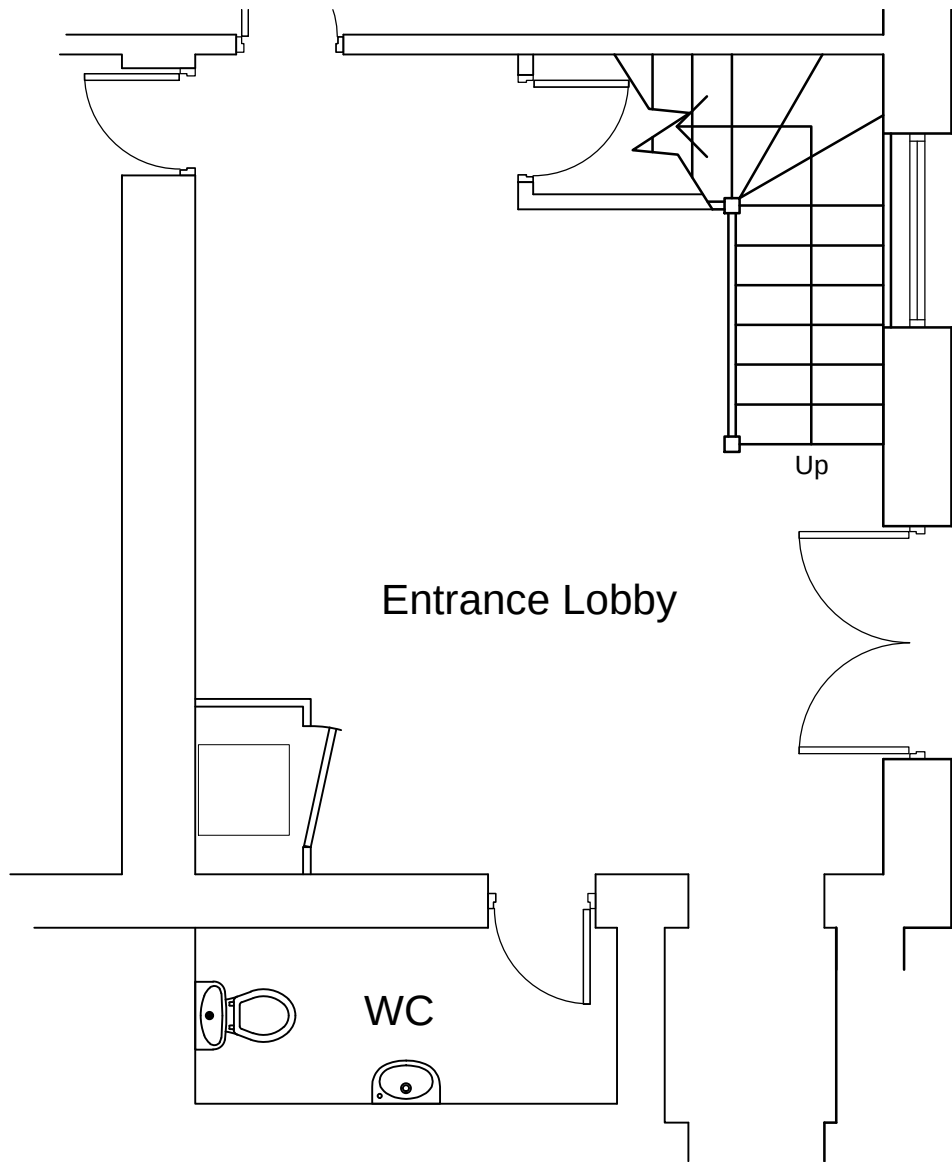


01 Existing Ground Floor Lobby
1:50

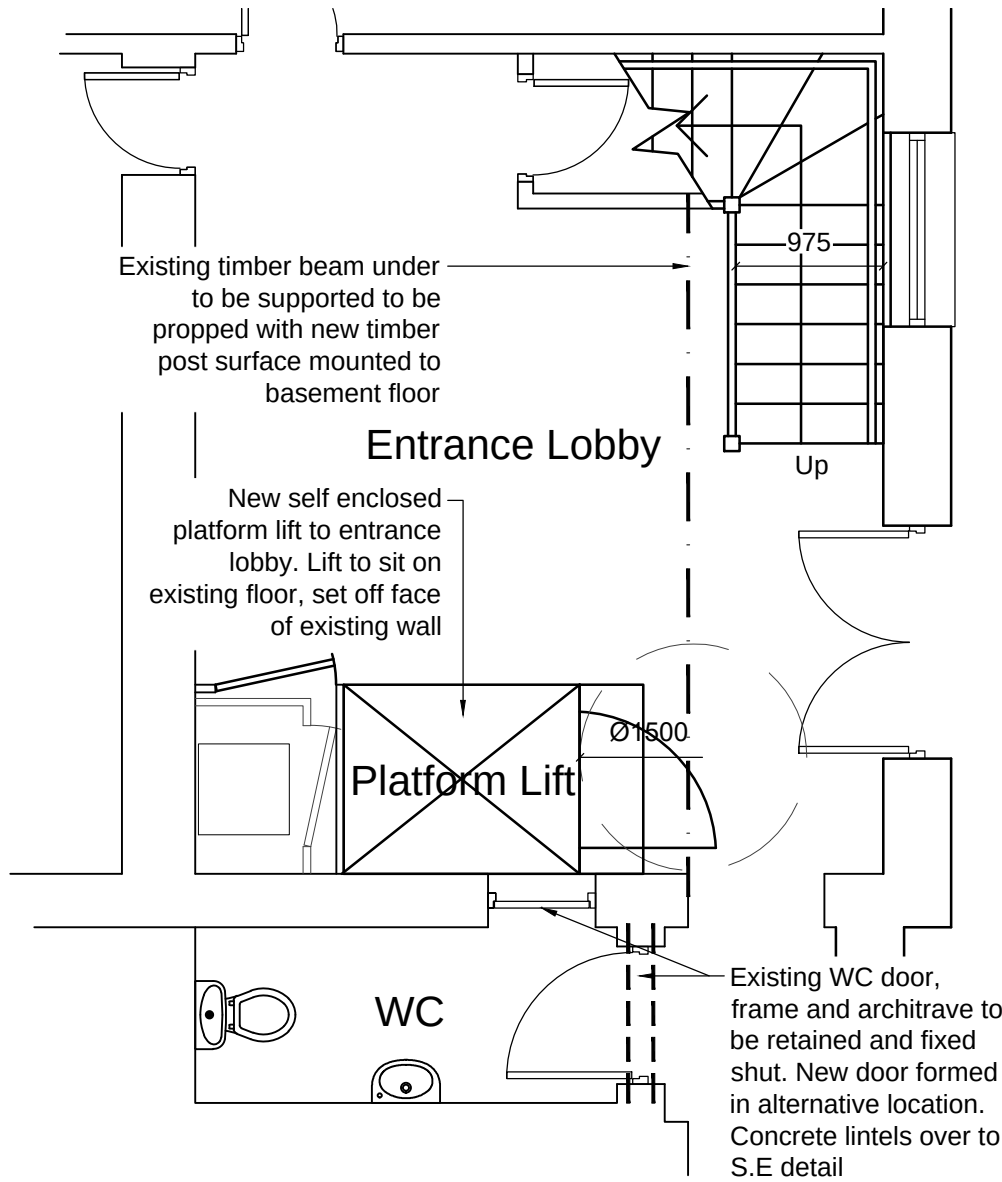

03 Proposed Ground Floor Lobby
1:50

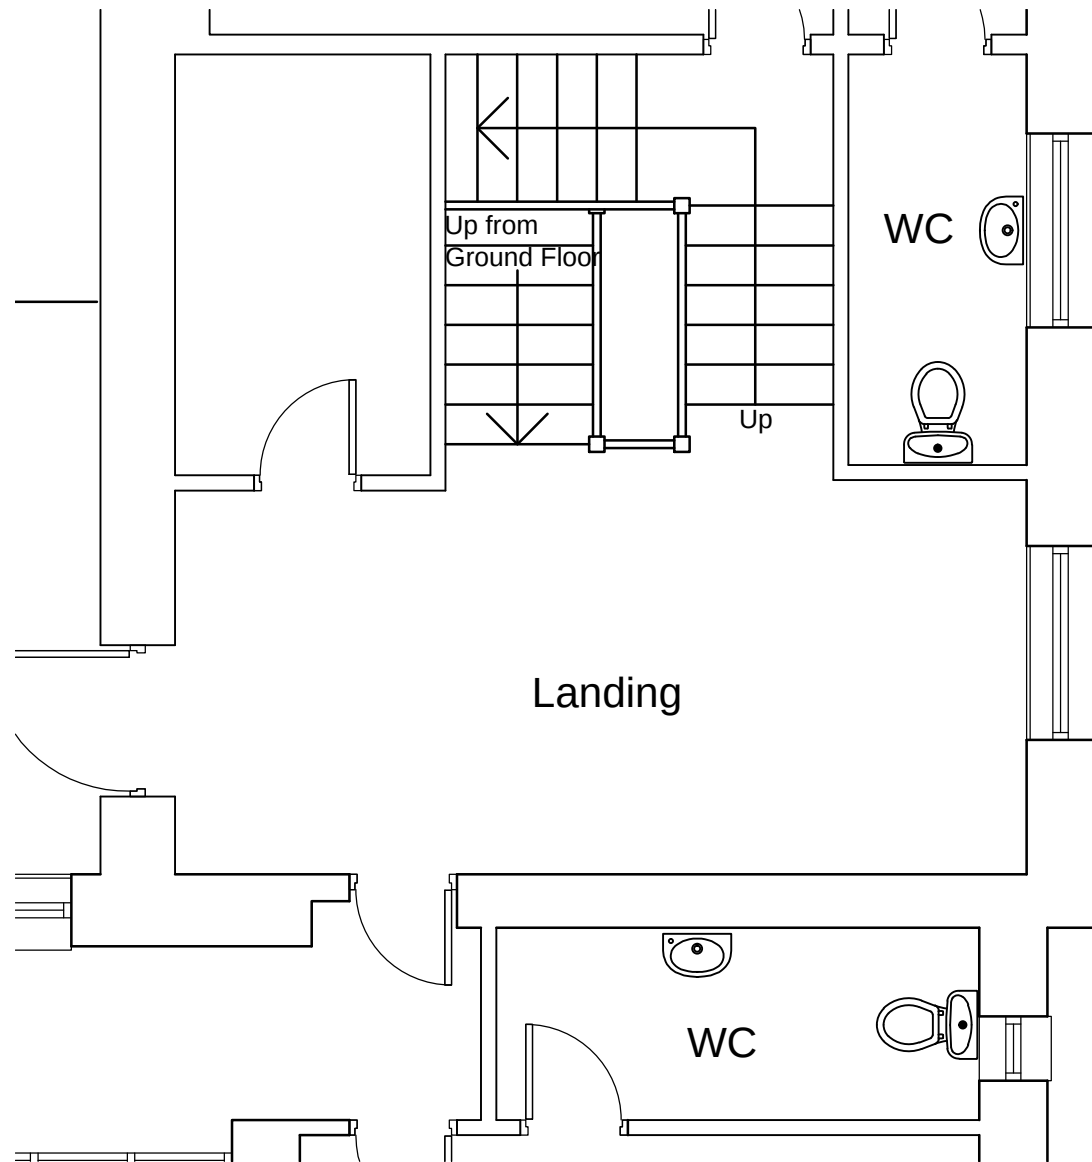

02 Existing First Floor Lobby
1:50

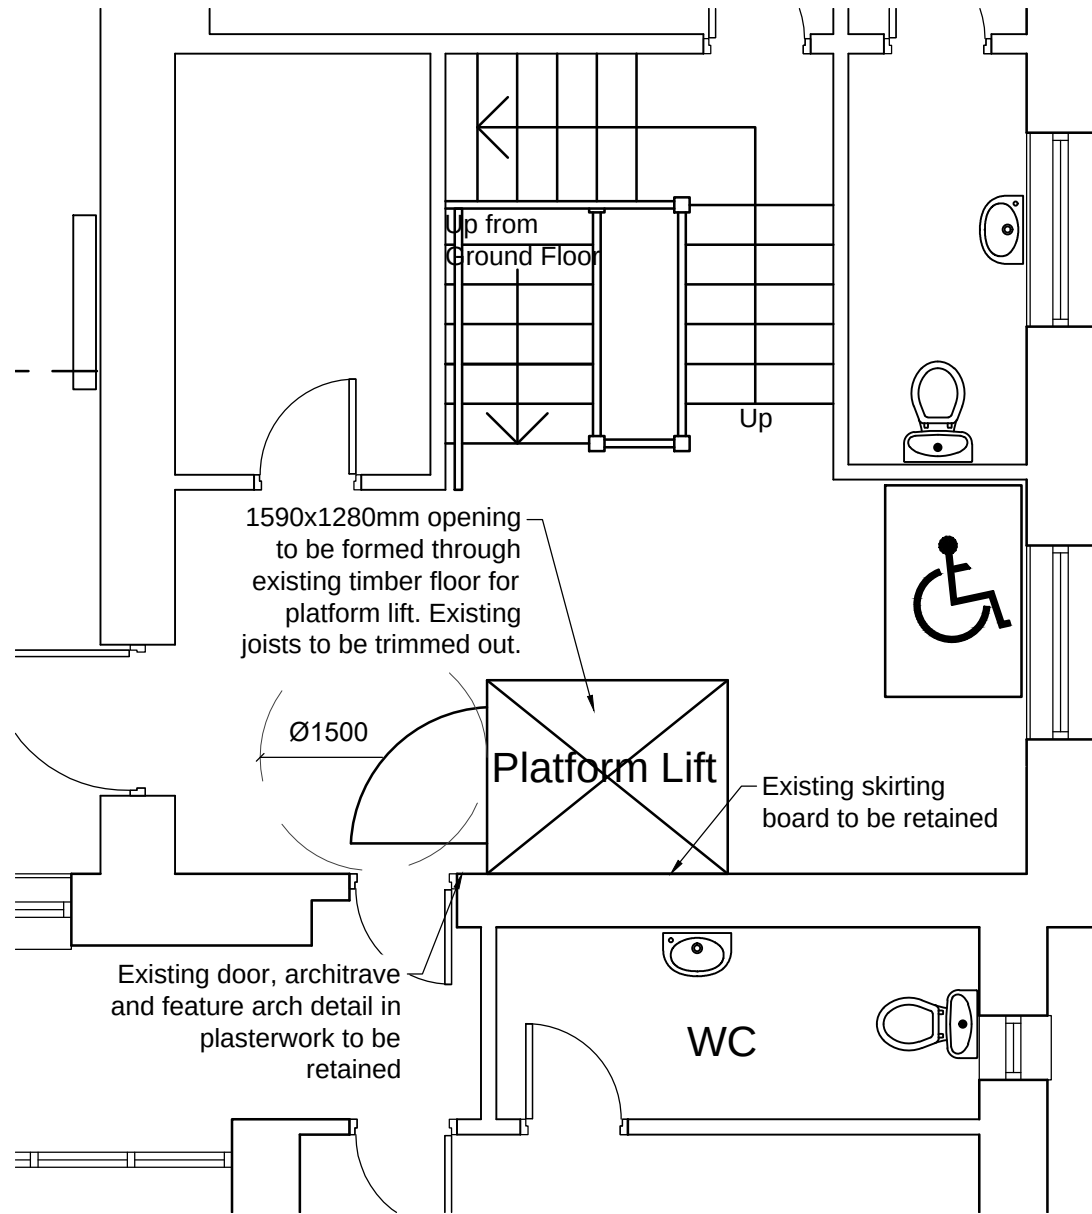

04 Proposed First Floor Lobby
1:50

RESPONSIBILITY IS NOT ACCEPTED FOR OTHERS SCALING DIRECTLY FROM THIS DRAWING. DO NOT SCALE FROM THIS DRAWING, USE WRITTEN DIMENSIONS ONLY.



KEY PLAN



THIS DRAWING IS PRODUCED FOR USE IN THIS PROJECT ONLY AND MAY NOT BE USED FOR ANY OTHER PURPOSE. NPS PROPERTY CONSULTANTS LTD ACCEPT NO LIABILITY FOR THE USE OF THIS DRAWING OTHER THAN THE PURPOSE FOR WHICH IT WAS INTENDED IN CONNECTION WITH THIS PROJECT AS RECORDED IN THE 'PURPOSE FOR ISSUE' AND 'FILE STATUS CODE'.

THIS DRAWING MAY NOT BE REPRODUCED IN ANY FORM WITHOUT PRIOR WRITTEN AGREEMENT OF NPS PROPERTY CONSULTANTS LTD.

© CROWN COPYRIGHT AND DATABASE RIGHTS 2020 ORDNANCE SURVEY LICENCE NUMBER 100022264

Notes:

All enabling works to accommodate platform lift to be fully reversible. Minimal works to listed structure with all internal features left untouched.

COMMENT						
REV	DRAWN	DATE	CHECKED	DATE	APPROVED	DATE
FIRST ISSUE						
P1	BST	29.01.20				

nps group

NPS Barnsley Ltd
Gateway Plaza, Sackville St, Barnsley, South Yorkshire, S70 2RD,
Tel: 01226 774605; Email: barnsley@nps.co.uk; web:www.nps.co.uk

CLIENT
BIADS

PROJECT
New Daycare Centre, 12 Regent Street

TITLE
Existing & Proposed Lift Installation

SCALES	DISCIPLINE	PROJECT NUMBER
1:50	ARCHITECT	19-1-1115
DRAWING NUMBER	REV CODE	
NPS-XX-XX-DR-A-(00)-044	P1	
STATUS CODE	PURPOSE OF ISSUE	DRAWN BY
S0	PLANNING APPROVAL	BST