




All existing signage to be removed and discarded as McDonald's PM instruction. Any firing holes, electrical cable penetrations etc to be made good, flush with surrounding finishes.


All surfaces that are to be re-sprayed, must be firstly treated with suitable primers as agreed with the McDonald's PM, prior to receiving new paint finish.

BUILDING FINISHES			
DESCRIPTION	EXISTING	PROPOSED	
WALLS	BRICK	BRICK	
ROOF	TILES	TILES	
WINDOW FRAMES	ALUMINIUM WHITE	ALUMINIUM KHAKI	
SCOFFIT & FASCIAS	ALUMINIUM WHITE	ALUMINIUM KHAKI	
DOORS	ALUMINIUM WHITE	ALUMINIUM KHAKI	
BOOTH (WINDOWS (see schedule))	ALUMINIUM WHITE	ALUMINIUM KHAKI & TIMBER EFFECT CLADDING	


EXISTING ELEVATIONS

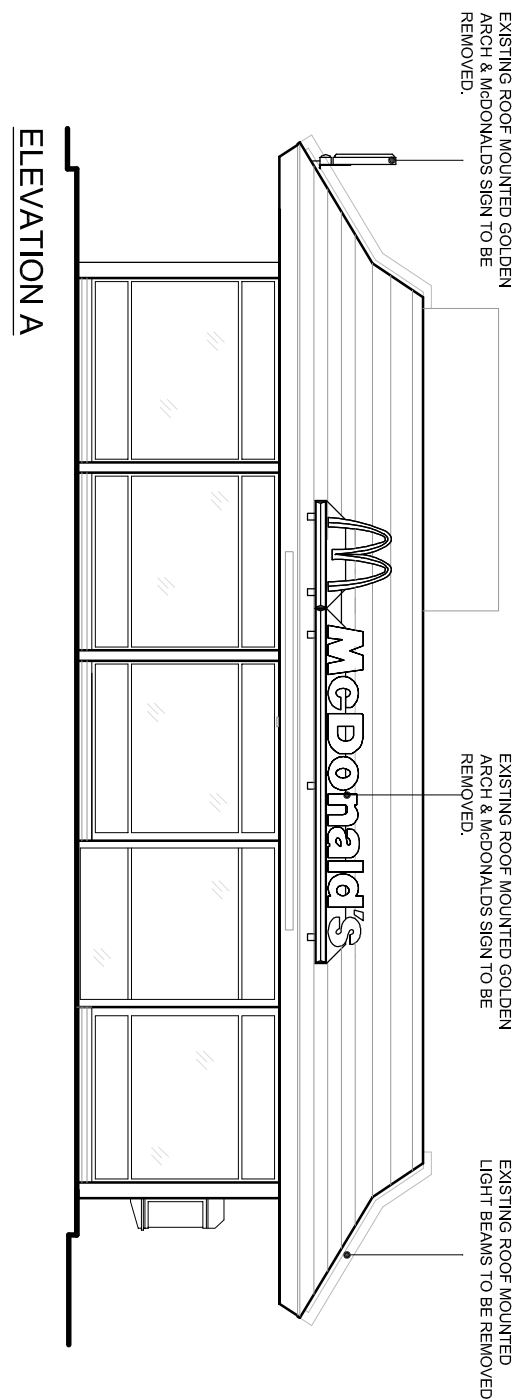



ELEVATION A

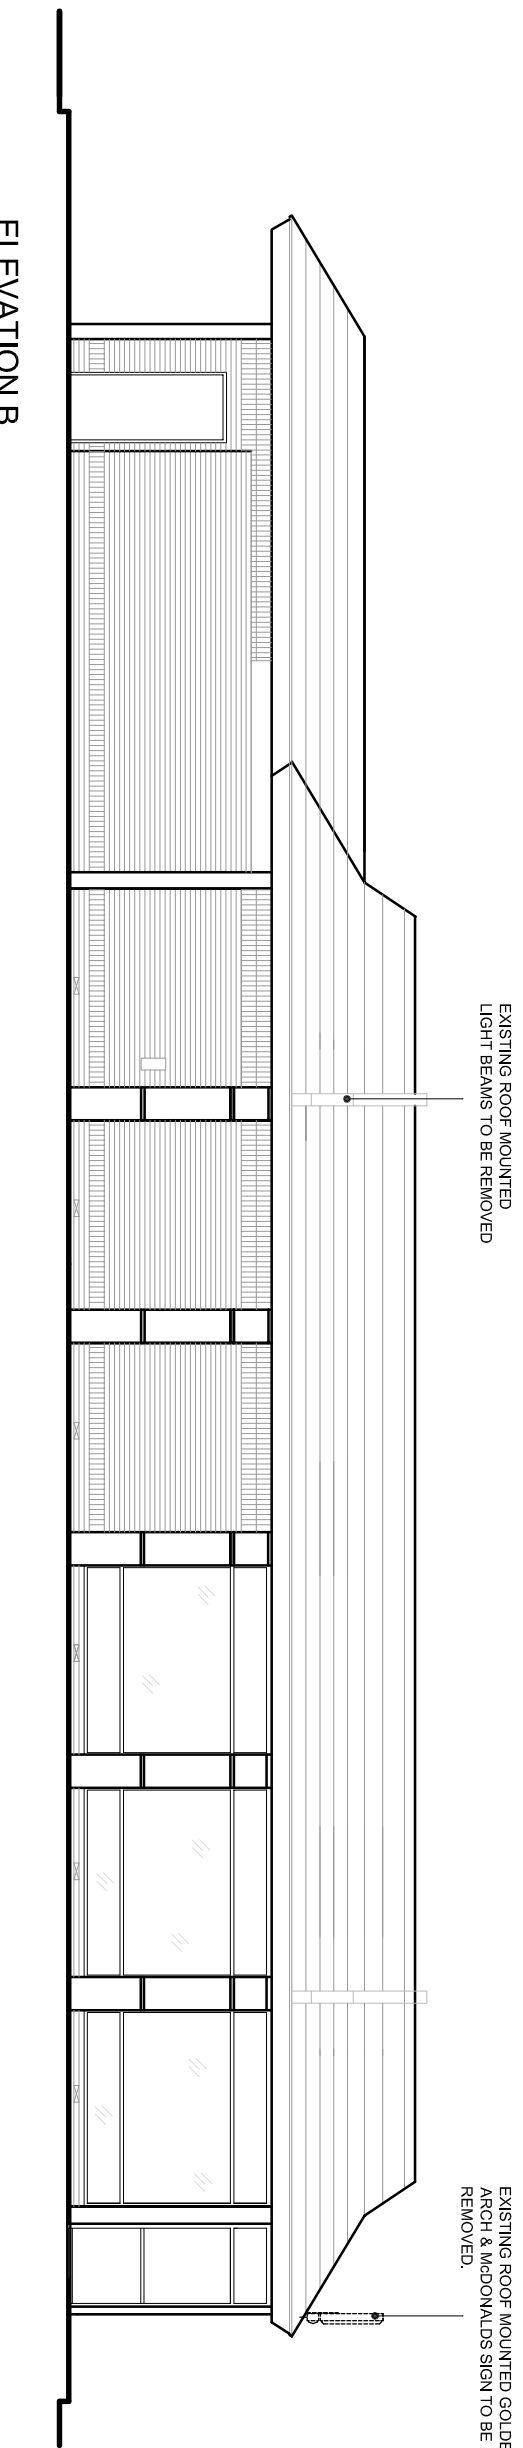


ELEVATION B

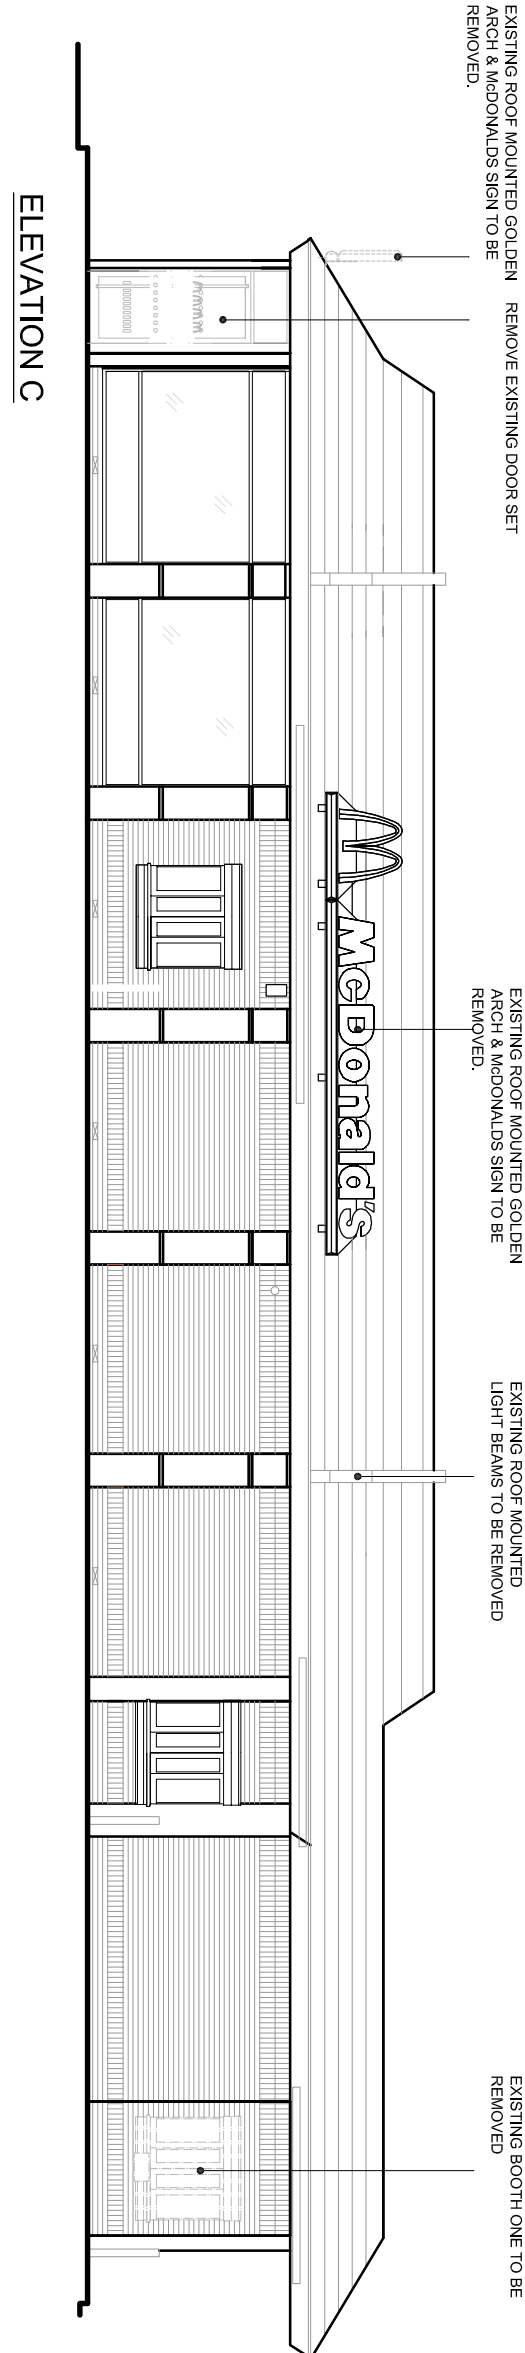


ELEVATION C

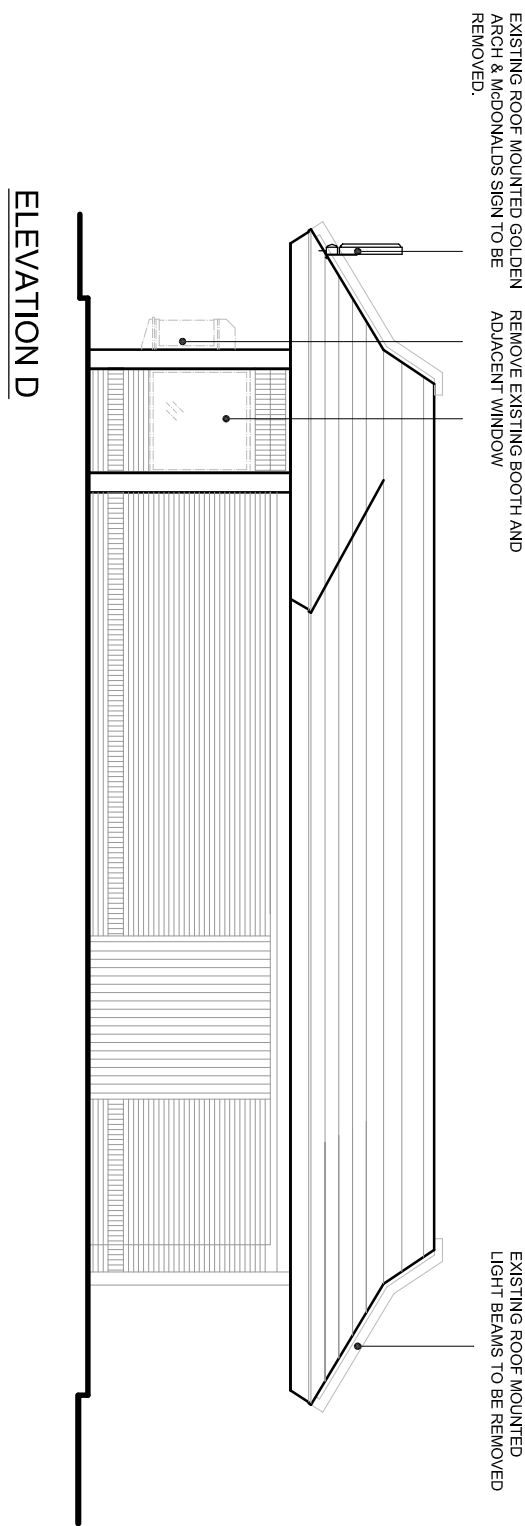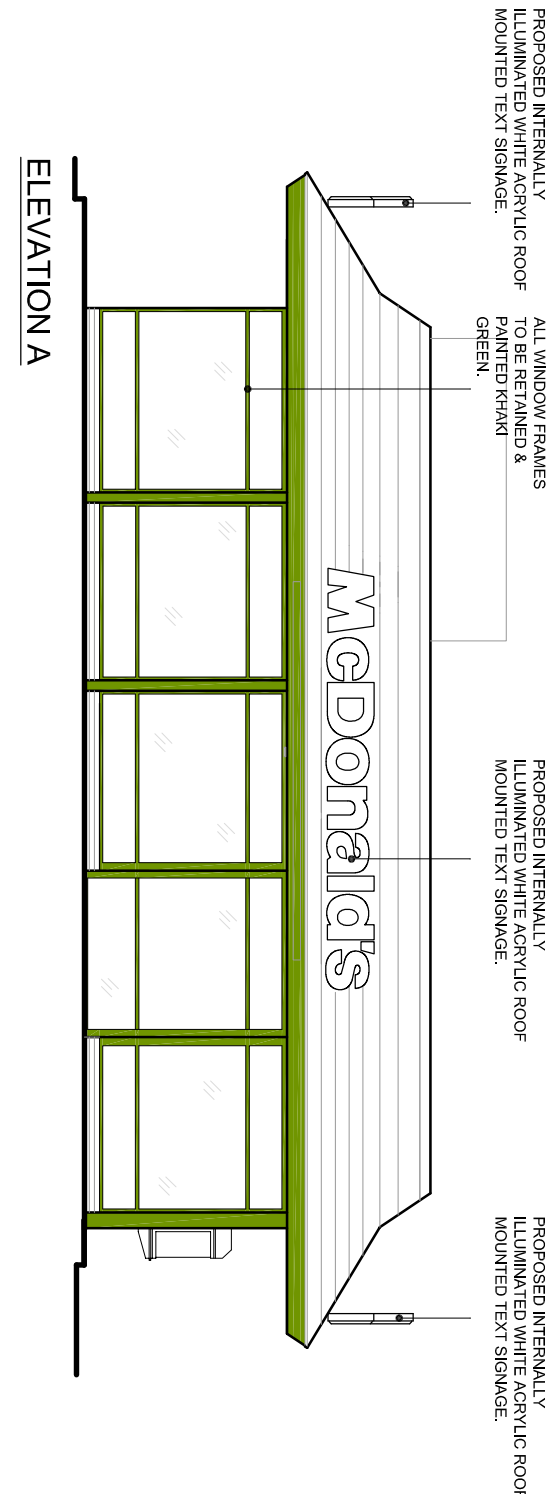ELEVATION D



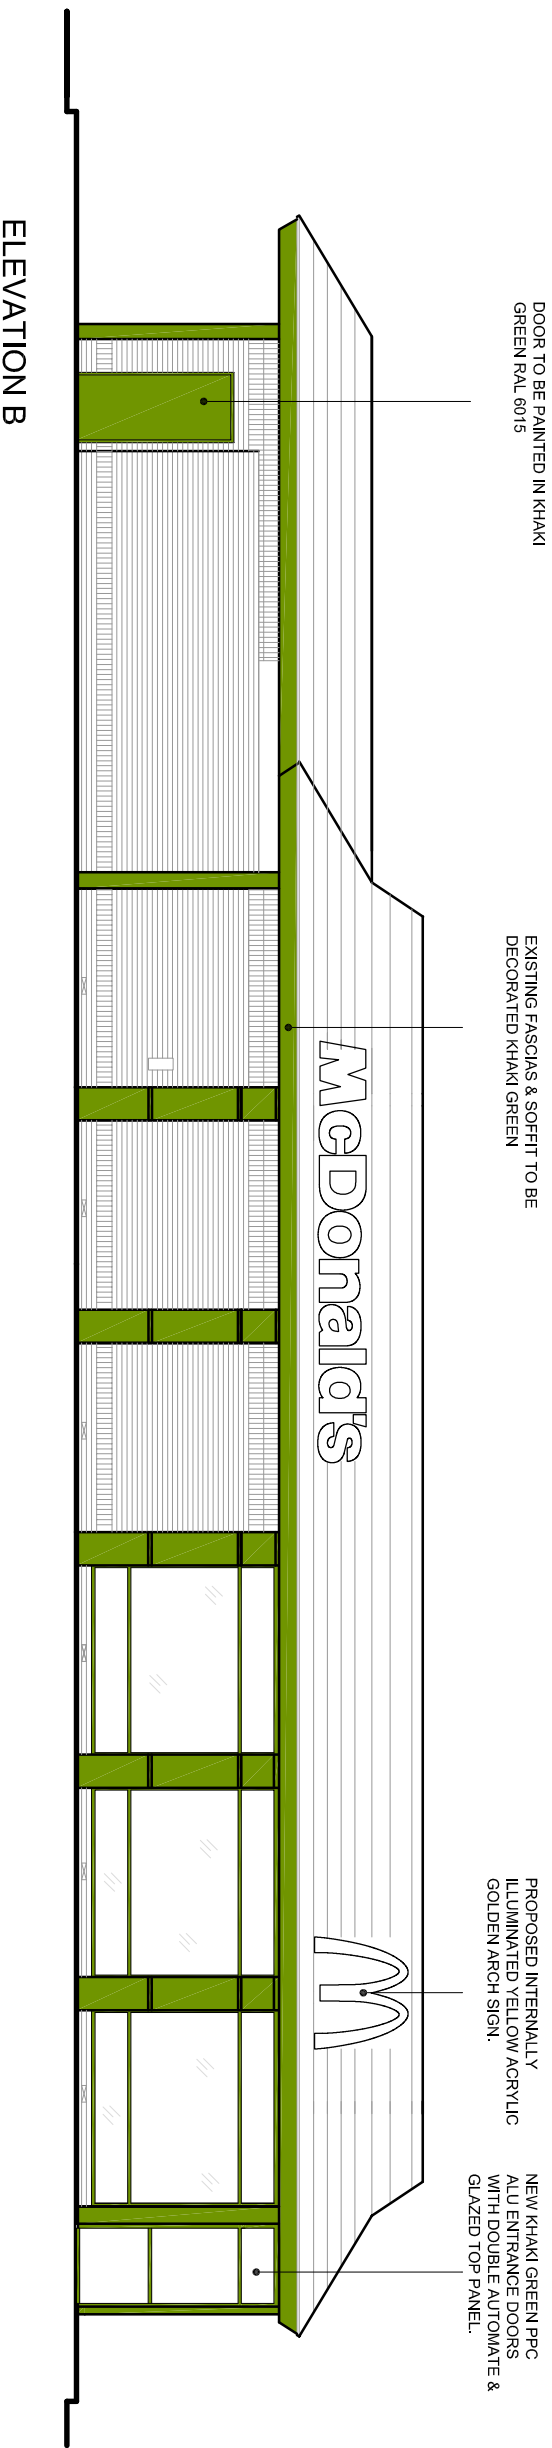



ELEVATION B

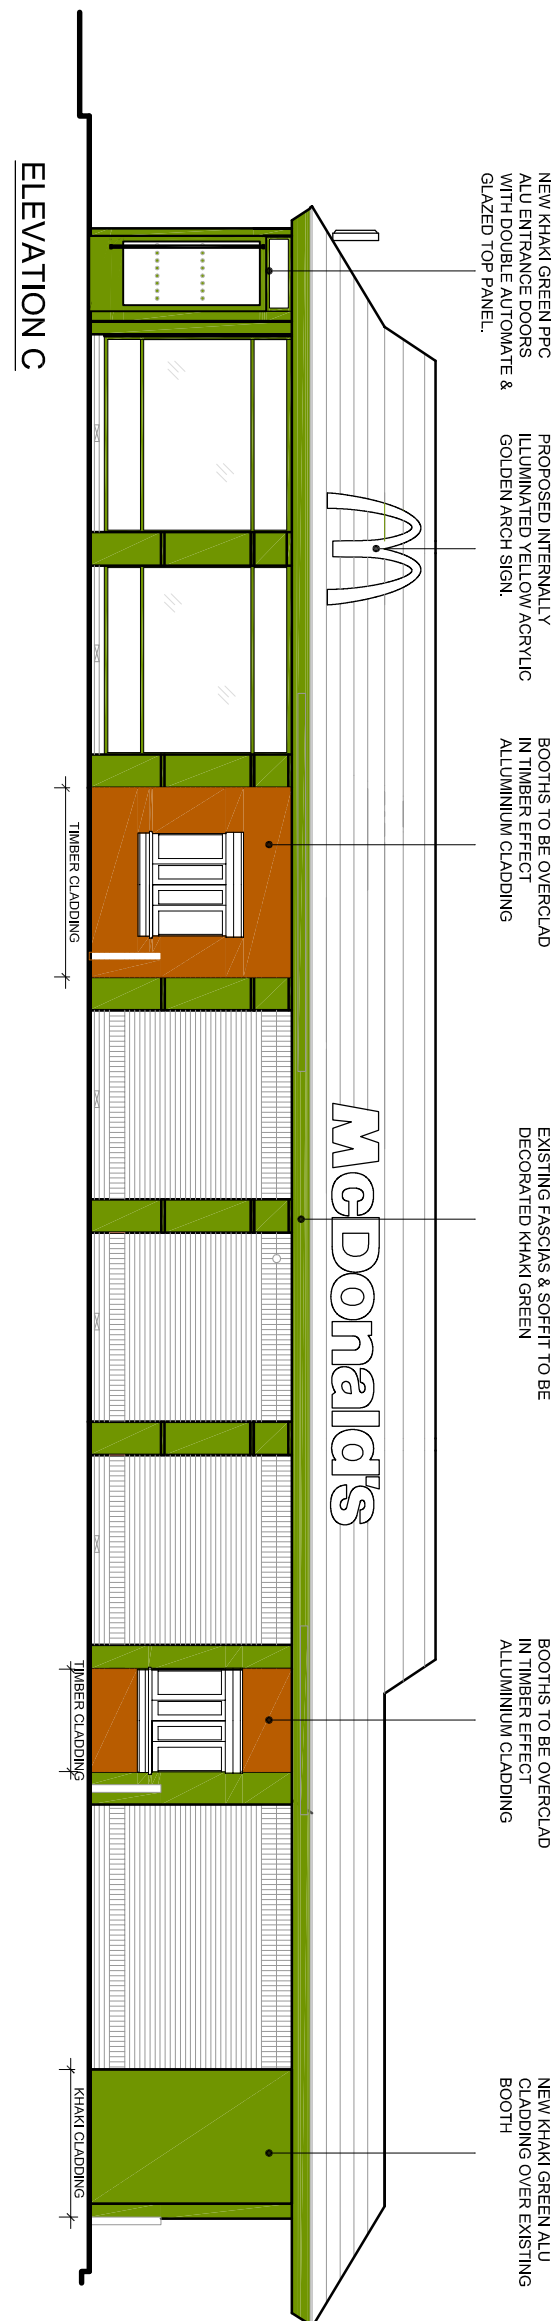

ELEVATION C

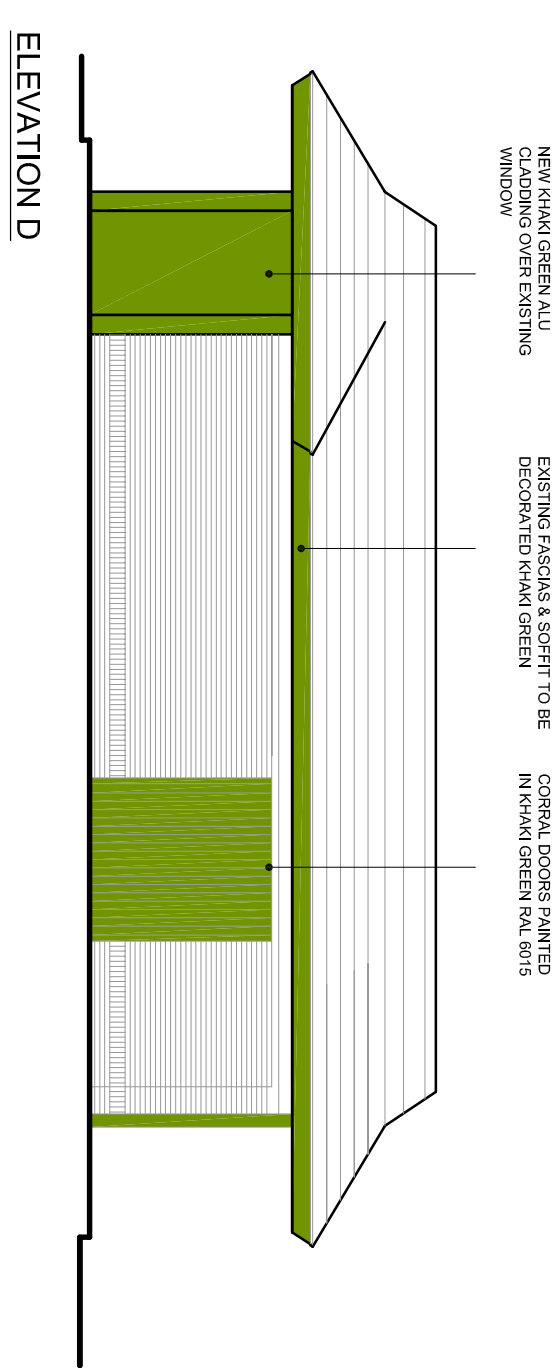ELEVATION D

PROPOSED ELEVATIONS

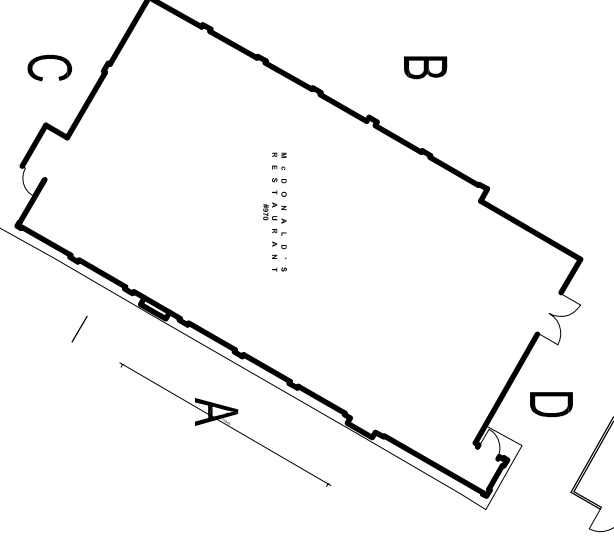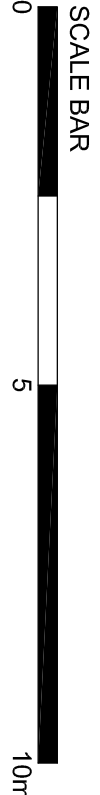

PLANS

PROCESS DEVELOPMENT #1							
ON BEHALF OF -							
DRAWING TITLE -							
Bentley, South Yorks							
9970							

