

Notes:

SKETCH DESIGN DRAWINGS, NOT TO BE USED FOR PLANNING, BUILDING REGULATIONS OR CONSTRUCTION PURPOSES.

DESIGN DEVELOPMENT MAY ALTER AREAS/ COSTS / LAYOUT

COPYRIGHT OF THIS DRAWING BELONGS TO DESIGNSPACE ARCHITECTS, STRICTLY NO COPYING, HIRING OR LENDING WITHOUT AUTHORISATION

Revision: --

Revision List:

0 5m

Project/ Client: 297 Barnsley Road / Illingsworth

Drawing Title: Elevations - Proposed

Drawing Number: 2059/TP/006

Scale at A3: 1:100

Date: July 18

PROPOSED MATERIALS


Walls - Natural stone to roadside elevation, off white render to others including alterations to existing dwelling

Roof - Concrete tiles to match existing

Windows / Doors - Cream PVCu to match existing

Fascias / Soffits - White PVCu to match existing


Gutters / Pipes - Black PVCu to match existing

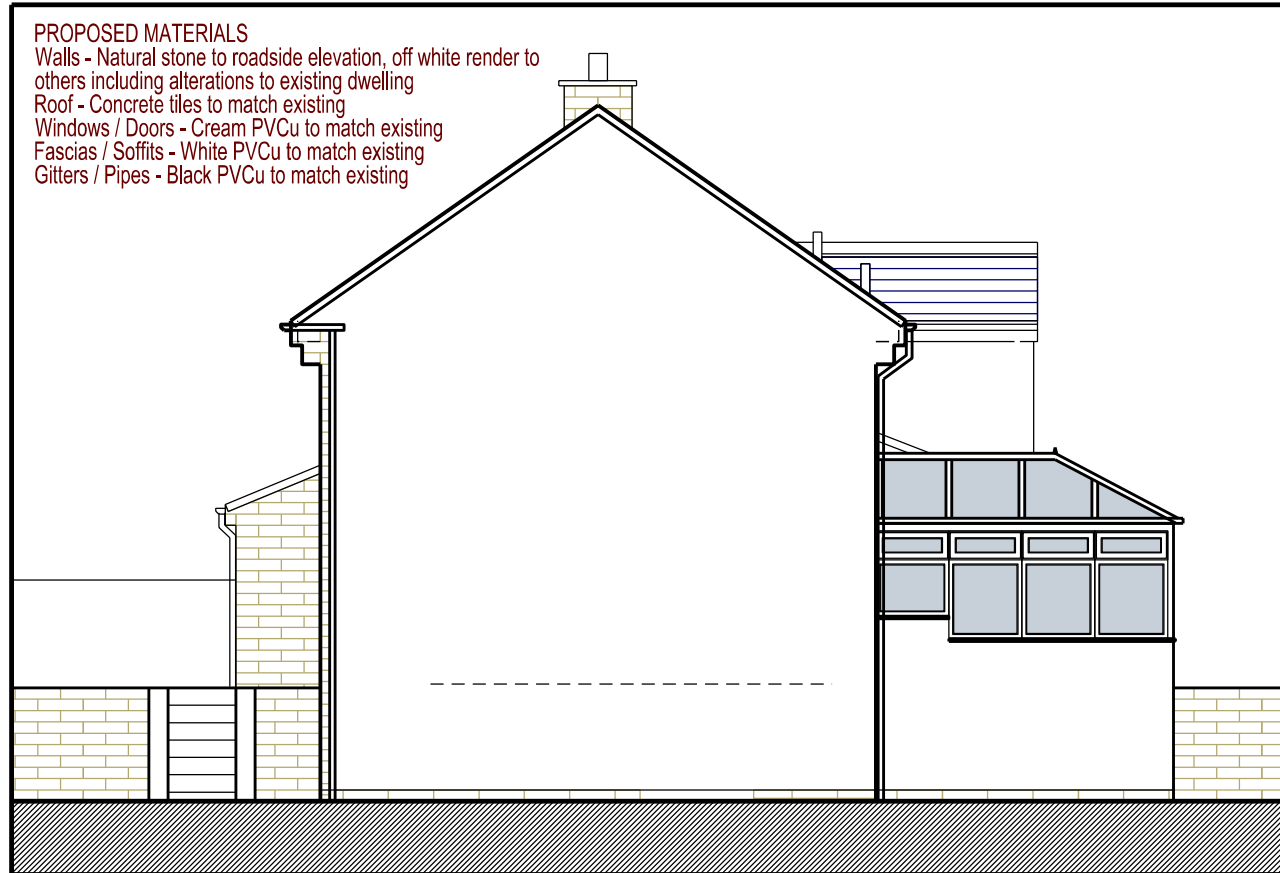

North Elevation - Proposed



East Elevation - Proposed

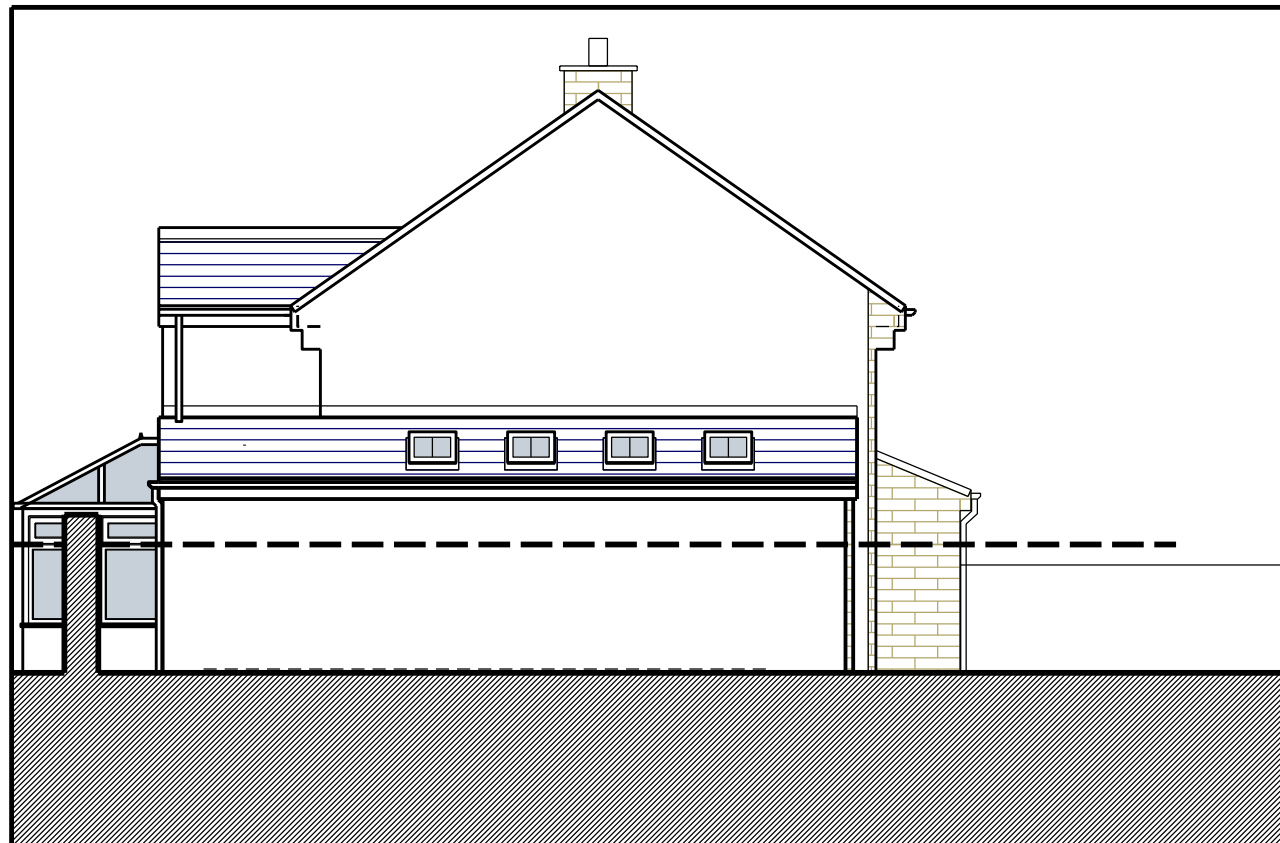

South Elevation - Proposed



West Elevation - Proposed