


Font - Eurostile
Font colour - cmyk = 0,0,0,0 (white)

Surround colour - cmyk = 0,0,0,100 (black)


Notemachine Red - cmyk = 15,100,100,0
Notemachine Blue - cmyk = 100,90,10,0

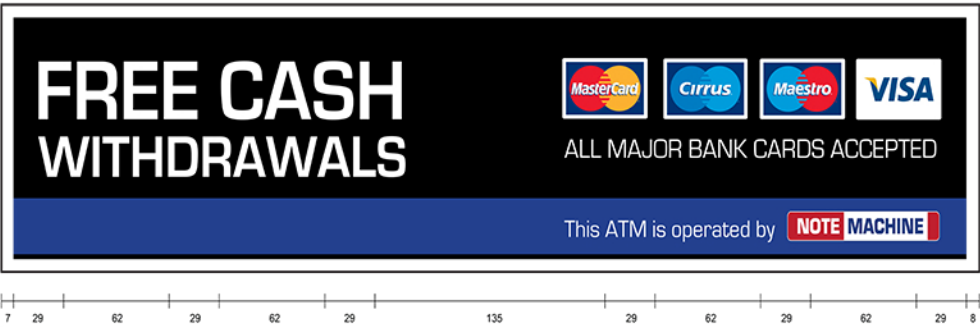

*All sizes in mm unless otherwise stated.
□ Pantone Process White
■ Pantone Process Black



Machine Decals

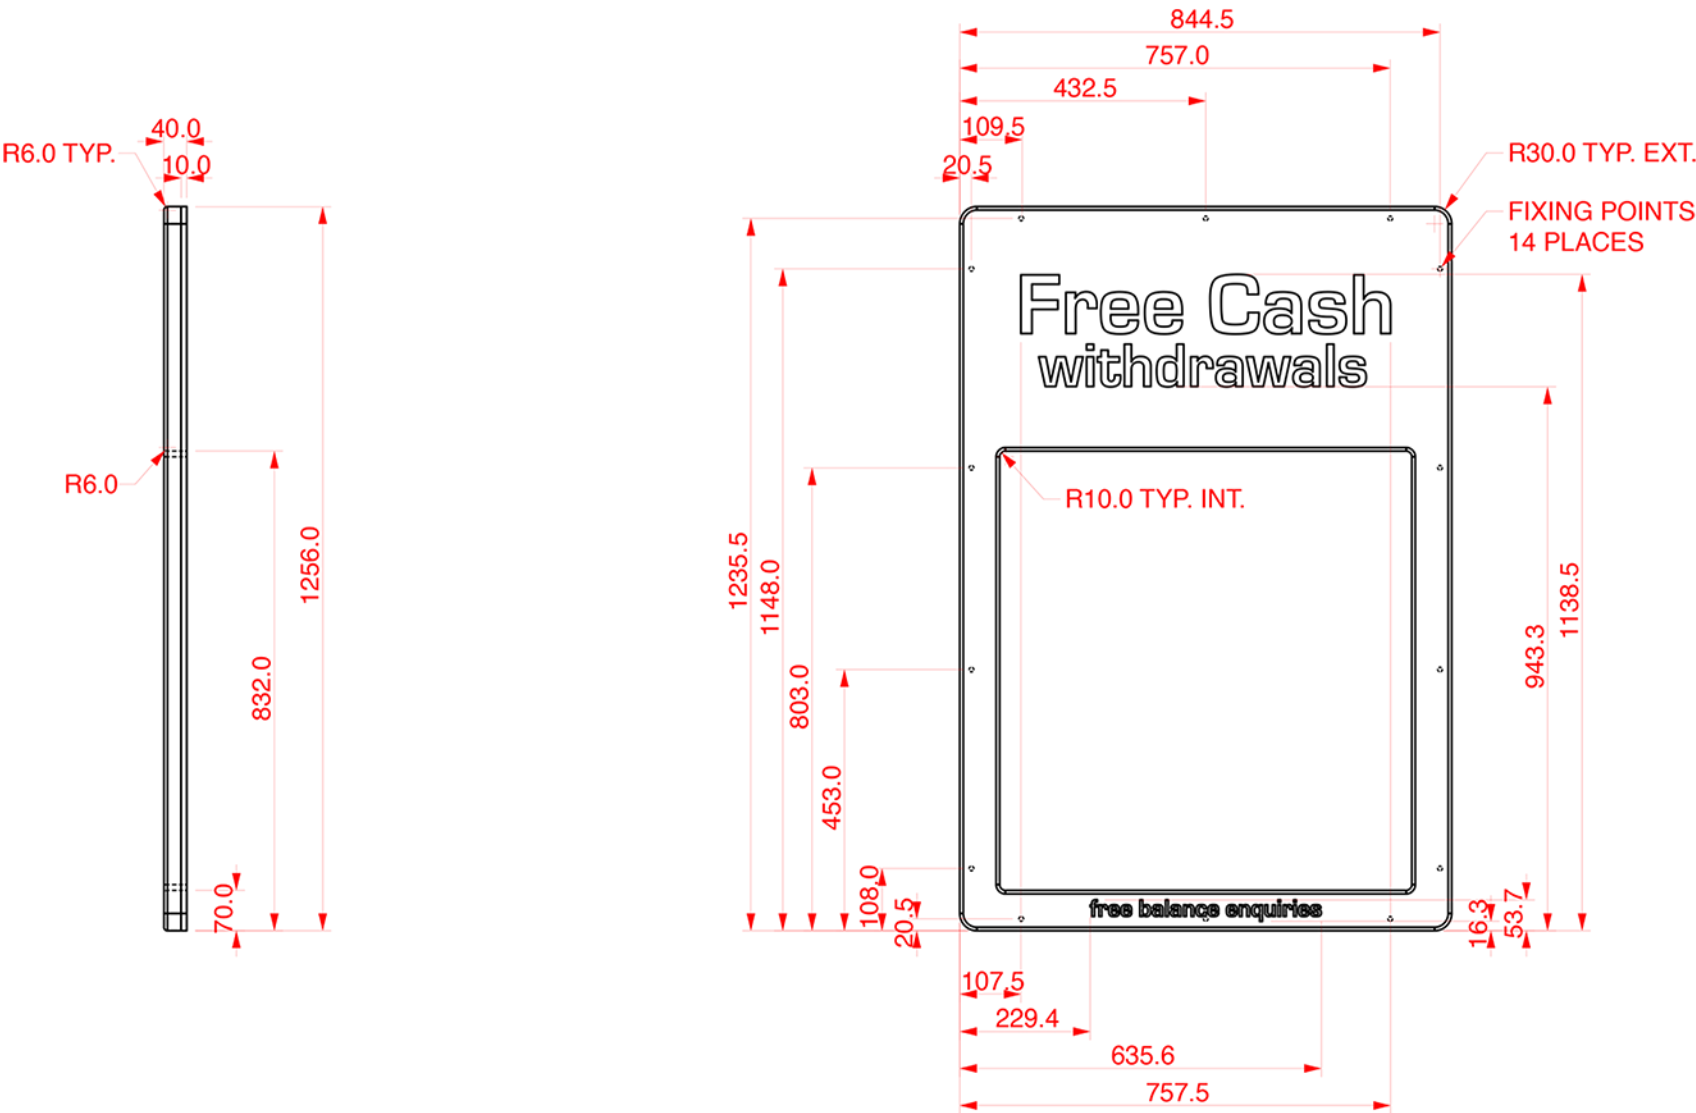

Customer: NoteMachine
Surround Specs

Original Date: 5th Feb 2014
Drawing No: NM PDes v1.0
Designer: Chris Connolly
Scale: N/A
Revision date:



www.notemachine.com

NoteMachine UK Ltd
Elvicta Business Park
Crickhowell
Powys NP8 1DF