




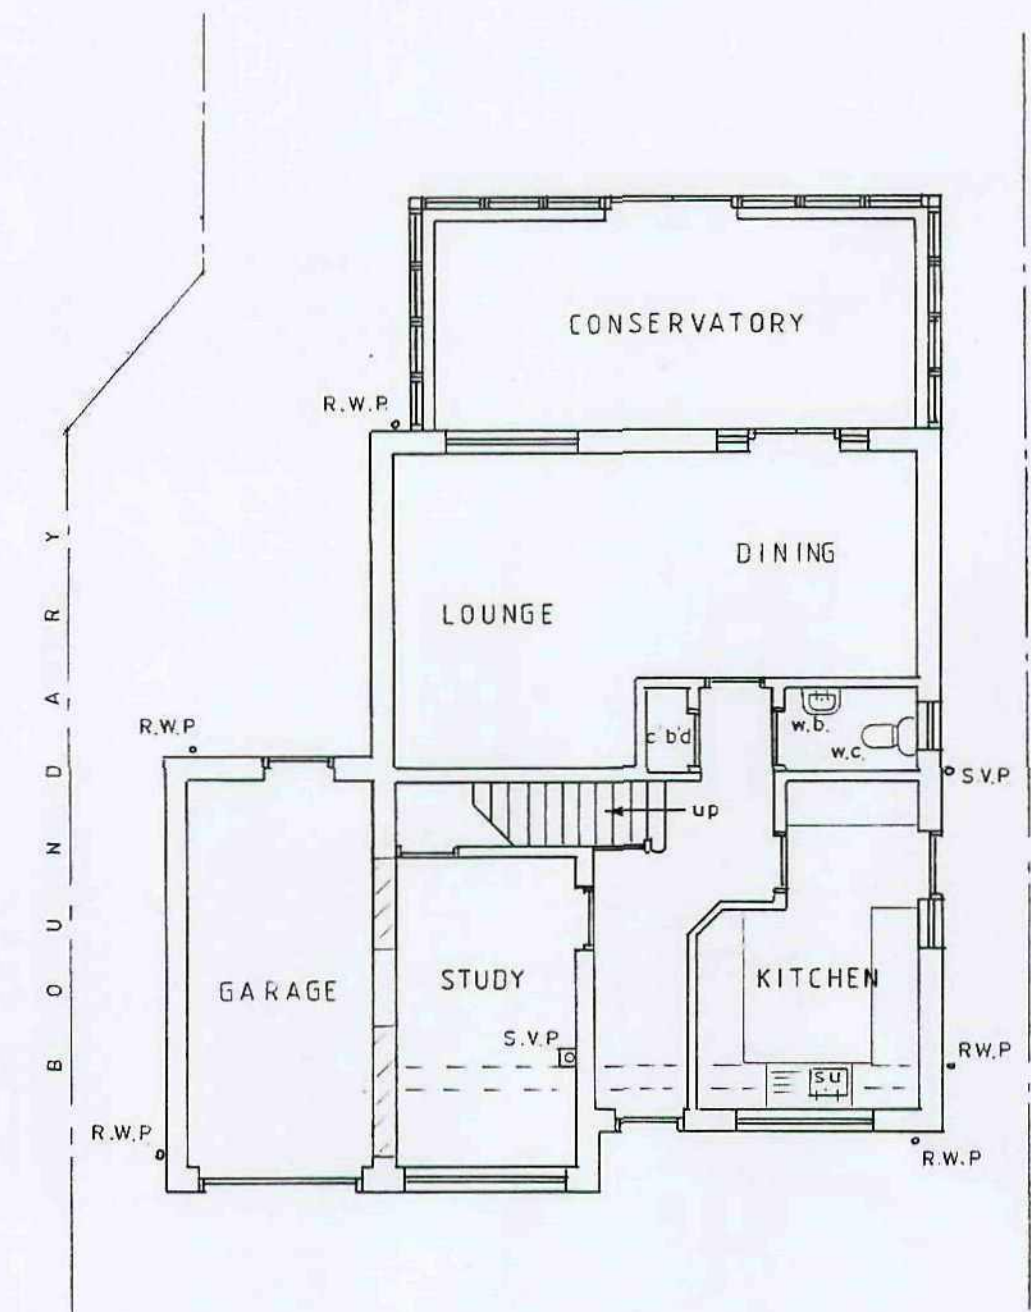


EXISTING G.F. PLAN

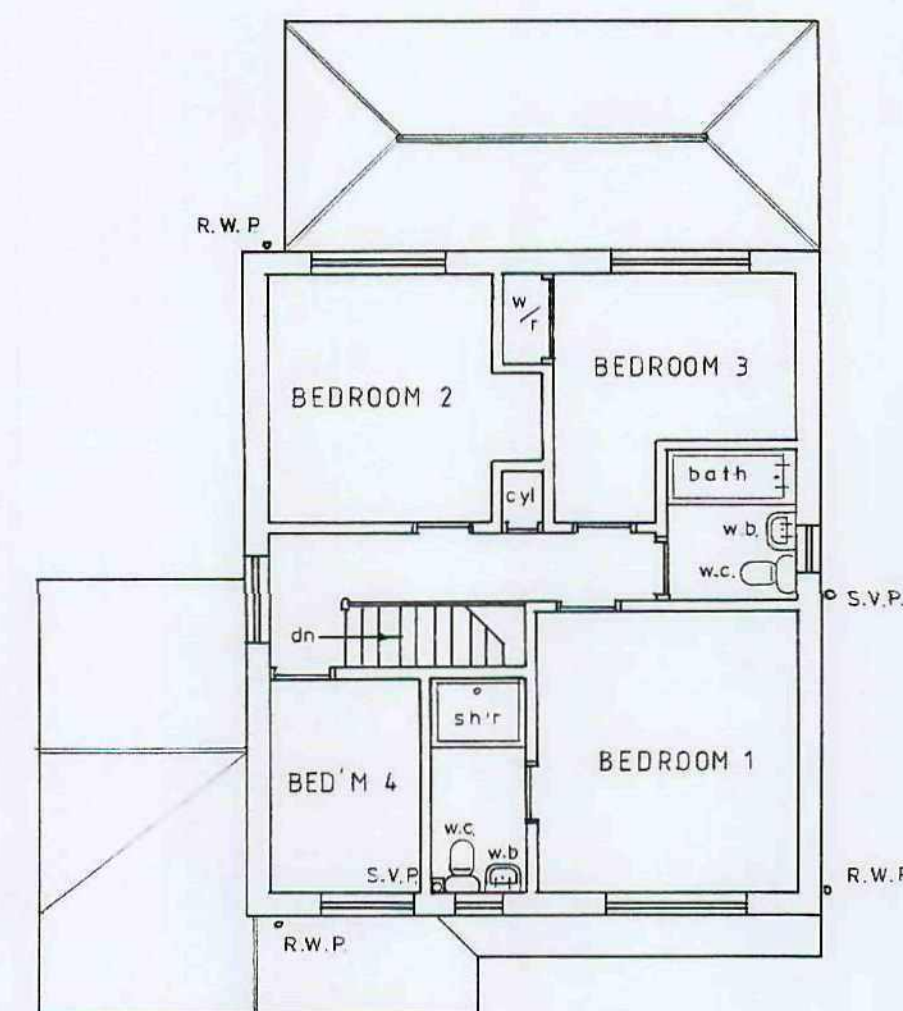


EXISTING F.F. PLAN

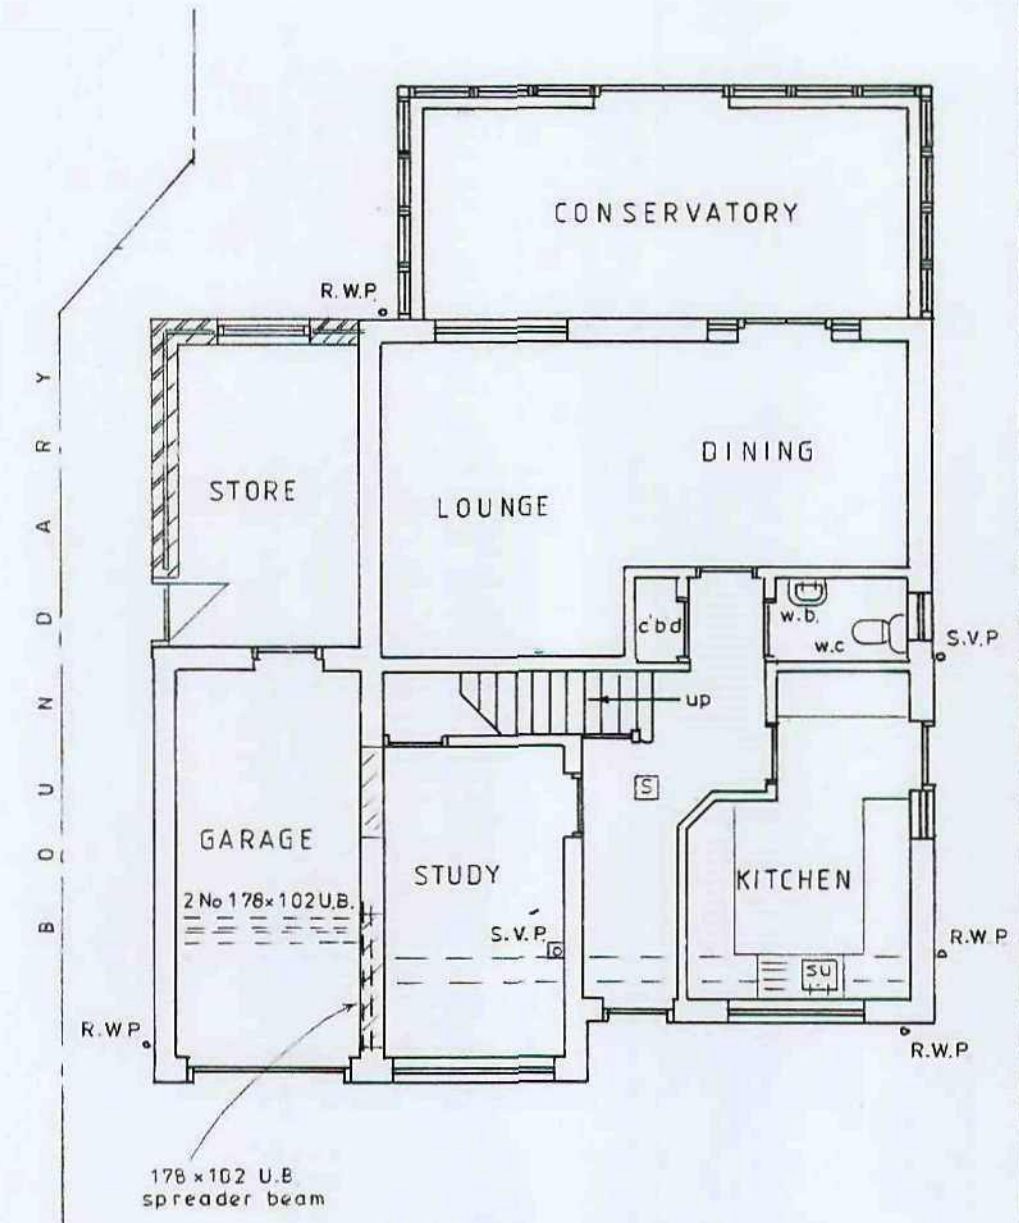

PROPOSED G.F. PLAN

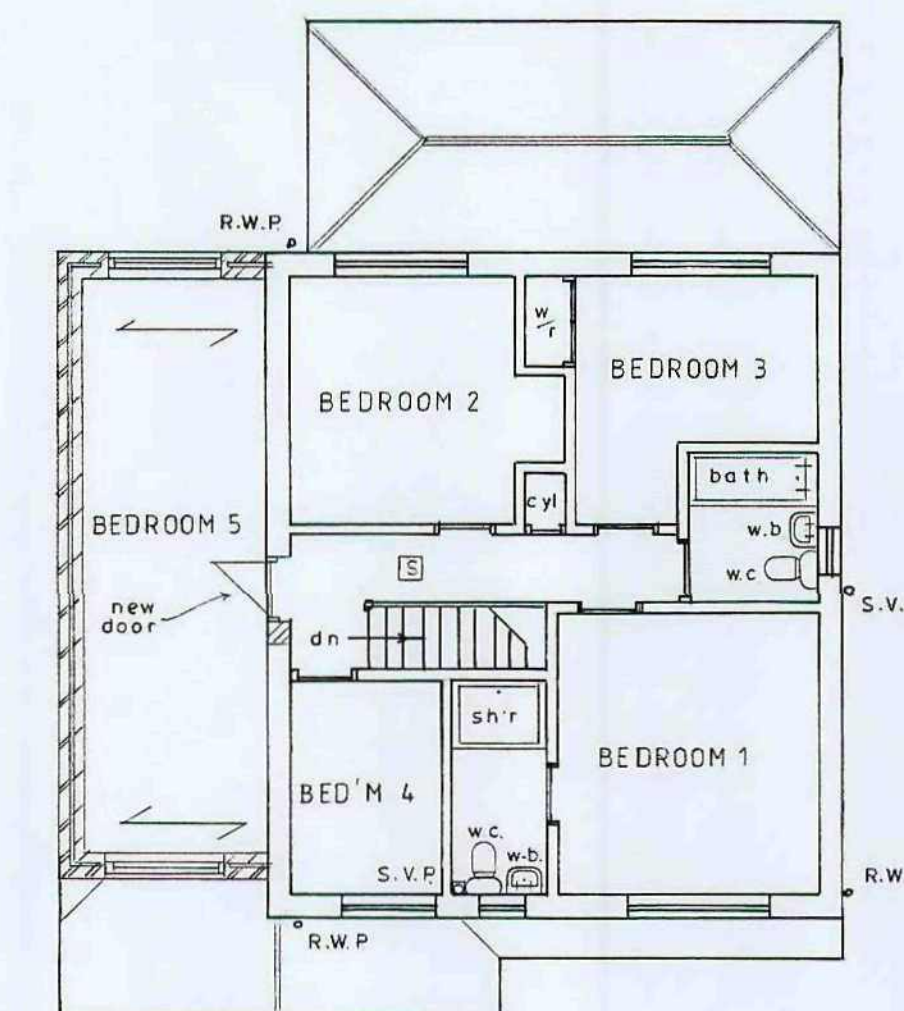

PROPOSED F.F. PLAN

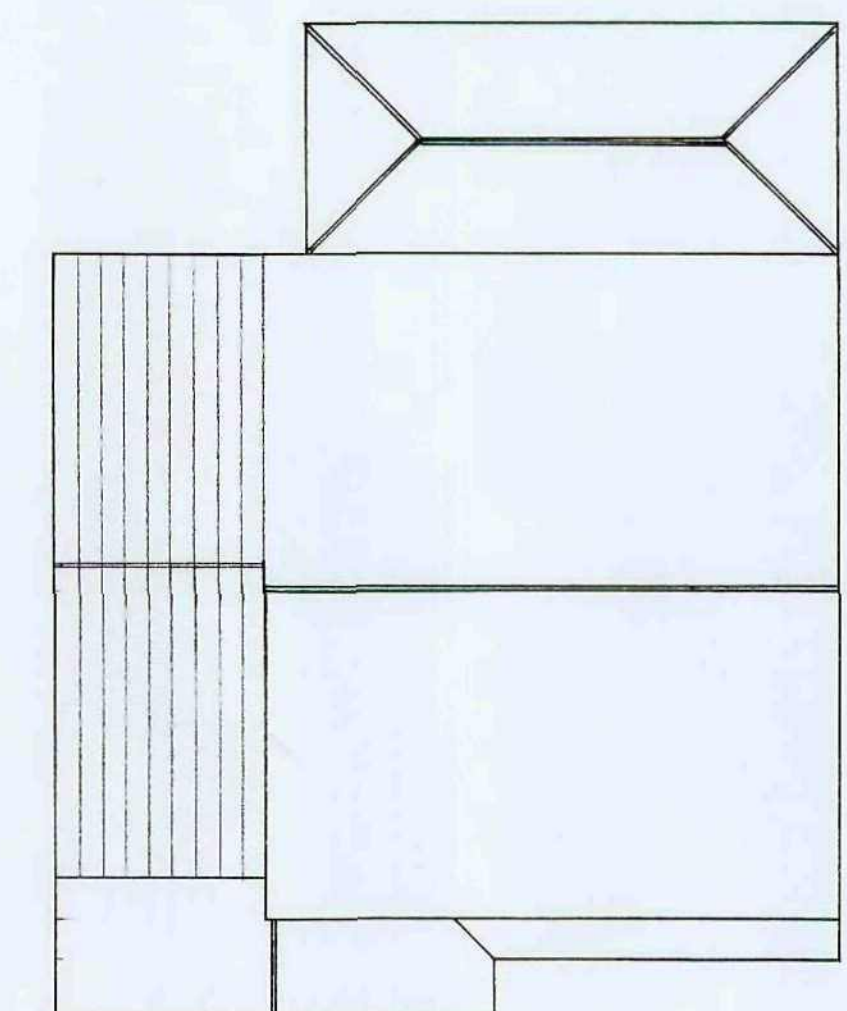


ROOF PLAN






EXISTING FRONT




EXISTING REAR

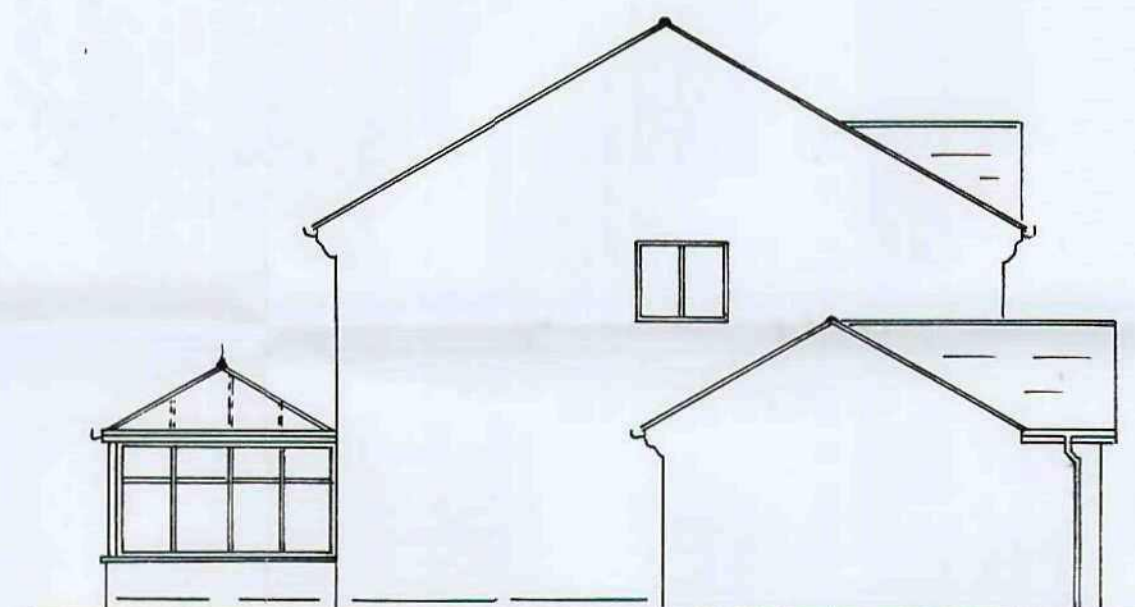


EXISTING SIDE

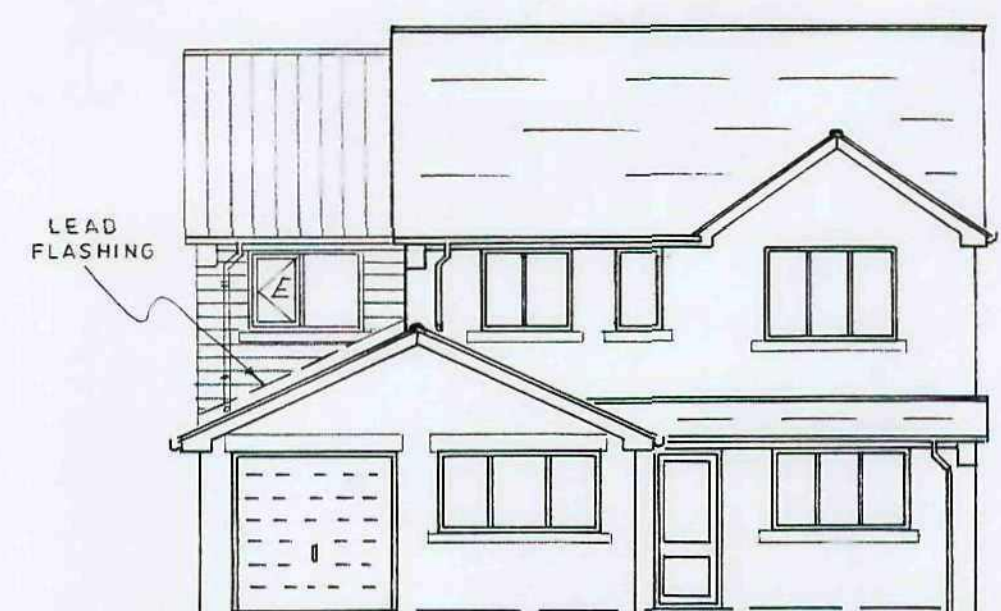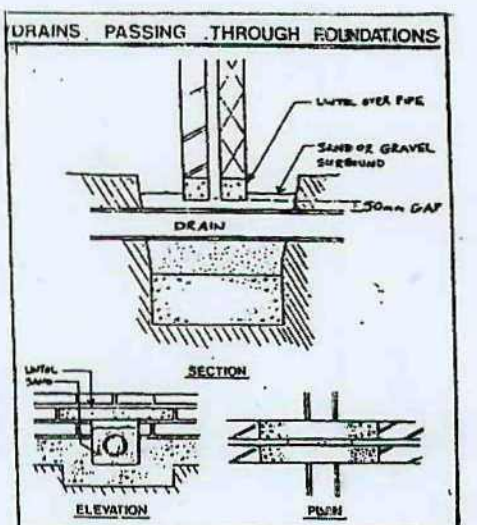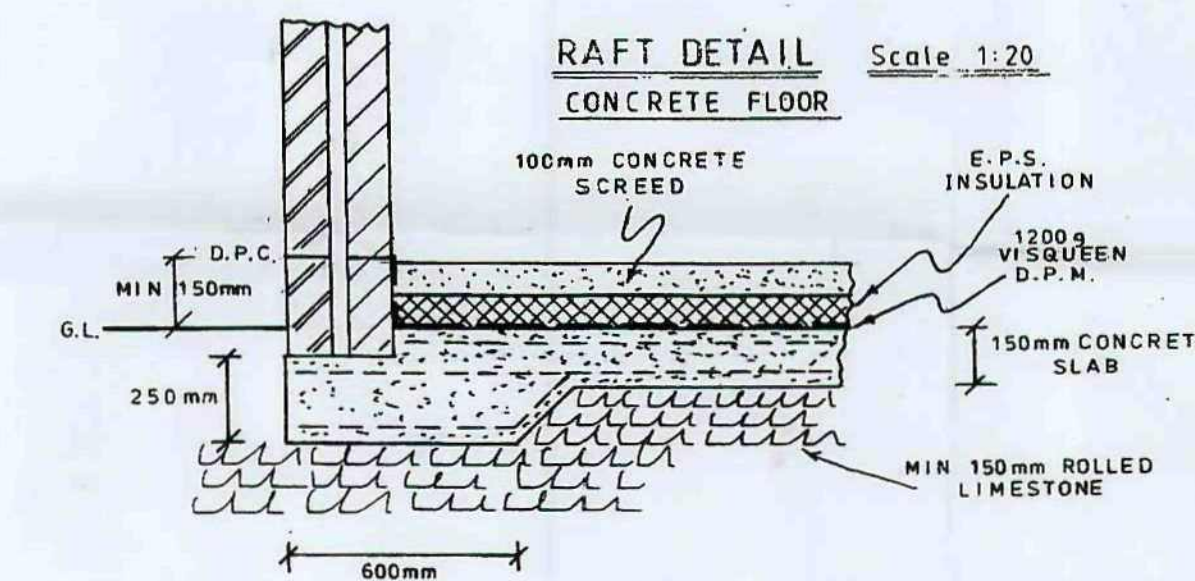


PROPOSED FRONT

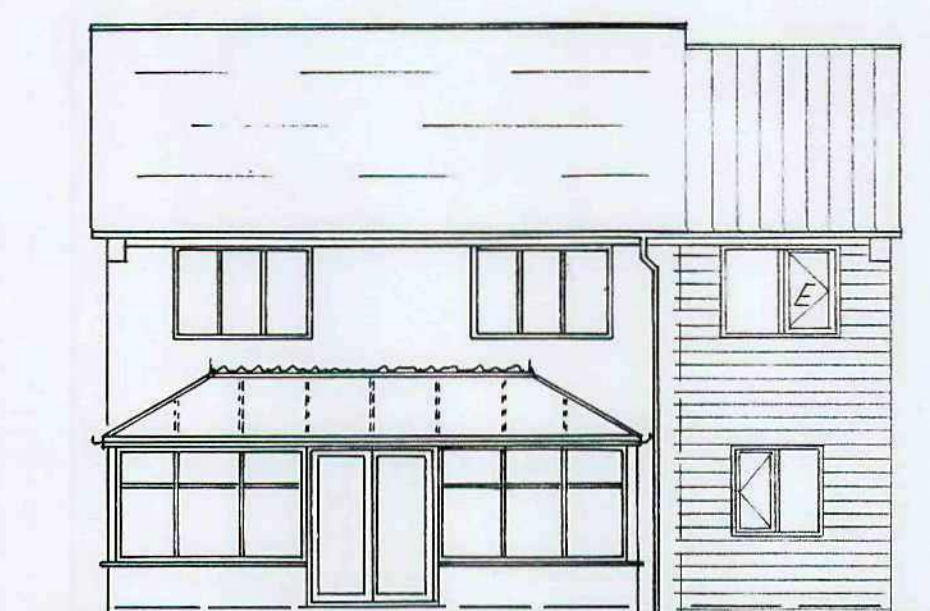


PROPOSED REAR

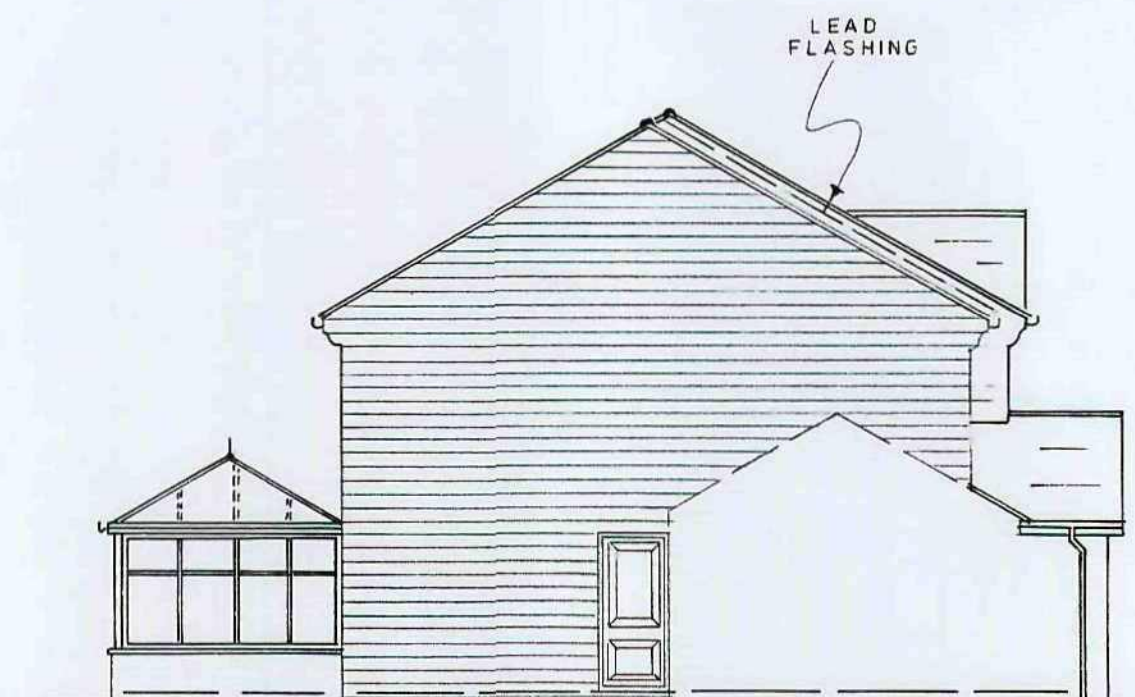

PROPOSED SIDE

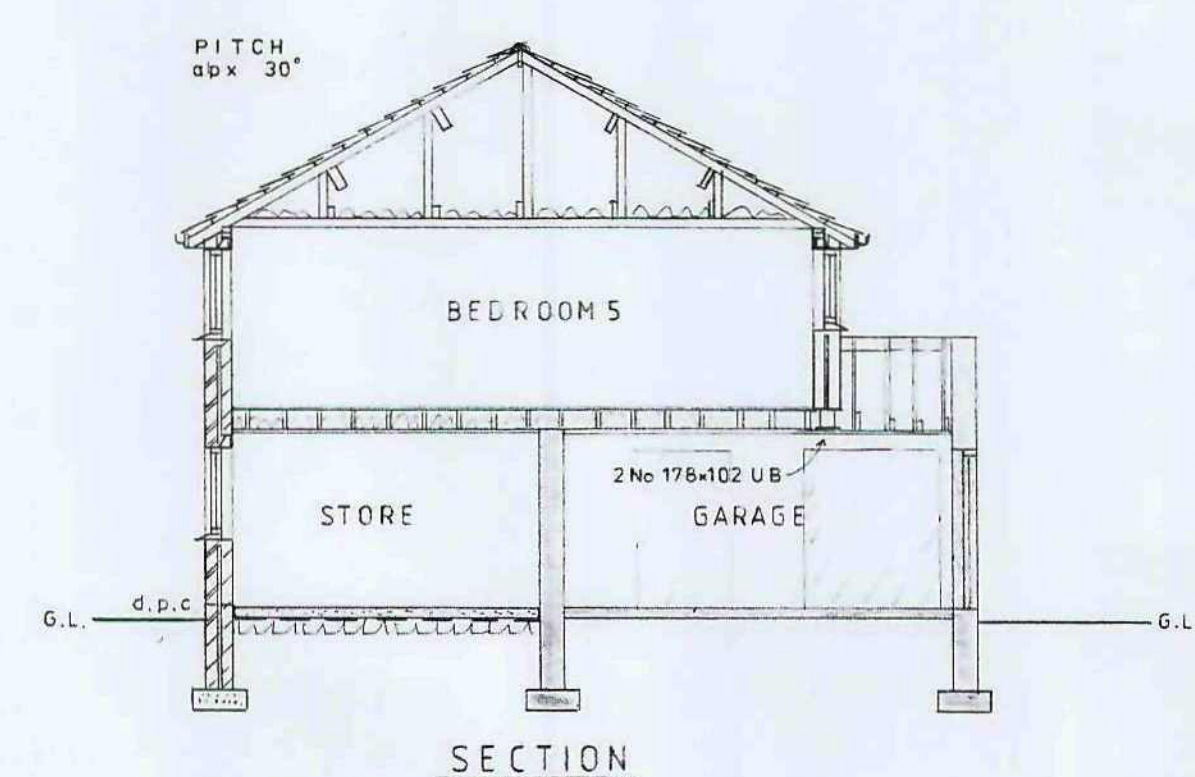

SECTION

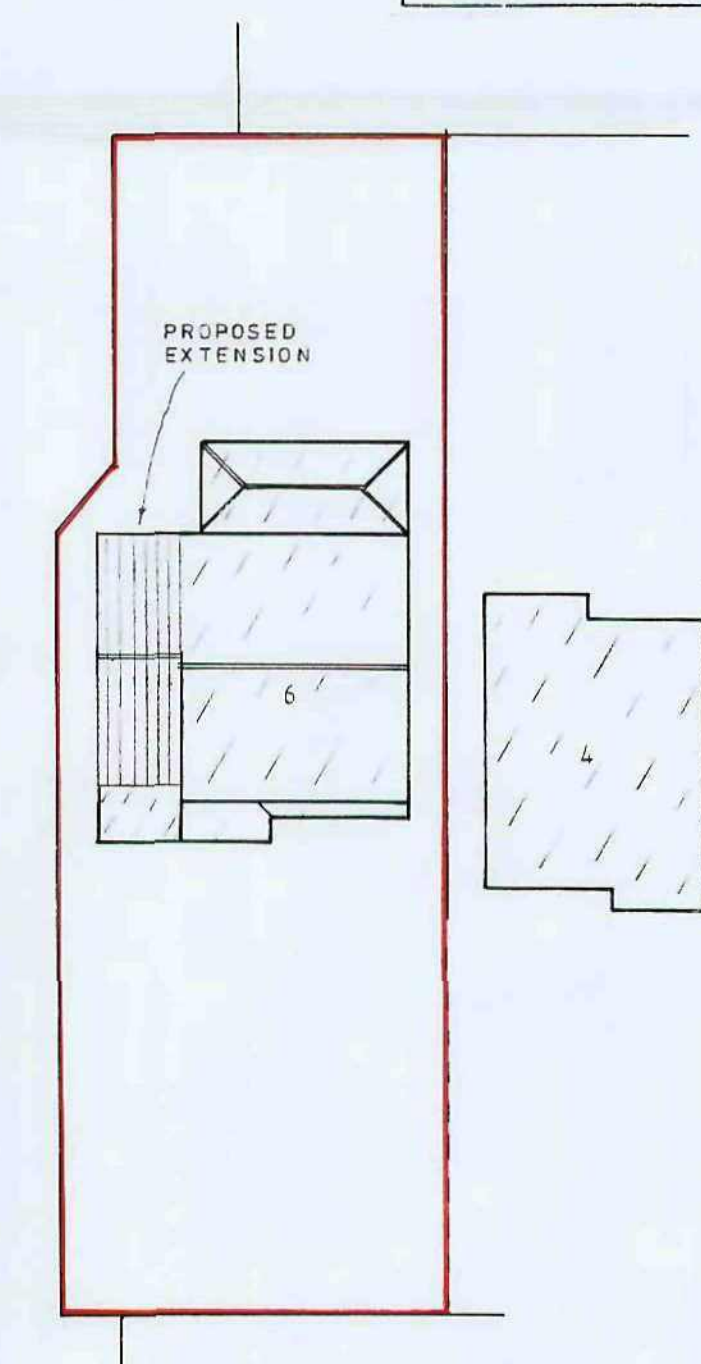

SITE PLAN 1:250