


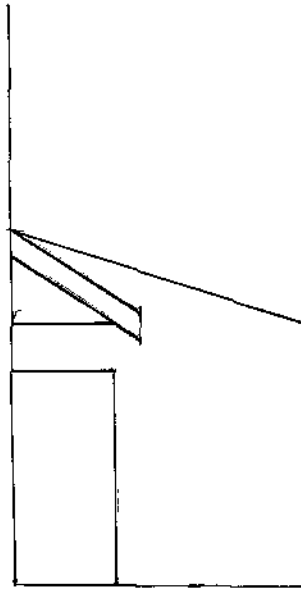


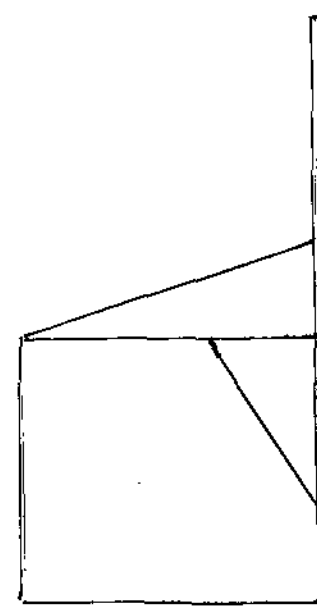


SOUTH ELEVATION

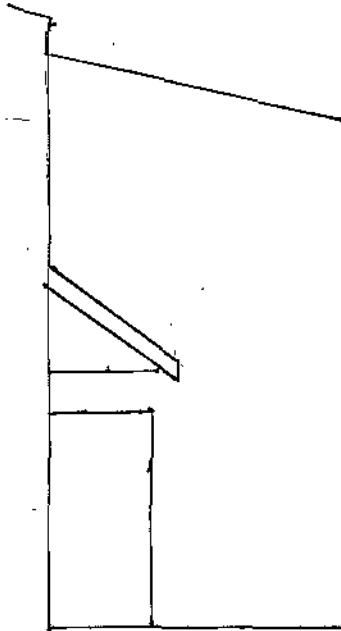


NORTH ELEVATION

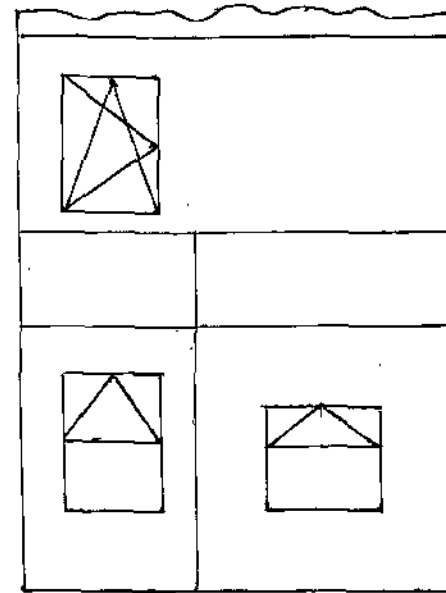

WEST ELEVATION
EXISTING ELEVATIONS 1/50.

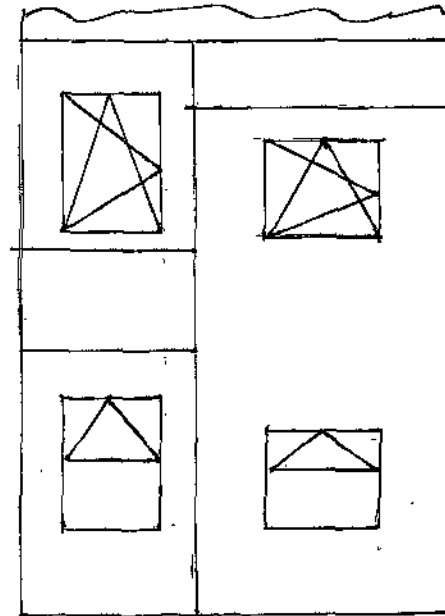

PROPOSED ELEVATIONS 1/50.

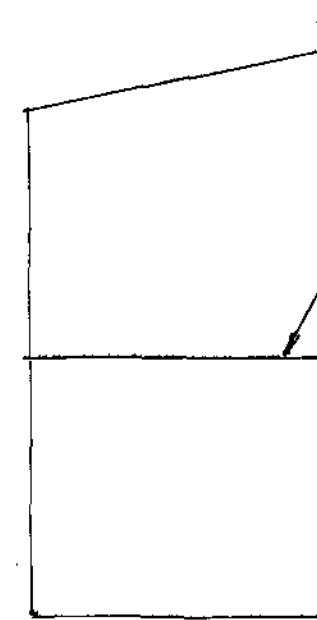


LINE OF EXISTING
ADJOINING PROPERTY.

PROPOSED BEDROOM EXTENSION FOR MRS. M. STAMBRIDGE.


108, SHEFFIELD ROAD, BIRDWELL, BRANSLBY S70 5UX, 14-11-2012





EXPOSE EXISTING FOOTINGS BEFORE COMMENCEMENT / TO BE
 INSPECTED BY BUILDING CONTROL.
 BALKS TO MATCH EXISTING FLOOR EXTENSION (L&K TUDORS)
 INTERNAL WALLS 100 x 50 TIMBER FRAMES WITH 100
 INSULATION BETWEEN STUDS - 150 x 50 JOISTS TO PROPOSED
 EXTENSION WITH 18 DEGREE.
 WINDOW TO EXTENSION TO BE A FIRE ESCAPE - 1/2 FIRE
 DOOR BETWEEN BEDROOMS.
 (SR) DENOTES LINKED SMOKE ALARMS

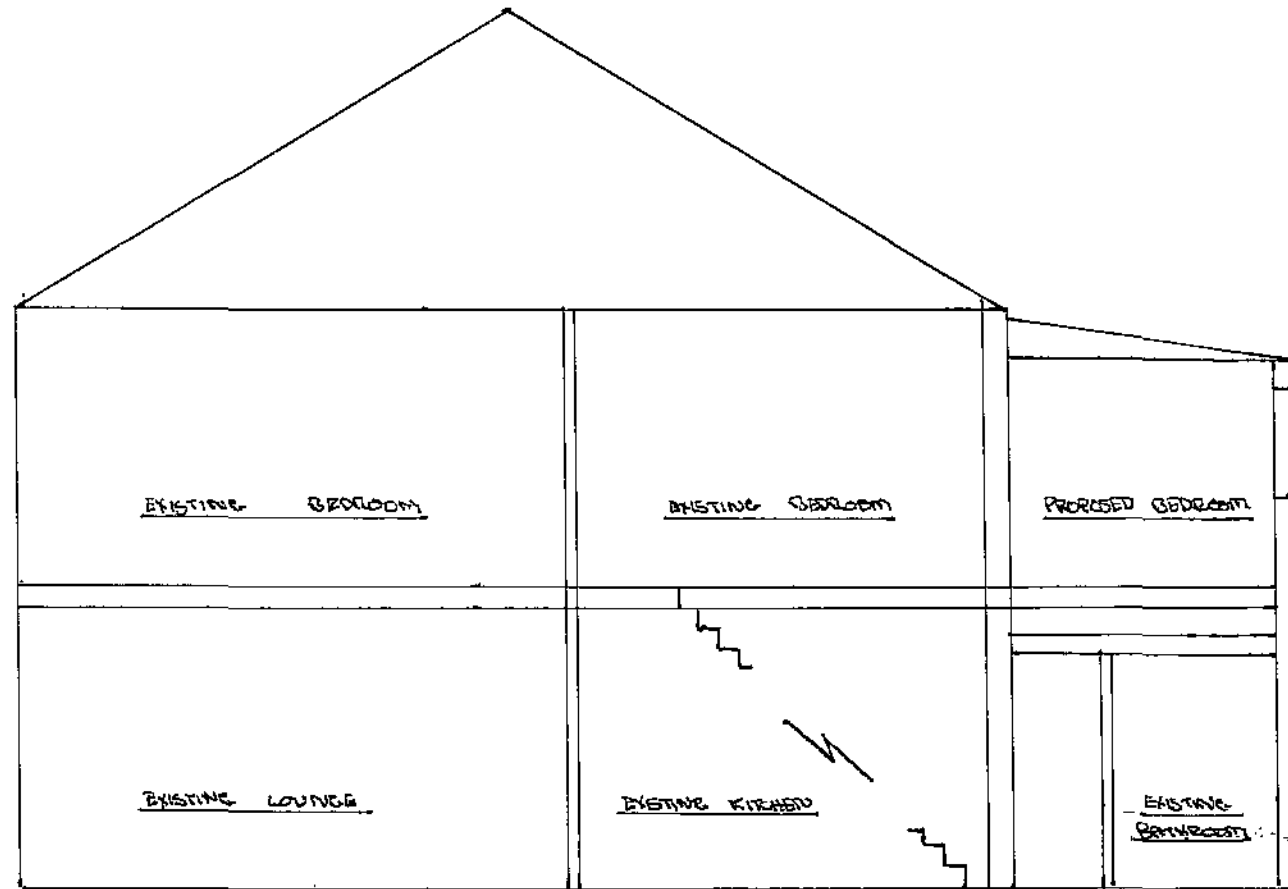


SECTION OF PROPOSED AND EXISTING ELEVATIONS 1/50.

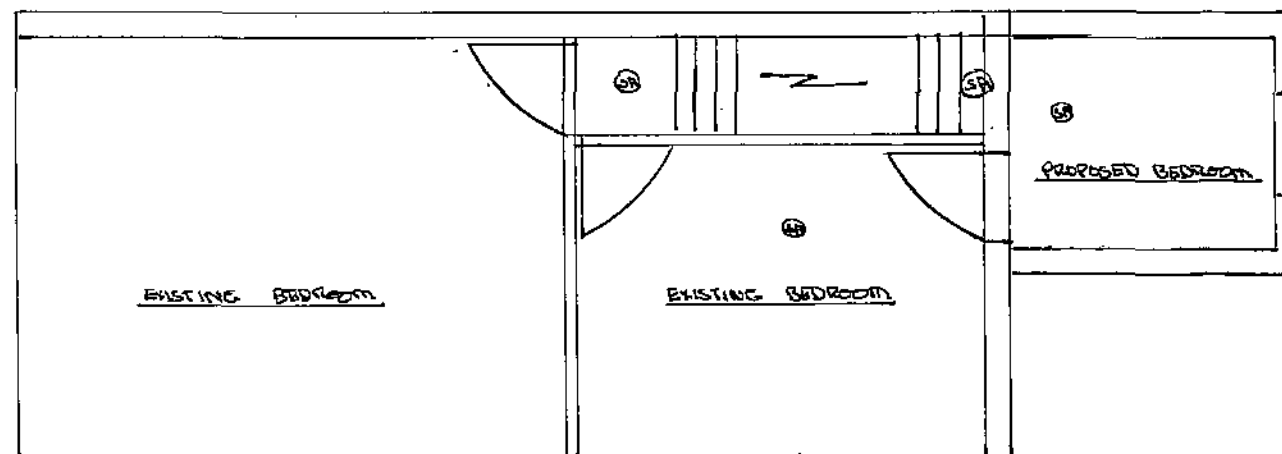

PROPOSED FIRST FLOOR PLAN 1/50.

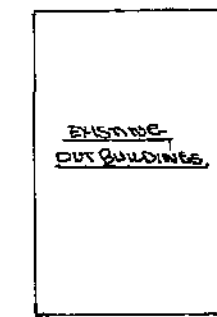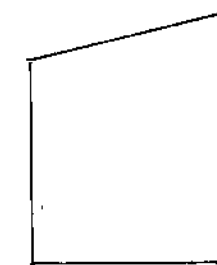

L&K TUDORS
 TO MATCH EXISTING
 BELOW

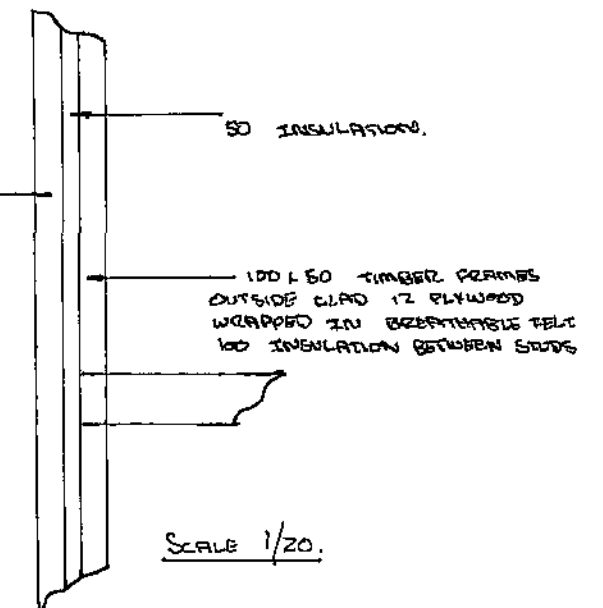

SCALE 1/20.

PROPOSED SECTION OF EXTERNAL WALL

PROPOSED BEDROOM EXTENSION FOR MRS. M. STAMERIDGE
 108, SHEFFIELD ROAD, BRIDWELL, BRANDBY, STO LUX 14-11-2012.

B M B C CORPORATE MAIL ROOM 16 NOV 2012 Received by: ORIGINAL COPY
--