


HUGHESCADMAN

ARCHITECTURE & INTERIORS

30 Church Street
Planning Issue
Option 2 - 5th Issue

4th May 2022

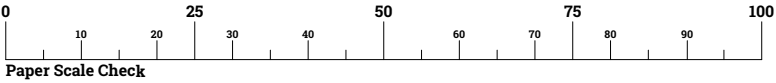

CHURCH STREET


BEACON VIEW

LRF

Proposed Site Plan

1:200

- GENERAL NOTES
1. Drawings are prepared for the purposes of obtaining Town & Country Planning Permission and Building Regulations approval, and are not intended as comprehensive construction drawings.
 2. All dimensions in millimetres, levels in metres unless noted otherwise.
 3. Do not scale from these drawings.
 4. All internal dimensions refer to structure, i.e. prior to fixing of wall finish.
 5. All dimensions shown on any drawing to existing structures are approximate and the contractor is to obtain all exact site dimensions necessary to carry out the works.
 6. Temporary protection shall be provided to prevent water penetration into any existing structures during the works.
 7. The contractor should maintain the stability of all existing buildings and structures within and adjacent to the works, and of all works from the date of possession of the site until practical completion of the works. The contractor shall design, install and maintain all necessary temporary works to comply with the above.
 8. The contractor shall be responsible for ensuring that sufficient tolerances are provided and integrated throughout all elements of the works. The contractor is to take account of tolerances detailed elsewhere when complying with this clause.

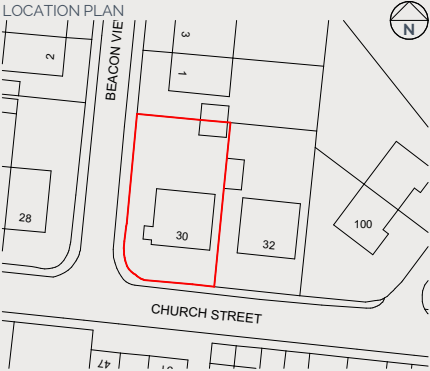

E	Roofline set back inline with planners comments.	04/05/22
D	New extension updated to planning comments	12/01/22
C	Drawing pack updated for planning submission.	21/12/21
B	Kitchen & dining area flipped, Master bedroom suite updated as per option 3 and storage added off of main hall.	10/12/21
A	First Issue	19/11/21
Rev	Change Info	Date

HUGHESCADMAN
ARCHITECTURE & INTERIORS

CLIENT
Julia Ryan



PROJECT ADDRESS
30 Church Street
Elsecar
Barnsley, S74 0HZ

DRAWING NAME
Proposed Site Plan


DRAWING No. SCALE AT A3
011001-01 1:200

DRAW BY DATE
CC 08/11/2021

PLANNING

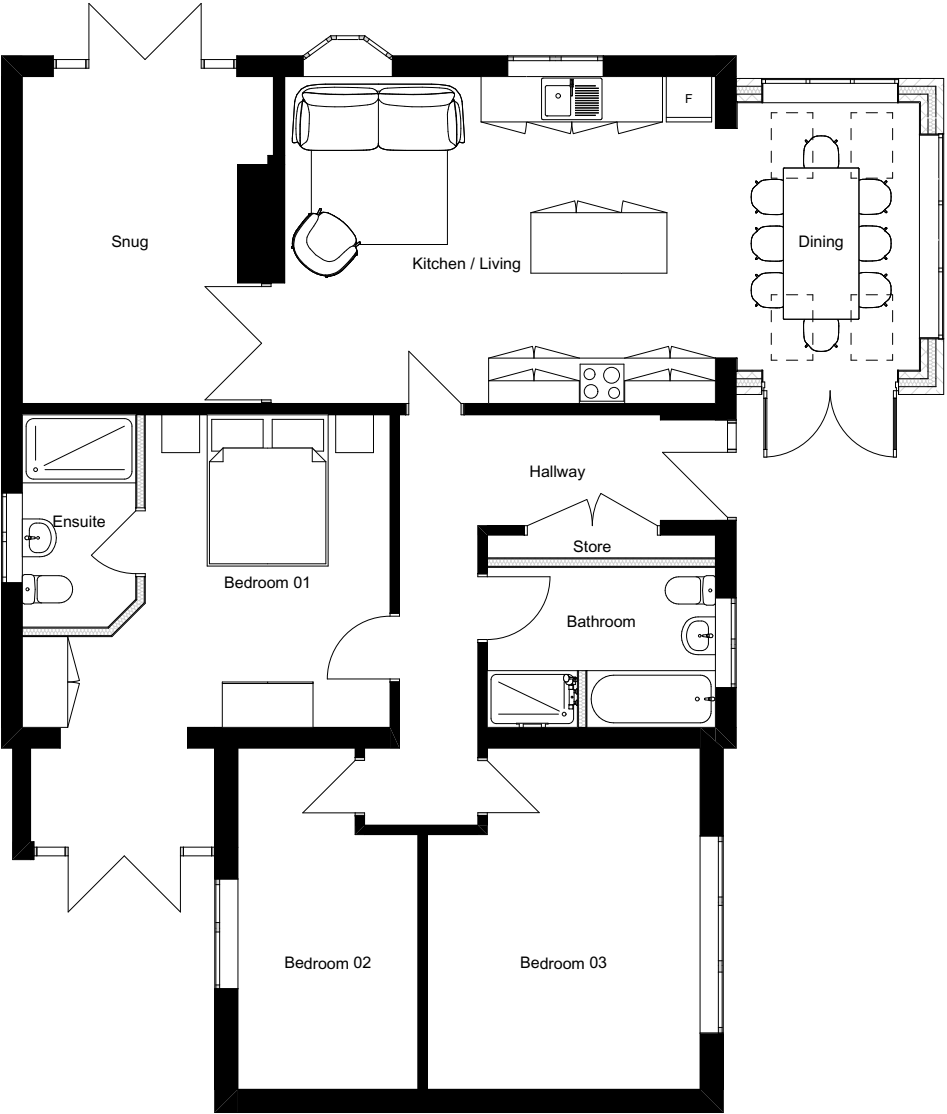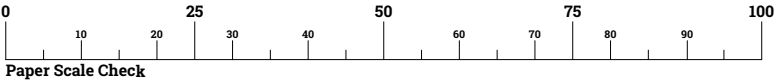

L00 L00 Proposed GA Plan 1:100

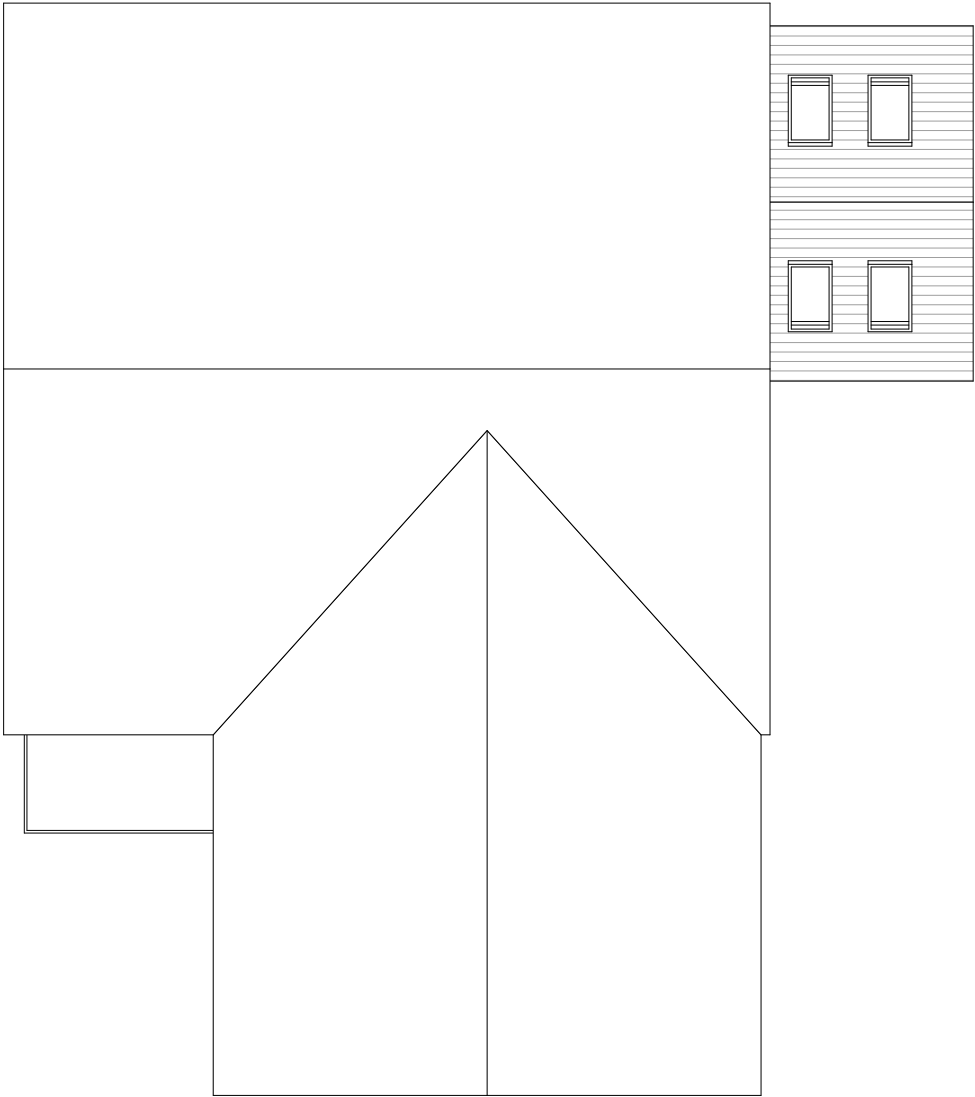

LRF LRF Proposed GA Plan 1:100

- GENERAL NOTES
1. Drawings are prepared for the purposes of obtaining Town & Country Planning Permission and Building Regulations approval, and are not intended as comprehensive construction drawings.
 2. All dimensions in millimetres, levels in metres unless noted otherwise.
 3. Do not scale from these drawings.
 4. All internal dimensions refer to structure, i.e. prior to fixing of wall finish.
 5. All dimensions shown on any drawing to existing structures are approximate and the contractor is to obtain all exact site dimensions necessary to carry out the works.
 6. Temporary protection shall be provided to prevent water penetration into any existing structures during the works.
 7. The contractor should maintain the stability of all existing buildings and structures within and adjacent to the works, and of all works from the date of possession of the site until practical completion of the works. The contractor shall design, install and maintain all necessary temporary works to comply with the above.
 8. The contractor shall be responsible for ensuring that sufficient tolerances are provided and integrated throughout all elements of the works. The contractor is to take account of tolerances detailed elsewhere when complying with this clause.



E	Roofline set back inline with planners comments.	04/05/22
D	New extension updated to planning comments	12/01/22
C	Drawing pack updated for planning submission.	21/12/21
B	Kitchen & dining area flipped, Master bedroom suite updated as per option 3 and storage added off of main hall.	10/12/21
A	First Issue	19/11/21
Rev	Change Info	Date

HUGHESCADMAN
ARCHITECTURE & INTERIORS

CLIENT
Julia Ryan

PROJECT ADDRESS
30 Church Street
Elsecar
Barnsley, S74 0HZ



DRAWING NAME
Proposed Floor Plan

DRAWING No. SCALE AT A3
011001-02 1:100


DRAW BY DATE
CC 08/11/2021

PLANNING




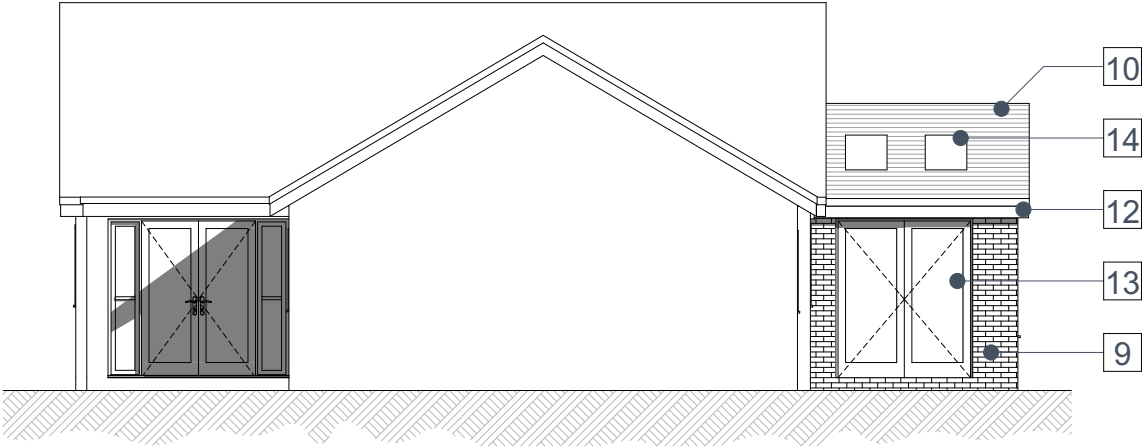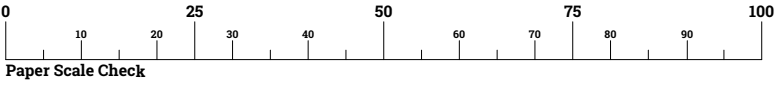


E01 E01 Side Elevation 1:100

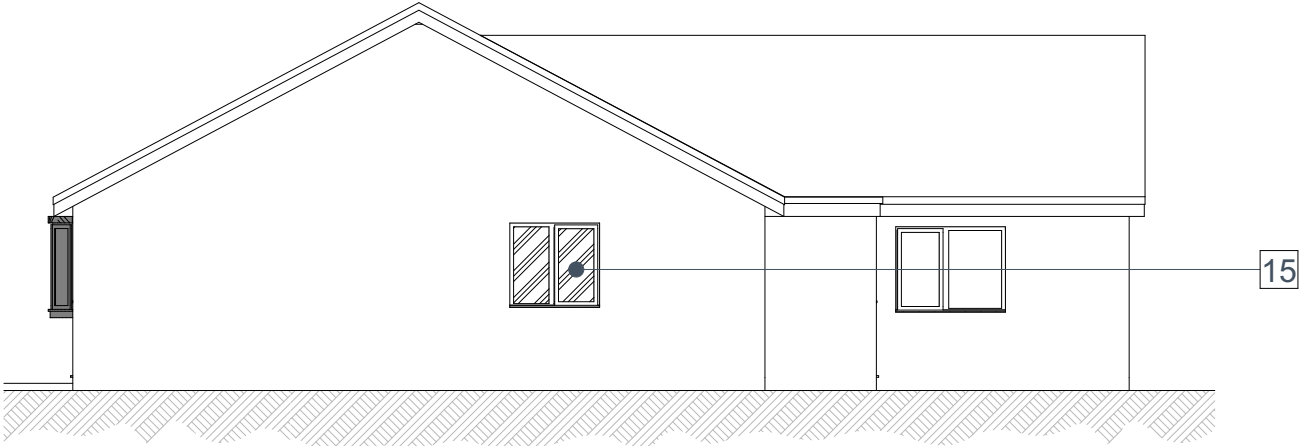

E02 E02 Rear Elevation 1:100

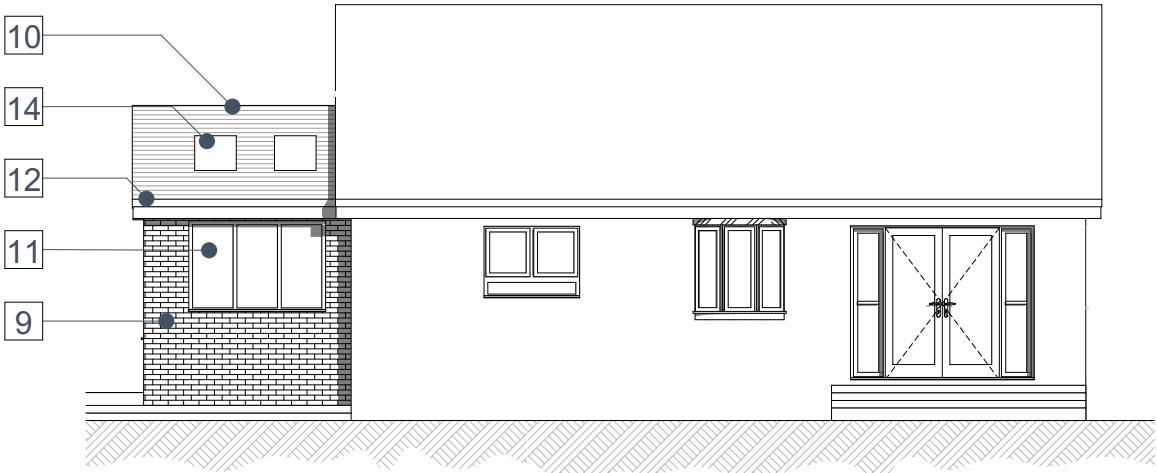

E03 E03 Side Elevation 1:100

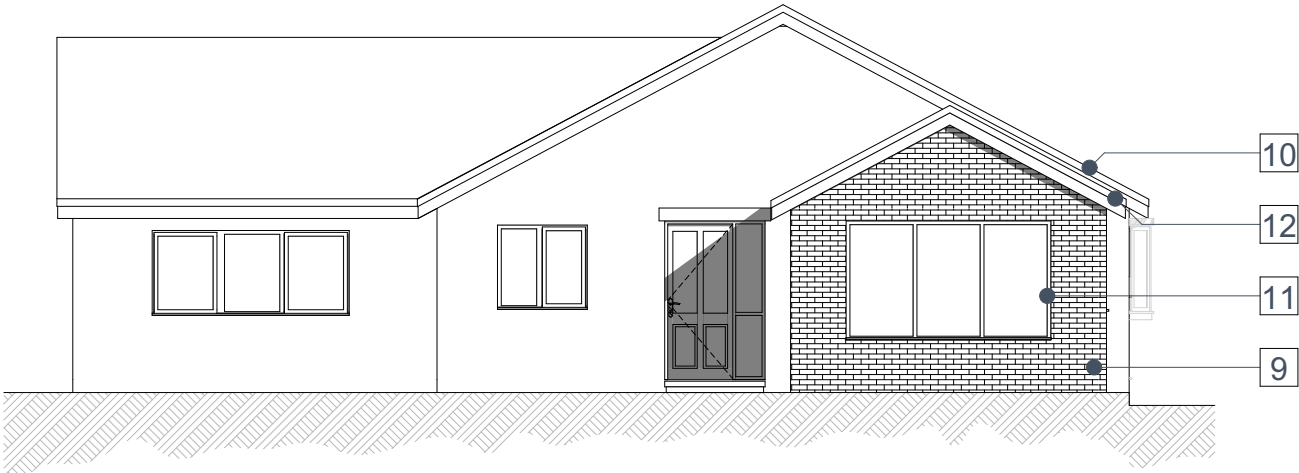


E04 E04 Front Elevation 1:100

- GENERAL NOTES
1. Drawings are prepared for the purposes of obtaining Town & Country Planning Permission and Building Regulations approval, and are not intended as comprehensive construction drawings.
 2. All dimensions in millimetres, levels in metres unless noted otherwise.
 3. Do not scale from these drawings.
 4. All internal dimensions refer to structure, i.e. prior to fixing of wall finish.
 5. All dimensions shown on any drawing to existing structures are approximate and the contractor is to obtain all exact site dimensions necessary to carry out the works.
 6. Temporary protection shall be provided to prevent water penetration into any existing structures during the works.
 7. The contractor should maintain the stability of all existing buildings and structures within and adjacent to the works, and of all works from the date of possession of the site until practical completion of the works. The contractor shall design, install and maintain all necessary temporary works to comply with the above.
 8. The contractor shall be responsible for ensuring that sufficient tolerances are provided and integrated throughout all elements of the works. The contractor is to take account of tolerances detailed elsewhere when complying with this clause.

PROPOSED MATERIALS KEY

- | | | | |
|----|-------------------------------------|----|-----------------------------------|
| 9 | Buff/light grey face brickwork | 10 | Brown pan tiles |
| 11 | uPVC double glazed windows | 12 | Brown uPVC gutters and down pipes |
| 13 | uPVC double glazed patio doors | 14 | Velux roof lights |
| 15 | uPVC double glazed window (frosted) | | |

ELEVATION KEY

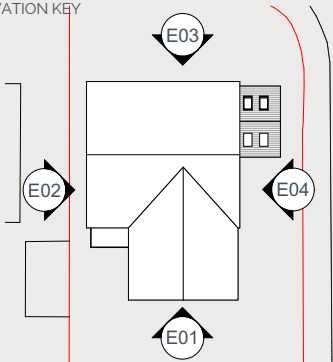

E	Roofline set back inline with planners comments.	04/05/22
D	New extension updated to planning comments	12/01/22
C	Drawing pack updated for planning submission.	21/12/21
B	Kitchen & dining area flipped, Master bedroom suite updated as per option 3 and storage added off of main hall.	10/12/21

Rev	Change Info	Date
-----	-------------	------

HUGHESCADMAN
ARCHITECTURE & INTERIORS

CLIENT
Julia Ryan


PROJECT ADDRESS
30 Church Street
Elsecar
Barnsley, S74 0HZ

DRAWING NAME
Proposed Elevations


DRAWING No. SCALE AT A3
011001-03 1:100

DRAW BY DATE
CC 08/11/2021

PLANNING

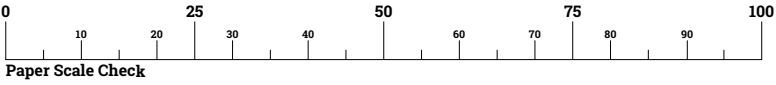

- GENERAL NOTES
1. Drawings are prepared for the purposes of obtaining Town & Country Planning Permission and Building Regulations approval, and are not intended as comprehensive construction drawings.
 2. All dimensions in millimetres, levels in metres unless noted otherwise.
 3. Do not scale from these drawings.
 4. All internal dimensions refer to structure, i.e. prior to fixing of wall finish.
 5. All dimensions shown on any drawing to existing structures are approximate and the contractor is to obtain all exact site dimensions necessary to carry out the works.
 6. Temporary protection shall be provided to prevent water penetration into any existing structures during the works.
 7. The contractor should maintain the stability of all existing buildings and structures within and adjacent to the works, and of all works from the date of possession of the site until practical completion of the works. The contractor shall design, install and maintain all necessary temporary works to comply with the above.
 8. The contractor shall be responsible for ensuring that sufficient tolerances are provided and integrated throughout all elements of the works. The contractor is to take account of tolerances detailed elsewhere when complying with this clause.

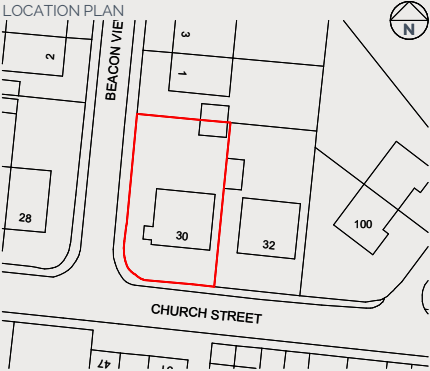

E	Roofline set back inline with planners comments.	04/05/22
D	New extension updated to planning comments	12/01/22
C	Drawing pack updated for planning submission.	21/12/21
B	Kitchen & dining area flipped, Master bedroom suite updated as per option 3 and storage added off of main hall.	10/12/21
A	First Issue	19/11/21
Rev	Change Info	Date

HUGHESCADMAN
ARCHITECTURE & INTERIORS

CLIENT
Julia Ryan

PROJECT ADDRESS
30 Church Street
Elsecar
Barnsley, S74 0HZ


DRAWING NAME
OS Map

DRAWING No. SCALE AT A3
011001-10 1:500

DRAW BY DATE
CC 08/11/2021

PLANNING



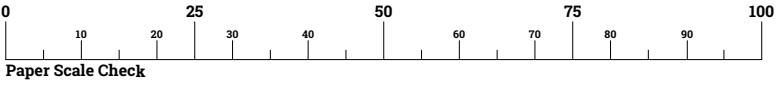

CHURCH STREET


BEACON VIEW

LRF

Existing Site Plan

1:200

- GENERAL NOTES
1. Drawings are prepared for the purposes of obtaining Town & Country Planning Permission and Building Regulations approval, and are not intended as comprehensive construction drawings.
 2. All dimensions in millimetres, levels in metres unless noted otherwise.
 3. Do not scale from these drawings.
 4. All internal dimensions refer to structure, i.e. prior to fixing of wall finish.
 5. All dimensions shown on any drawing to existing structures are approximate and the contractor is to obtain all exact site dimensions necessary to carry out the works.
 6. Temporary protection shall be provided to prevent water penetration into any existing structures during the works.
 7. The contractor should maintain the stability of all existing buildings and structures within and adjacent to the works, and of all works from the date of possession of the site until practical completion of the works. The contractor shall design, install and maintain all necessary temporary works to comply with the above.
 8. The contractor shall be responsible for ensuring that sufficient tolerances are provided and integrated throughout all elements of the works. The contractor is to take account of tolerances detailed elsewhere when complying with this clause.

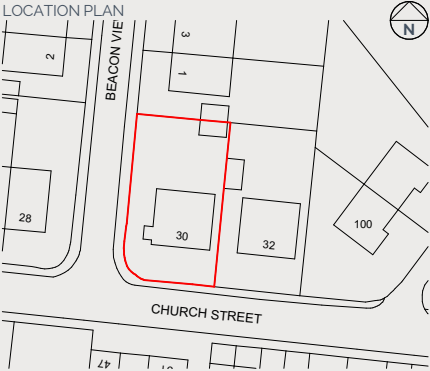

E	Roofline set back inline with planners comments.	04/05/22
D	New extension updated to planning comments	12/01/22
C	Drawing pack updated for planning submission.	21/12/21
B	Kitchen & dining area flipped, Master bedroom suite updated as per option 3 and storage added off of main hall.	10/12/21
A	First Issue	19/11/21
Rev	Change Info	Date

HUGHESCADMAN
ARCHITECTURE & INTERIORS

CLIENT
Julia Ryan



PROJECT ADDRESS
30 Church Street
Elsecar
Barnsley, S74 0HZ

DRAWING NAME
Existing Site Plan


DRAWING No. SCALE AT A3
011001-11 1:200

DRAW BY DATE
CC 08/11/2021

PLANNING

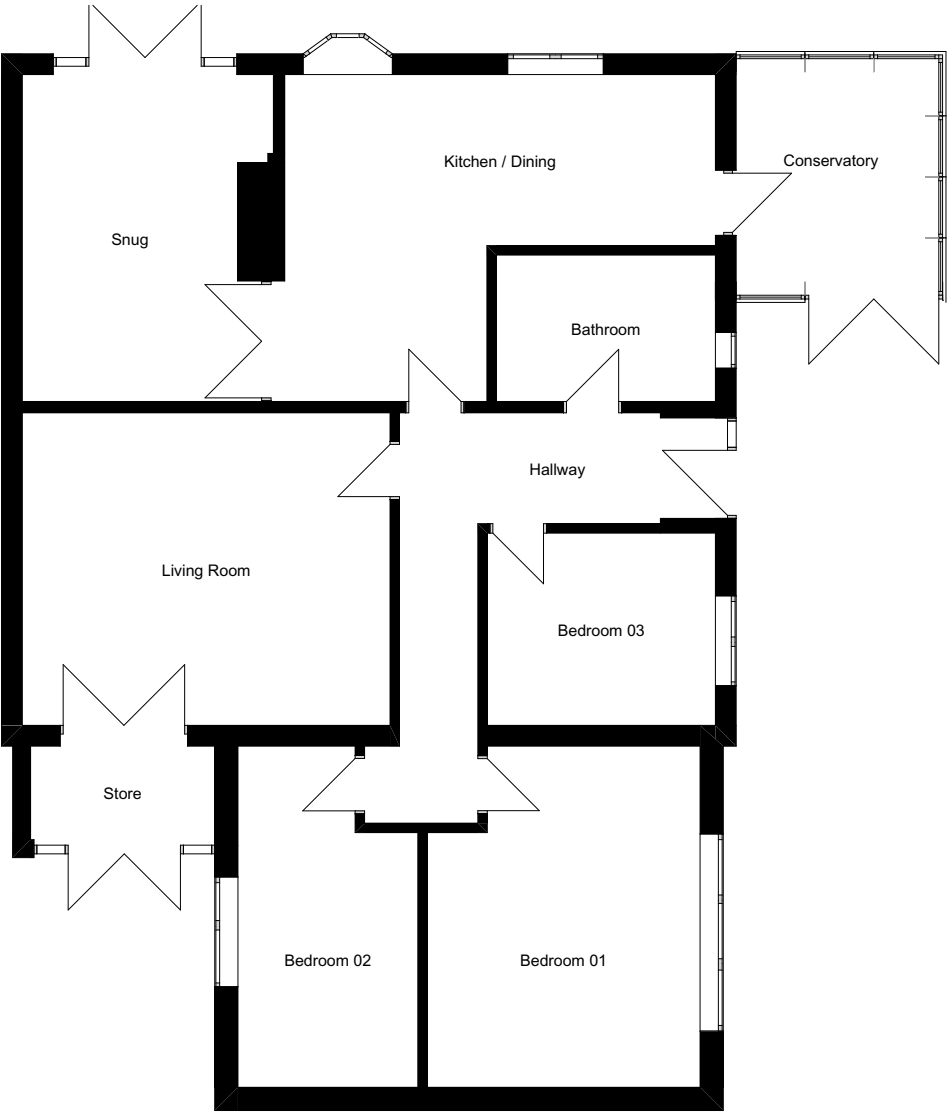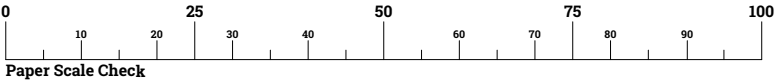

L00 L00 Existing GA Plan 1:100

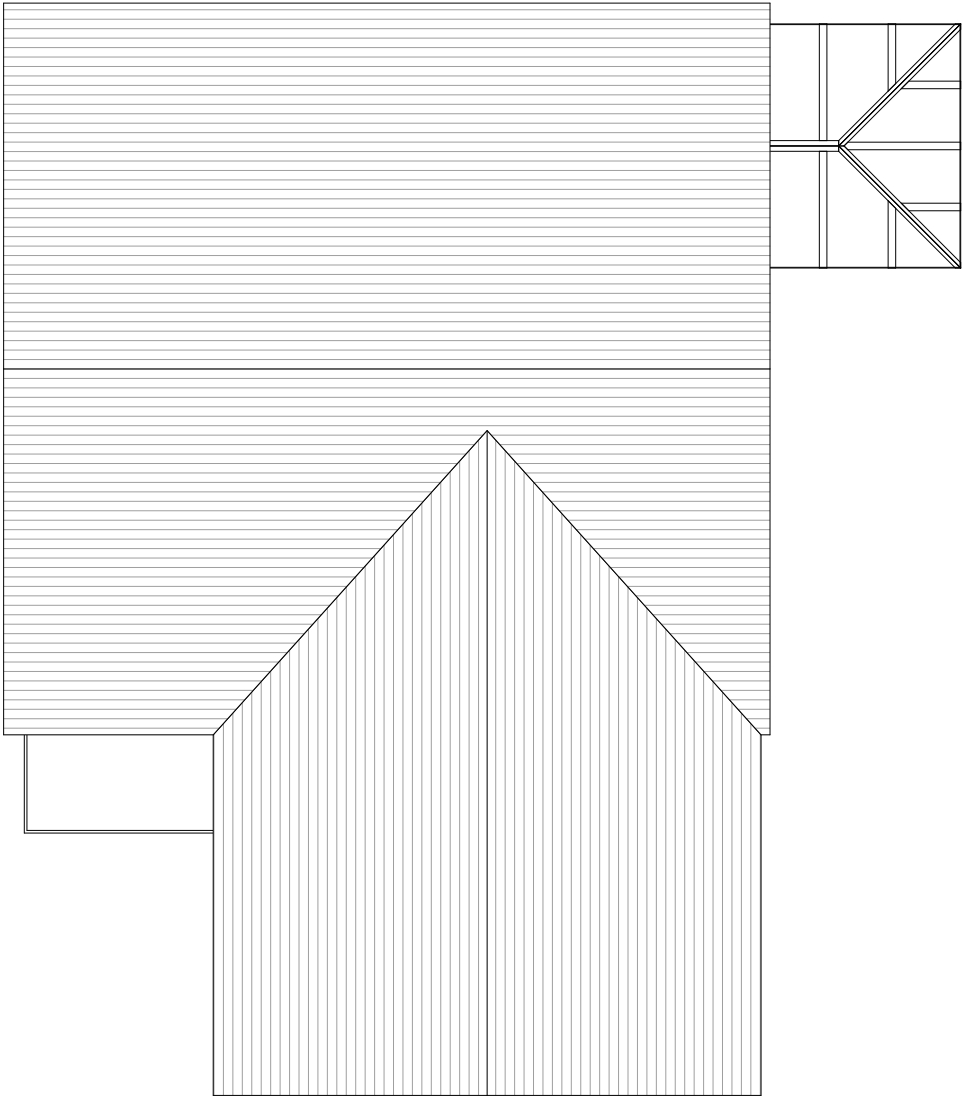

LRF LRF Existing GA Plan 1:100

- GENERAL NOTES
1. Drawings are prepared for the purposes of obtaining Town & Country Planning Permission and Building Regulations approval, and are not intended as comprehensive construction drawings.
 2. All dimensions in millimetres, levels in metres unless noted otherwise.
 3. Do not scale from these drawings.
 4. All internal dimensions refer to structure, i.e. prior to fixing of wall finish.
 5. All dimensions shown on any drawing to existing structures are approximate and the contractor is to obtain all exact site dimensions necessary to carry out the works.
 6. Temporary protection shall be provided to prevent water penetration into any existing structures during the works.
 7. The contractor should maintain the stability of all existing buildings and structures within and adjacent to the works, and of all works from the date of possession of the site until practical completion of the works. The contractor shall design, install and maintain all necessary temporary works to comply with the above.
 8. The contractor shall be responsible for ensuring that sufficient tolerances are provided and integrated throughout all elements of the works. The contractor is to take account of tolerances detailed elsewhere when complying with this clause.



E	Roofline set back inline with planners comments.	04/05/22
D	New extension updated to planning comments	12/01/22
C	Drawing pack updated for planning submission.	21/12/21
B	Kitchen & dining area flipped, Master bedroom suite updated as per option 3 and storage added off of main hall.	10/12/21
A	First Issue	19/11/21
Rev	Change Info	Date

HUGHESCADMAN
ARCHITECTURE & INTERIORS

CLIENT
Julia Ryan

PROJECT ADDRESS
30 Church Street
Elsecar
Barnsley, S74 0HZ



DRAWING NAME
Existing Floor Plan

DRAWING No. SCALE AT A3
011001-12 1:100


DRAW BY DATE
CC 08/11/2021

PLANNING




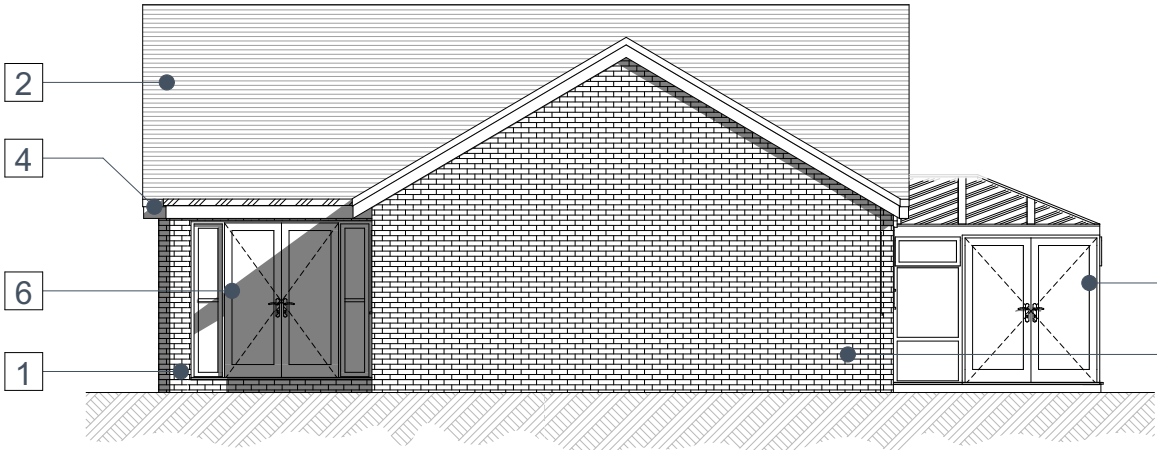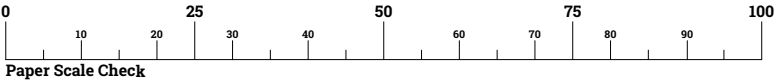

E01 E01 Existing Side Elevation 1:100

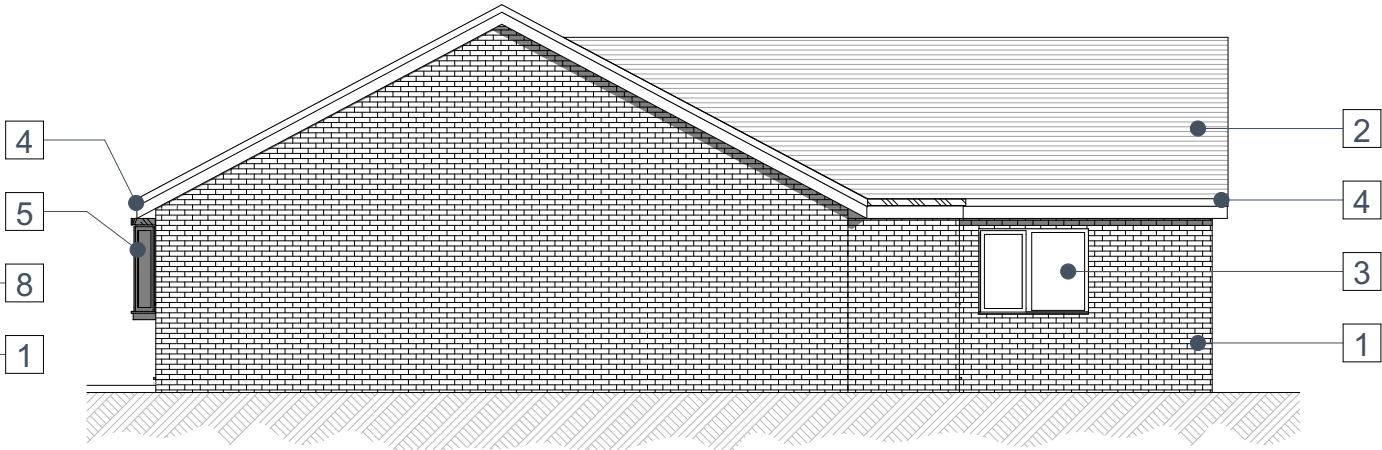

E02 E02 Existing Rear Elevation 1:100

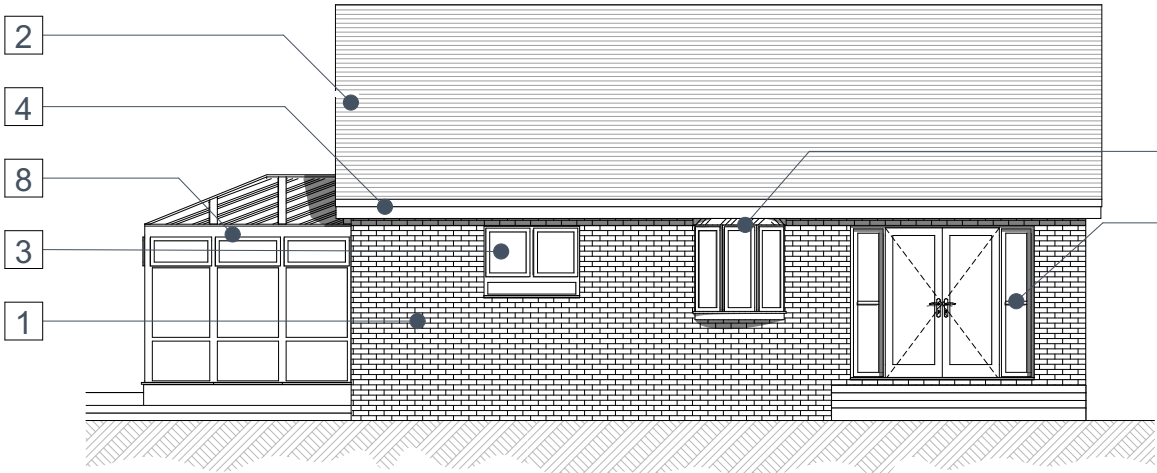


E03 E03 Existing Side Elevation 1:100



E04 E04 Existing Front Elevation 1:100

- GENERAL NOTES
1. Drawings are prepared for the purposes of obtaining Town & Country Planning Permission and Building Regulations approval, and are not intended as comprehensive construction drawings.
 2. All dimensions in millimetres, levels in metres unless noted otherwise.
 3. Do not scale from these drawings.
 4. All internal dimensions refer to structure, i.e. prior to fixing of wall finish.
 5. All dimensions shown on any drawing to existing structures are approximate and the contractor is to obtain all exact site dimensions necessary to carry out the works.
 6. Temporary protection shall be provided to prevent water penetration into any existing structures during the works.
 7. The contractor should maintain the stability of all existing buildings and structures within and adjacent to the works, and of all works from the date of possession of the site until practical completion of the works. The contractor shall design, install and maintain all necessary temporary works to comply with the above.
 8. The contractor shall be responsible for ensuring that sufficient tolerances are provided and integrated throughout all elements of the works. The contractor is to take account of tolerances detailed elsewhere when complying with this clause.

EXISTING MATERIALS KEY			
1	Buff/light grey face brickwork	2	Brown pan tiles
3	uPVC double glazed windows	4	Brown uPVC gutters and down pipes
5	uPVC double glazed bay window	6	uPVC double glazed patio doors
7	uPVC composite front door	8	uPVC conservatory

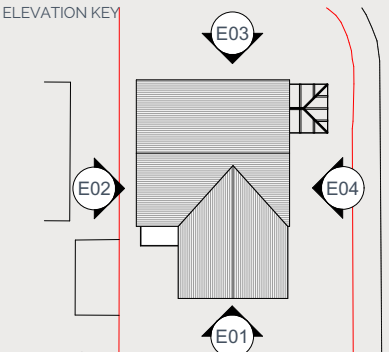

E	Roofline set back inline with planners comments.	04/05/22
D	New extension updated to planning comments	12/01/22
C	Drawing pack updated for planning submission.	21/12/21
B	Kitchen & dining area flipped, Master bedroom suite updated as per option 3 and storage added off of main hall.	10/12/21
A	First Issue	19/11/21
Rev	Change Info	Date

HUGHESCADMAN
ARCHITECTURE & INTERIORS

CLIENT
Julia Ryan

PROJECT ADDRESS
30 Church Street
Elsecar
Barnsley, S74 0HZ

DRAWING NAME
Existing Elevations

DRAWING No. 011001-13
SCALE AT A3 1:100

DRAW BY CC
DATE 08/11/2021

PLANNING

HC

www.hughescadman.co.uk