




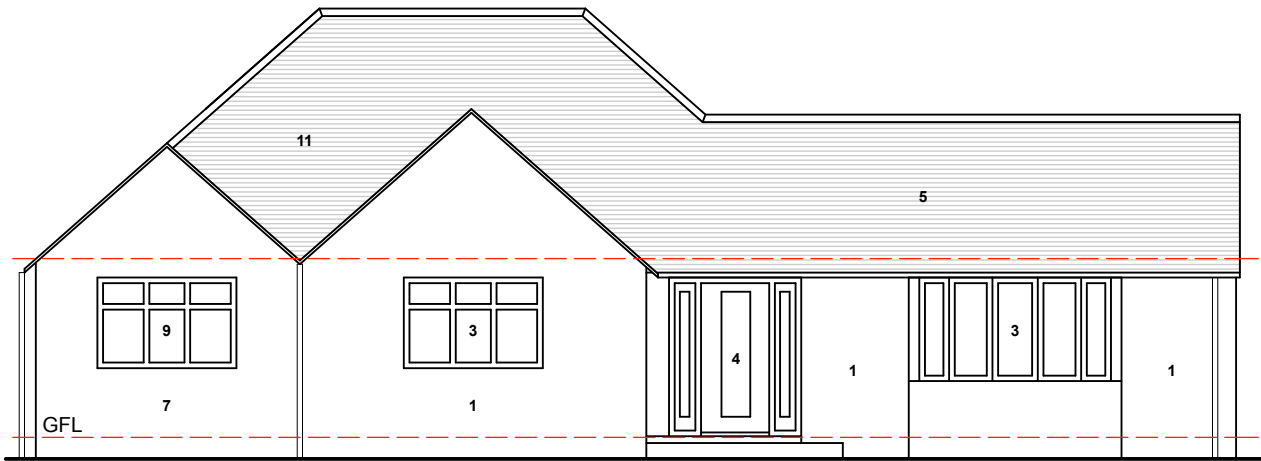

PROPOSED FRONT ELEVATION

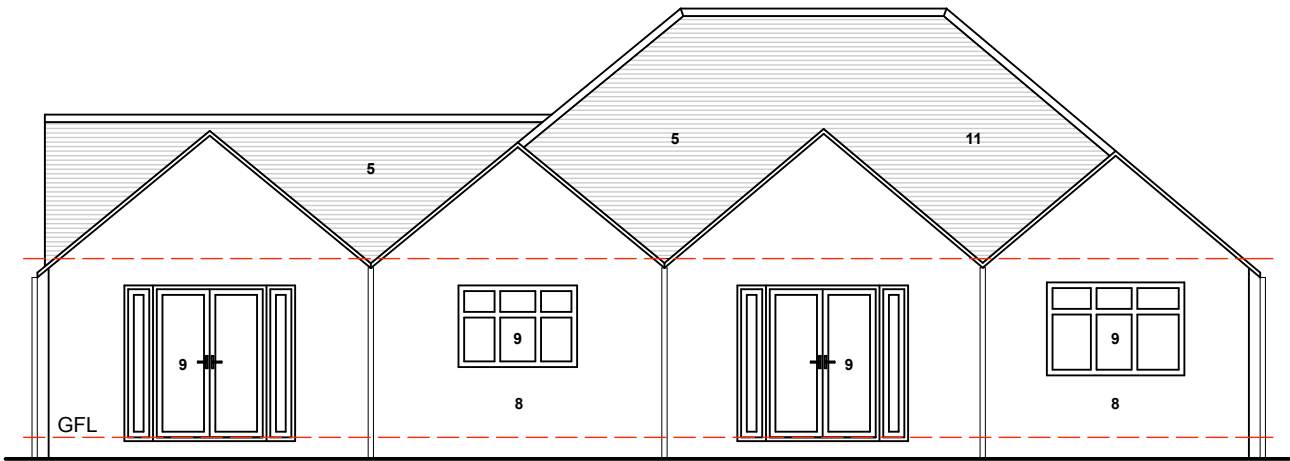


PROPOSED REAR ELEVATION

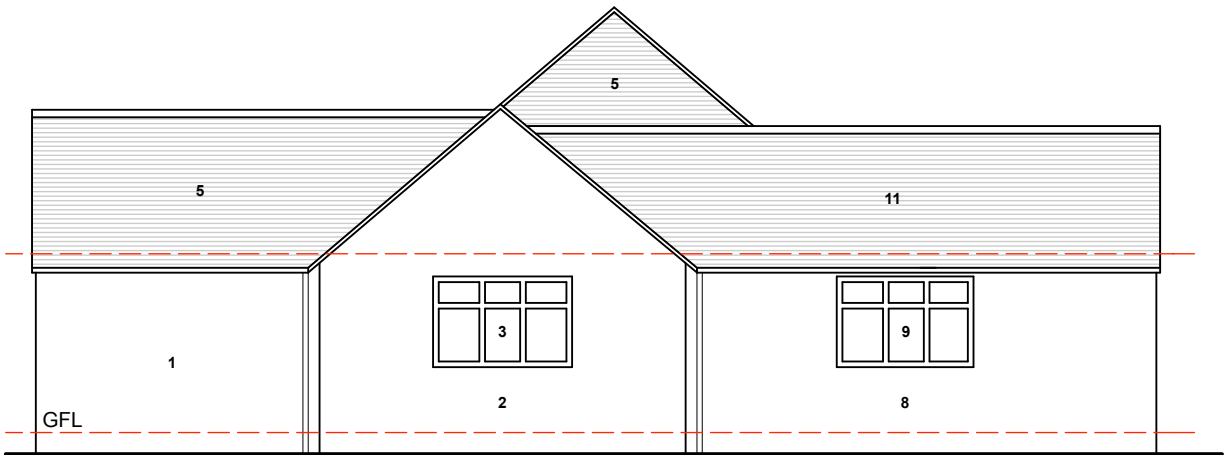


PROPOSED SIDE ELEVATION 1




PROPOSED SIDE ELEVATION 2

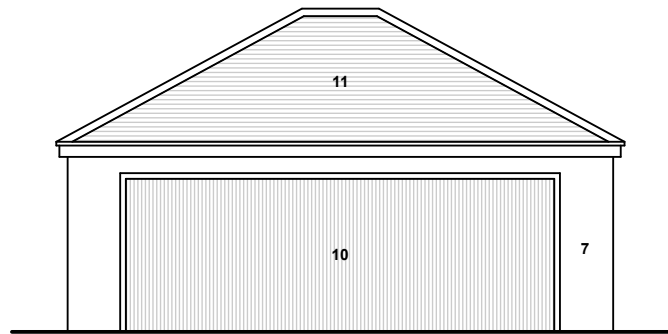


PROPOSED FRONT ELEVATION
(GARAGE)

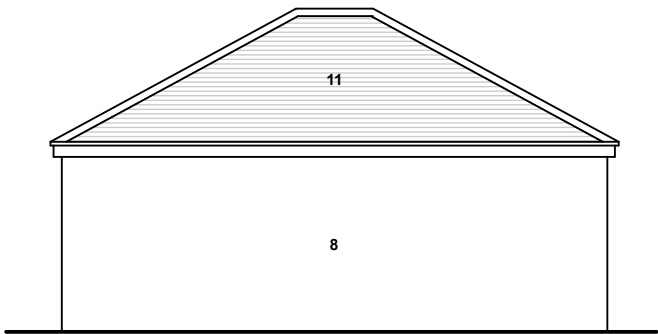

PROPOSED REAR ELEVATION
(GARAGE)

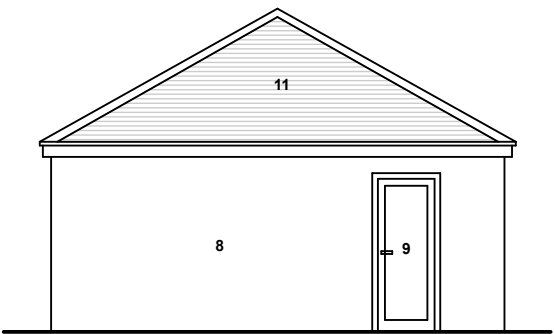

PROPOSED SIDE ELEVATION 1
(GARAGE)

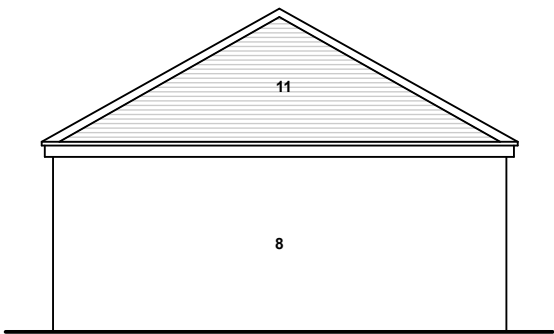

PROPOSED SIDE ELEVATION 2
(GARAGE)

notes

This drawing is subject to a detailed building and site survey, therefore no guarantee of its accuracy can be given.
This drawing has been draughted in accordance with the clients design requirements.
All areas are approximate and are subject to a detailed building and site survey and further design development.
All dimensions should be checked prior to commencement of construction on site. Measurements should not be taken off the drawing.

All dimensions shown are in millimetres (mm).

Text Key

1. Existing stonework
2. Existing facing brickwork
3. Existing white uPVC window & door
4. Existing timber framed door
5. Existing grey concrete roof tiles
6. Existing white up & over garage door
7. Prop stonework to match existing
8. Proposed brickwork to match existing
9. Prop white uPVC windows/doors to match existing
10. Proposed white motorised garage door
11. Concrete roof covering to match existing

PL0 Planning Issue 22.11.10
revisions



26 Sandygate Park Road
Sheffield
S10 5TY
TEL: 0800 135 7490
Mob: 07974 735527
E: ahmed@nadaarchitects.com
W: www.nadaarchitects.com

D - design PL - planning PT - pre-tender
T - tender P - preliminary
C - construction R - record

MR JORDAN STEAD

5 TIVYDALE CLOSE
CAWTHORNE
BARNLEY, S75 4ER

PROPOSED GA ELEVATIONS

scale date drawn checked
1:100 @ A3 22.11.10

job no (category) dwg no revision

11-024 (08)001 PL0

Drawing measurements shall not be obtained by scaling. Verify all dims prior to construction. Immediately report any discrepancies on this drawing to Draughtsman. This drawing shall be read in conjunction with associated specifications and related consultant's documents.

PLANNING