

The floor plan illustrates the layout of a dealership building. At the top, there is a 'Van sales office' and an 'Admin office' which includes a bathroom and a reception area. Below the admin office is a 'Sales office' with two desks and chairs, and a 'Sales Manager' office with a desk and chair. A large 'Existing Showroom' area is located in the center, with a 'Vehicle Access' point on the left side. The building is situated on a 'Front of dealership facing main road' with a 'Vehicle Access' point on the right side. The plan also shows a 'Building Access/Entrance' on the right side.


This detailed floor plan illustrates the layout of a car dealership, oriented with the front facing a main road at the bottom. The plan includes the following areas and features:

- Front of dealership facing main road:** The bottom edge of the plan.
- Vehicle Access:** Located at the bottom right, with a width of 10,000 mm.
- Waiting Reception:** A hatched rectangular area on the right side.
- Showroom Reception:** An area with a reception desk and seating, located to the left of the waiting area.
- FIAT 150 sq m:** A designated area for Fiat vehicles, containing two car icons.
- JEEP 220 sq m:** A designated area for Jeep vehicles, containing three car icons.
- Service Reception:** An area with a reception desk and seating, located to the left of the Jeep area.
- Sales office:** An area with desks and chairs, located to the right of the service reception.
- Sales Manager:** A desk and chair area, located to the right of the sales office.
- Admin office:** A larger office space with multiple desks and chairs, located to the right of the sales office.
- Van sales office:** A smaller office space, located at the top right.
- Proposed new JEEP Hand-over bay:** A designated area for vehicle hand-over, located at the top left.
- Vehicle Access:** Located at the top left, with a width of 7,000 mm.
- Vehicle Access:** Located at the top center, with a width of 10,000 mm.
- New Postcard Entrance:** A small entrance area on the left side.

This architectural drawing shows the elevation of a building facade. It features a long, low profile with a series of horizontal lines indicating windows or panels. On the right side, there is a larger, more complex structure with a grid of windows. The drawing is a line art representation, showing the outlines and proportions of the building.

This architectural elevation drawing shows a building facade with a modern, minimalist design. The structure is composed of several rectangular volumes. On the left, a section features horizontal lines. Adjacent to it is a recessed area with a dark, horizontally-slatted upper section and four vertical glass panels below. To the right of this is a taller section with horizontal lines and a single, narrow vertical glass door. Further right is another section with horizontal lines and a large, multi-paned glass window. The entire building is set against a plain white background, with a simple line representing the ground plane at the base.

REV CHANGES	DATE
CIENT:	Pentagon Motor Group - Barnslay
PROJECT:	Rear Extension Forming Handover Bay Extension at Claycliffe Road, Barugh Green, Barnsley S75 1LR

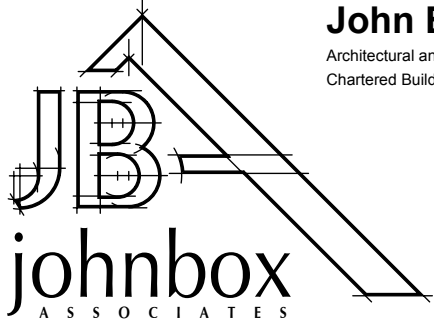

John Box Associates
Architectural and Planning Consultants and Chartered Building Surveyors

The Annexe
Beverley House
199 Moorgate Road
Rotherham
South Yorkshire S60 3BE
Tel: 01179 364911
Fax: 01179 364915
Email: john.box@btconnect.com

DRAWING REF:	JBA.3408.201
DATE:	April 2016
SCALE:	1:100 @ A1
DRAWING BY:	WH

Meters (m) @ 1:100 Scale

0 1 2 3 4 5 6 7 8 9 10