


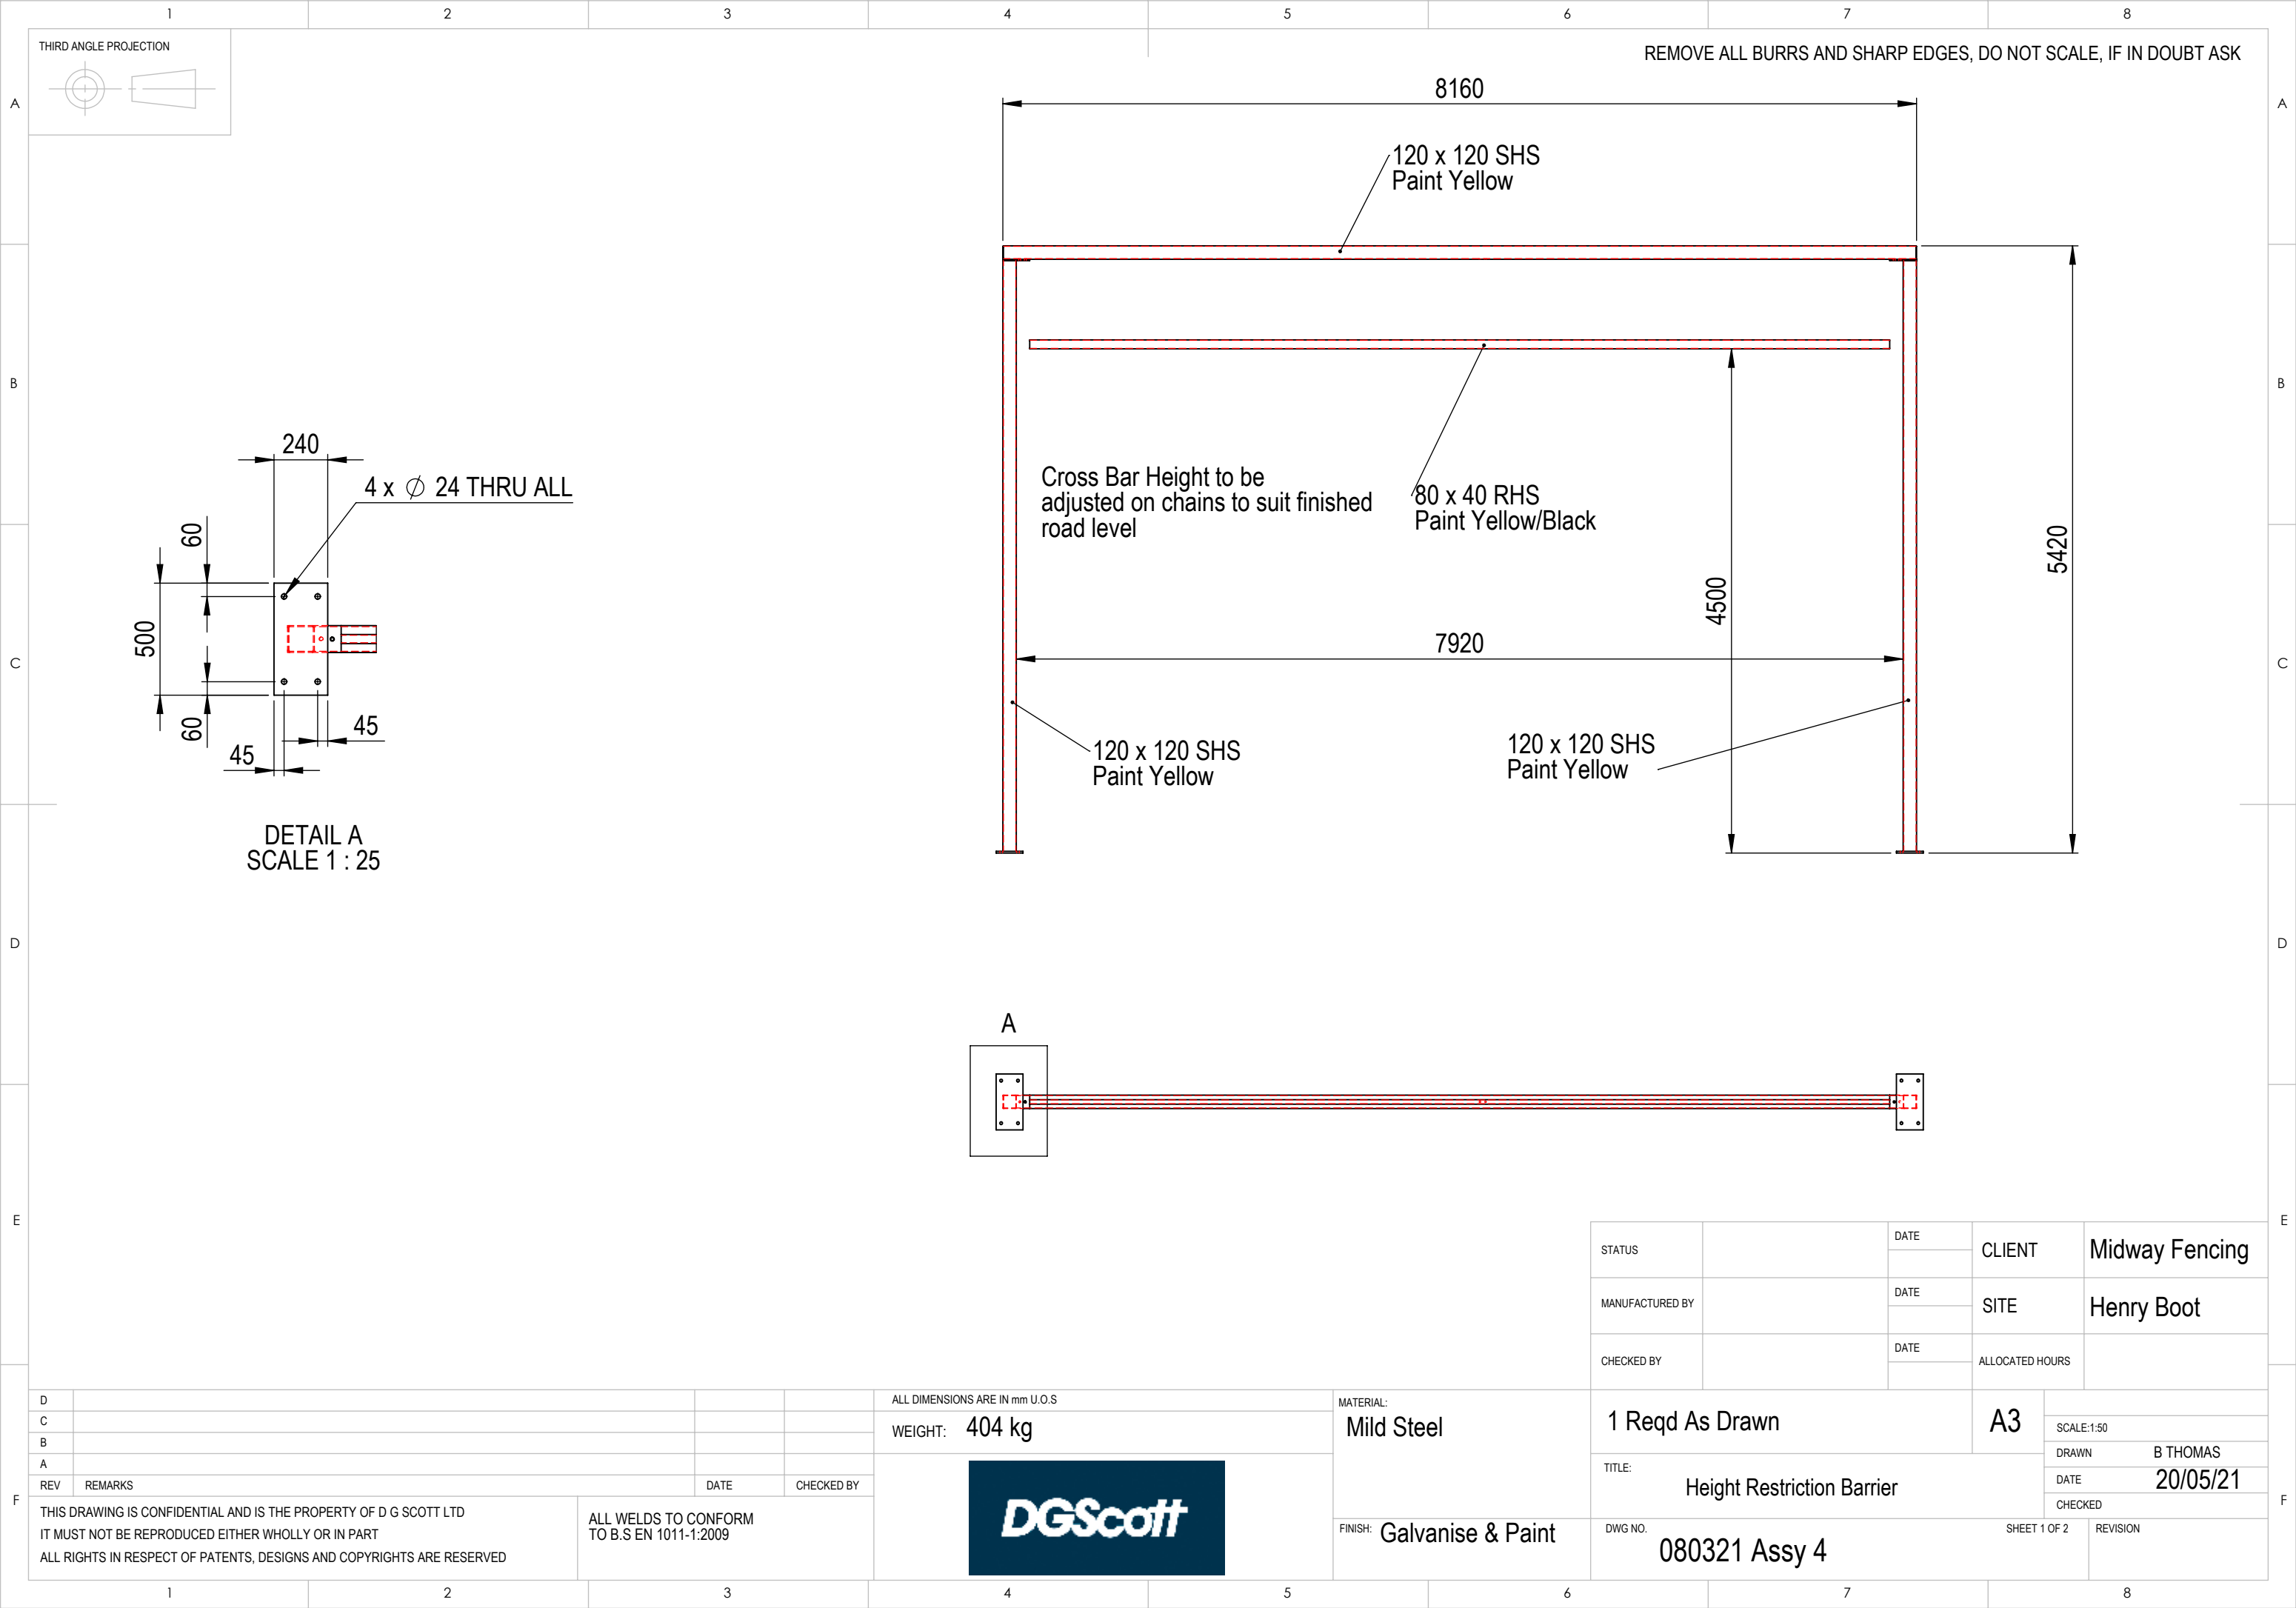

1		2		3		4		5		6		7		8							
THIRD ANGLE PROJECTION		REMOVE ALL BURRS AND SHARP EDGES, DO NOT SCALE, IF IN DOUBT ASK																			
A																A					
B																B					
C																C					
D																D					
E																E					
F																F					
						ALL DIMENSIONS ARE IN mm U.O.S		MATERIAL:				STATUS				DATE		CLIENT		Midway Fencing	
D								WEIGHT: 404 kg		Mild Steel		1 Reqd As Drawn		A3		SCALE:1:50					
C																DATE		SITE		Henry Boot	
B																					
A																DATE		ALLOCATED HOURS			
REV		REMARKS		DATE		CHECKED BY				FINISH:		Height Restriction Barrier		DWG NO.		SHEET 2 OF 2		REVISION			
		THIS DRAWING IS CONFIDENTIAL AND IS THE PROPERTY OF D G SCOTT LTD IT MUST NOT BE REPRODUCED EITHER WHOLLY OR IN PART ALL RIGHTS IN RESPECT OF PATENTS, DESIGNS AND COPYRIGHTS ARE RESERVED		ALL WELDS TO CONFORM TO B.S EN 1011-1:2009						Galvanise & Powder Coat		080321 Assy 4									
1		2		3		4		5		6		7		8							