

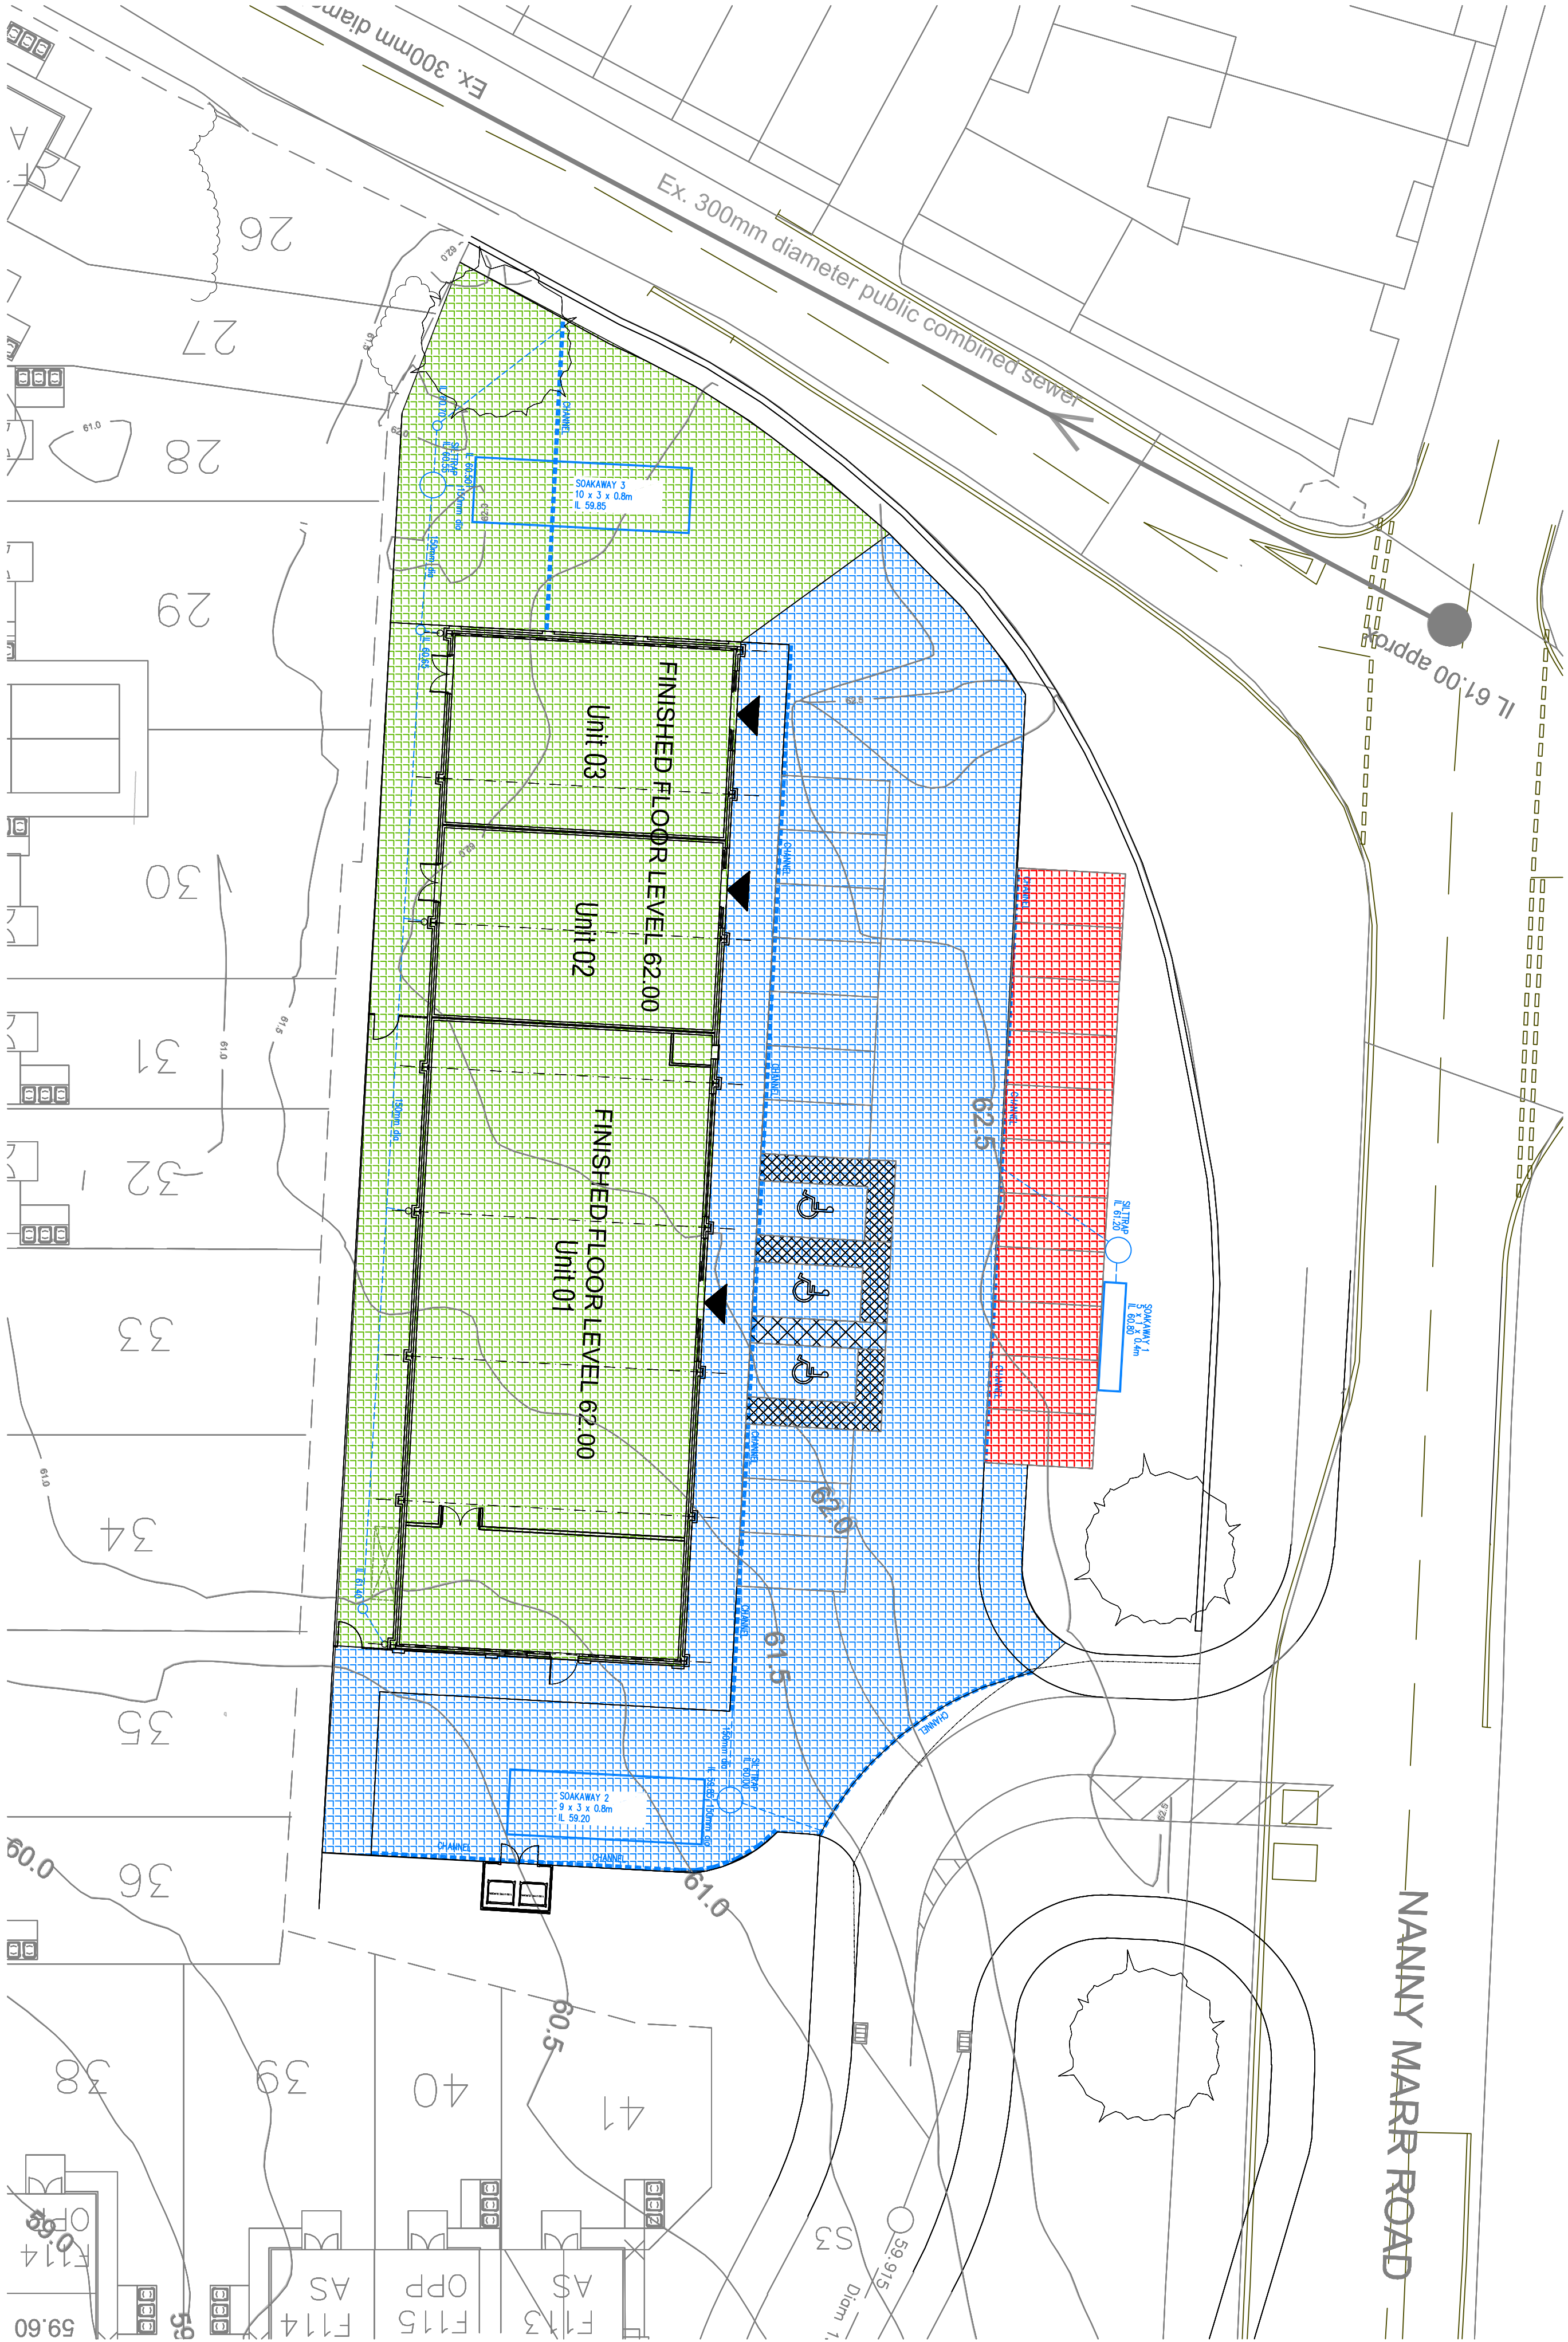


SOAKAWAY 1
CONTRIBUTING AREA 137m²

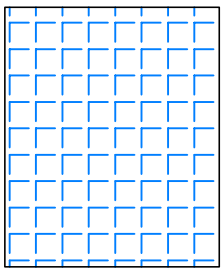

SOAKAWAY 2
CONTRIBUTING AREA 918m²

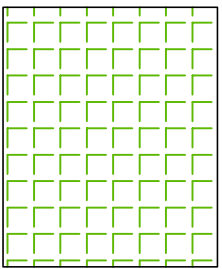

SOAKAWAY 3
CONTRIBUTING AREA 1017m²

Preliminary

Rev	Details	Date	Drawn	Chk
	Ackroyd & Abbott			
	Commercial Area			
	Nanny Marr Road, Darfield			
	Impermeable areas			
Dwg No. : STE2/10202				
Date : 11-2-21				
Scale : 1:200				