



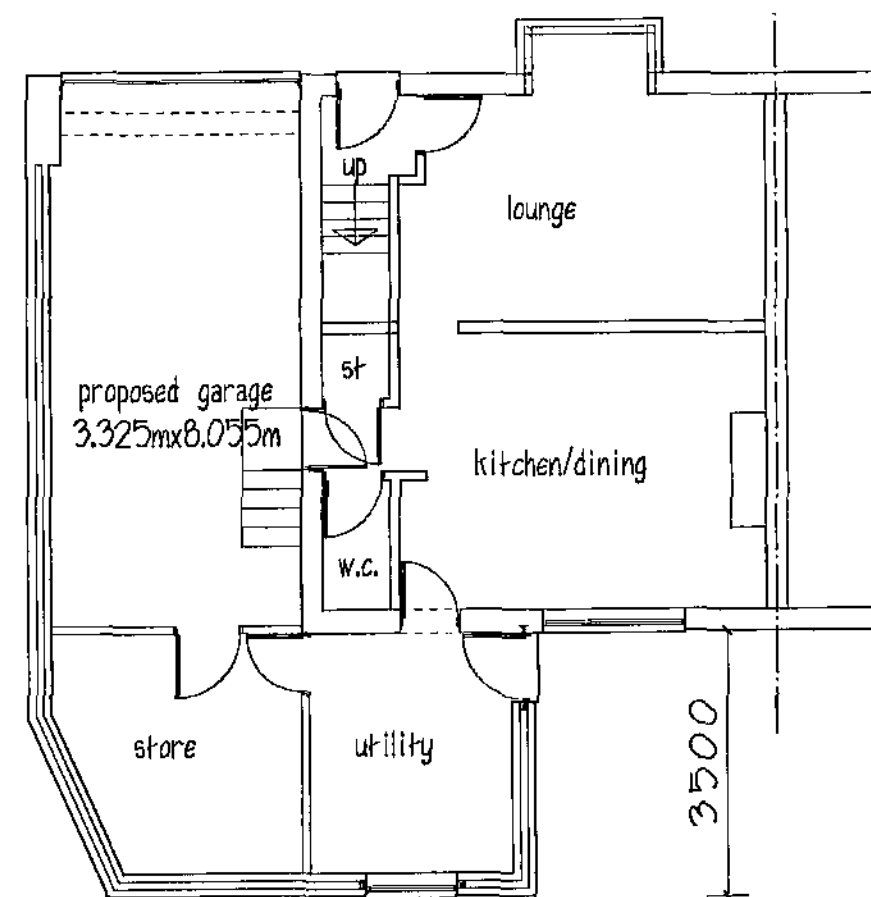


GROUND FLOOR

rear store/utility room to be
built under permitted development
no planning required

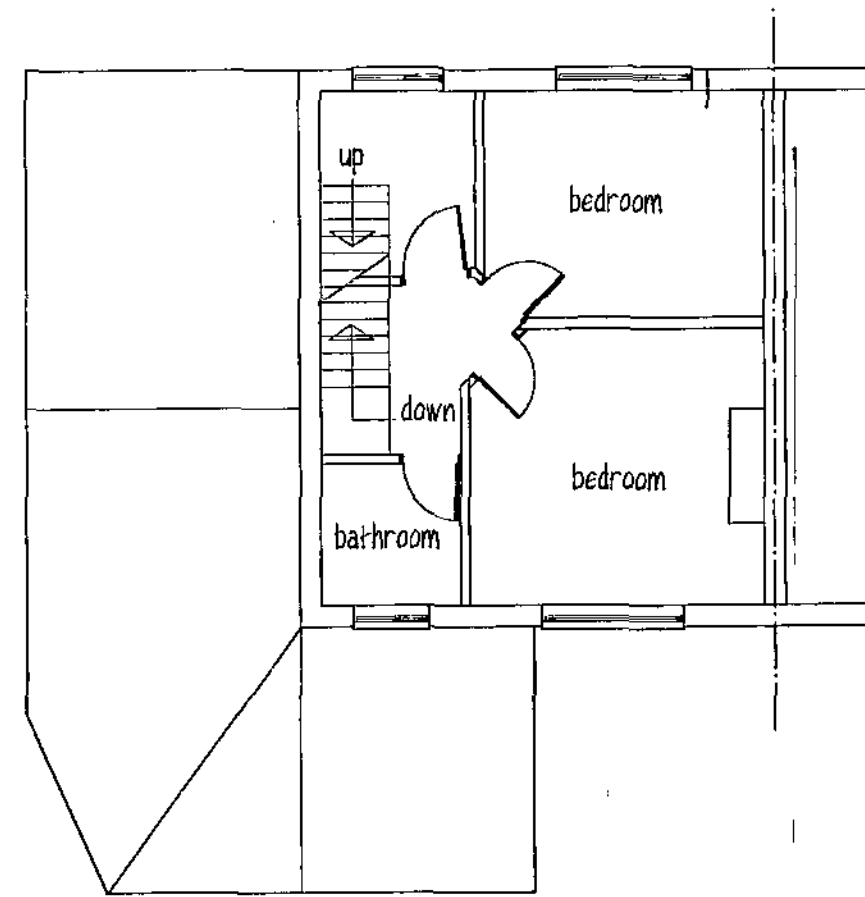


FIRST FLOOR

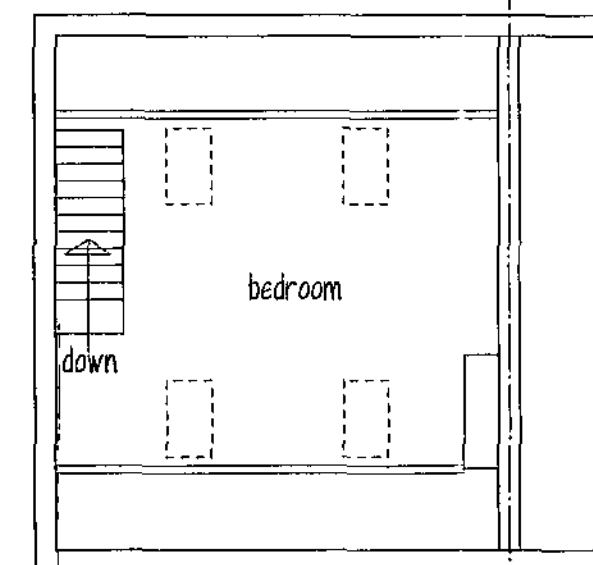


ATTIC

ROOF - prefabricated metal tiles to match existing
WALLS - brick to match existing.
WINDOWS - white Upvc

existing hipped roof to main dwelling
to be changed to a gable end
under permitted development
no planning required

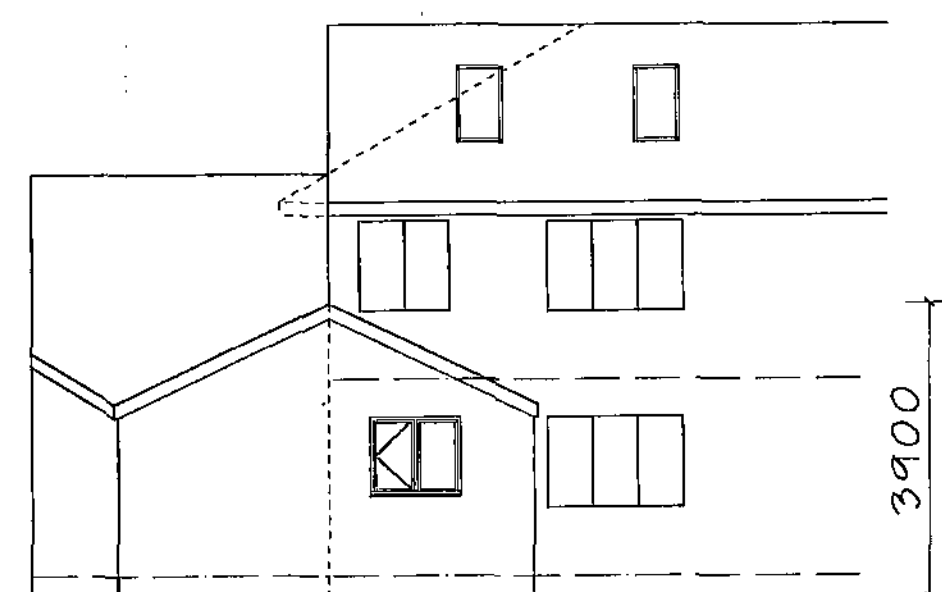


REAR ELEVATION

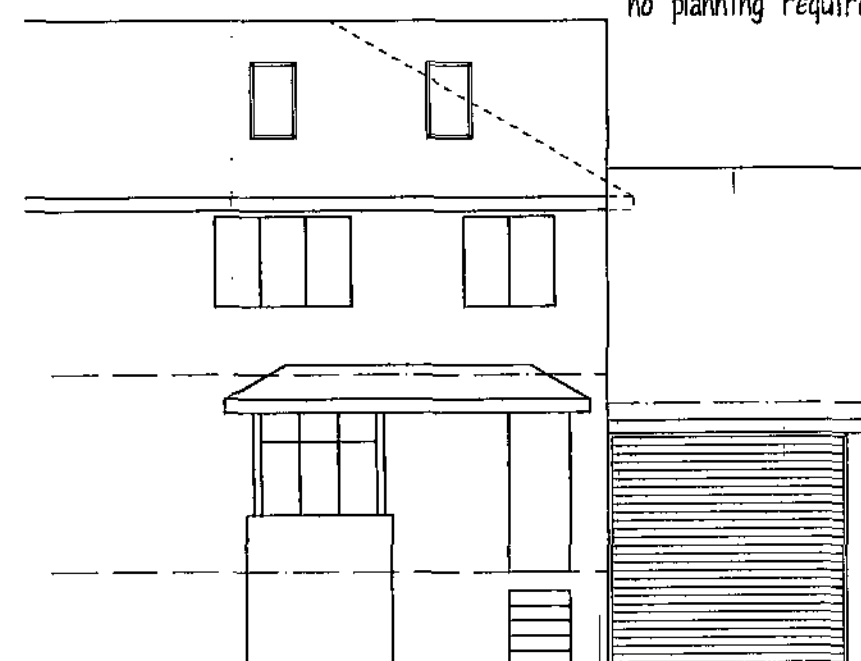


FRONT ELEVATION

loft conversion to be carried out
under permitted development
no planning required

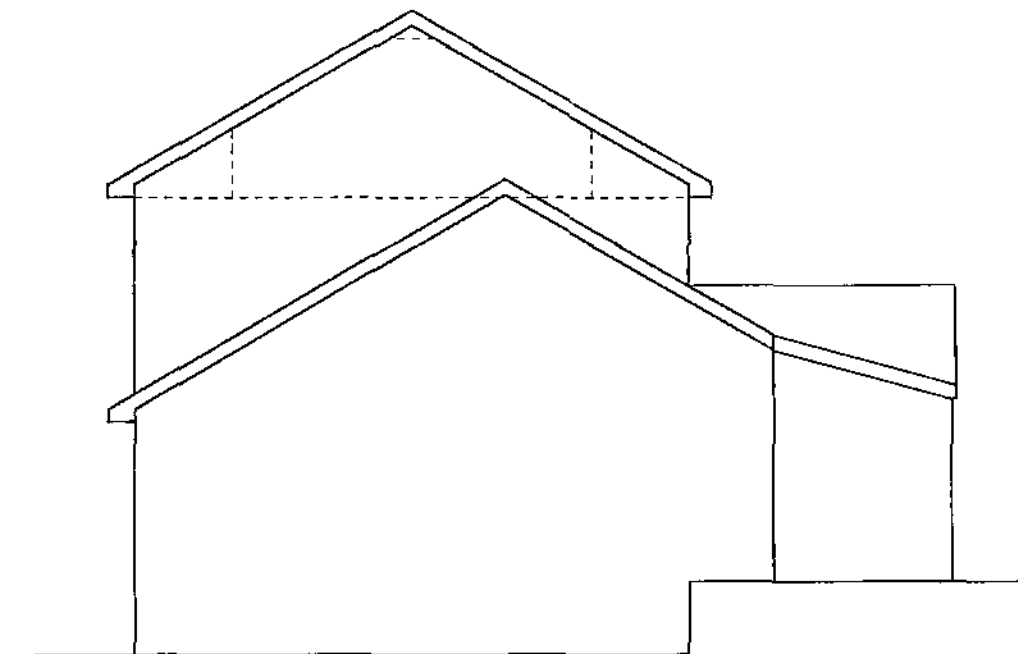

SIDE ELEVATION

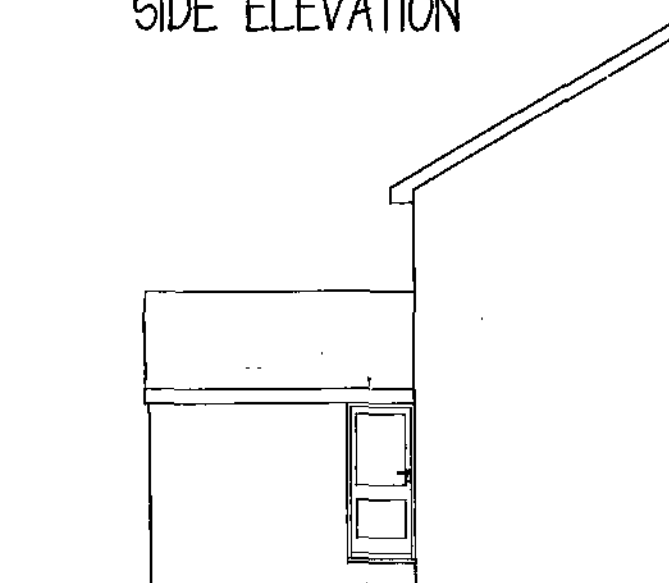

SIDE ELEVATION



MS H WOOD

PROPOSED GARAGE
47 ROYSTON HILL
HOYLAND

PLANS & ELEVATIONS

1:100@A2 OCT 10 Rev E

Peter Thompson

"Linwood"
Barnsley Road
Dodworth
Barnsley S75 3JR
e-mail peter-thompson@hotmail.co.uk



M.C.I.A.T.

tel. 01226 201391

m. 07973251730