


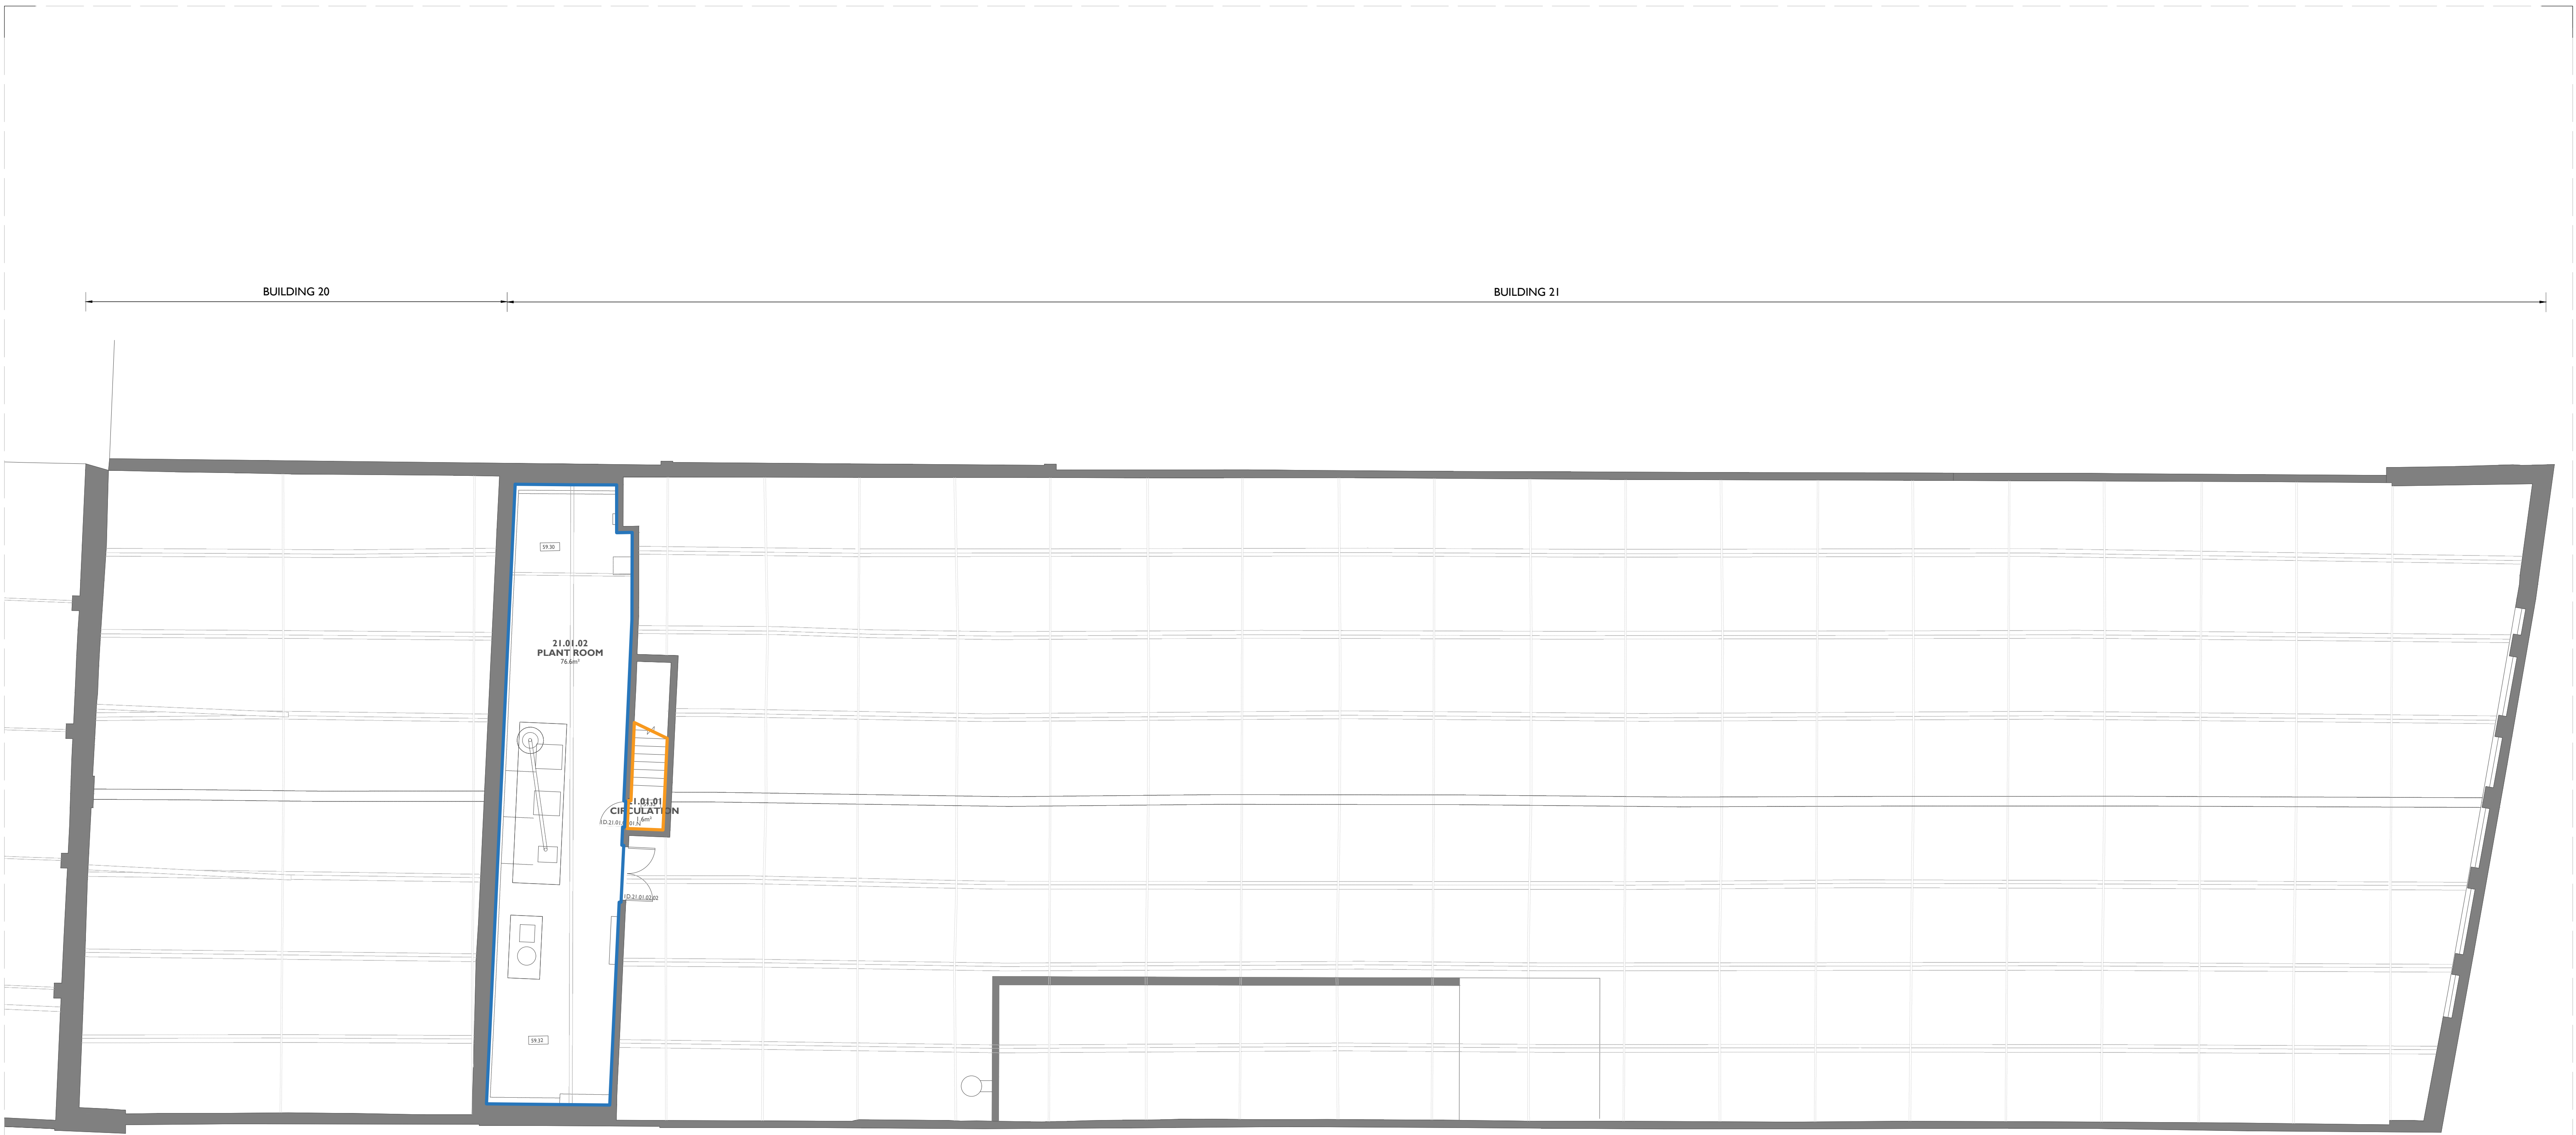

I First Floor - Wall Finishes
3013 I:100 @ A1

KEY

- As existing. Defined provisional sum for making good
- New wall tiles 1900mm high M40/I10A, with painted plaster above as M60/I10. Refer to sanitary drawings.
- Painted plaster. Plaster to be painted in a breathable paint finish M60/I10. Allow for minor repairs to cracked plaster walls in isolated locations.
- New IPS Panels refer to sanitary drawings.
- As existing. Prepare and redecorate as M60/I10.
- Remove existing paint finish from brick and and leave as faced masonry. Allow to repoint masonry as required following removal of paint. Refer to masonry repair spec C40 & C41.
- Plastic sheet wall linings as K13/I45
- 3600x600mm Acupanel Contemporary Oak Acoustic wood wall panels to K13/I60



Notes: 17/10/2023 11:25:26

Drawings are based on survey data and may not accurately represent what is physically present.

Do not scale from this drawing. All dimensions are to be verified on site before proceeding with the work.

All dimensions are in millimeters unless noted otherwise.

Purcell shall be notified in writing of any discrepancies.

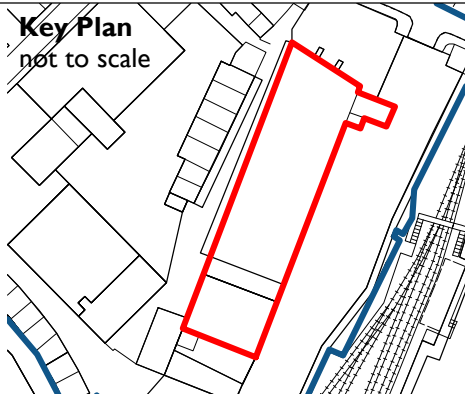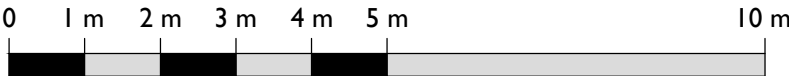

C01	22/09/2023	TW	TW		
C02	17/10/2023	TW	TW		
REV	DATE	BY	CHK	DESCRIPTION	

CLIENT
Barnsley MBC

JOB NUMBER
241992

PROJECT
Elsecar - Forging Ahead

TITLE
Building 20 & 21
First Floor - Wall Finishes

SIZE
AIL
SCALE
1:100

LAST REVISED
17/10/2023

DRAWN
TW

CHECKED
TW

REV
C02

SUITABILITY/REASON FOR ISSUE
A - Tender

DRAWING NUMBER
EFAS-PUR-20-01-DR-A-3013

The Liquor Store, The Chocolate Works, Bishopthorpe Road, York YO23 1FT
© PURCELL 2019. PURCELL ® IS THE TRADING NAME OF PURCELL ARCHITECTURE LTD.

