


SCALE 1:50

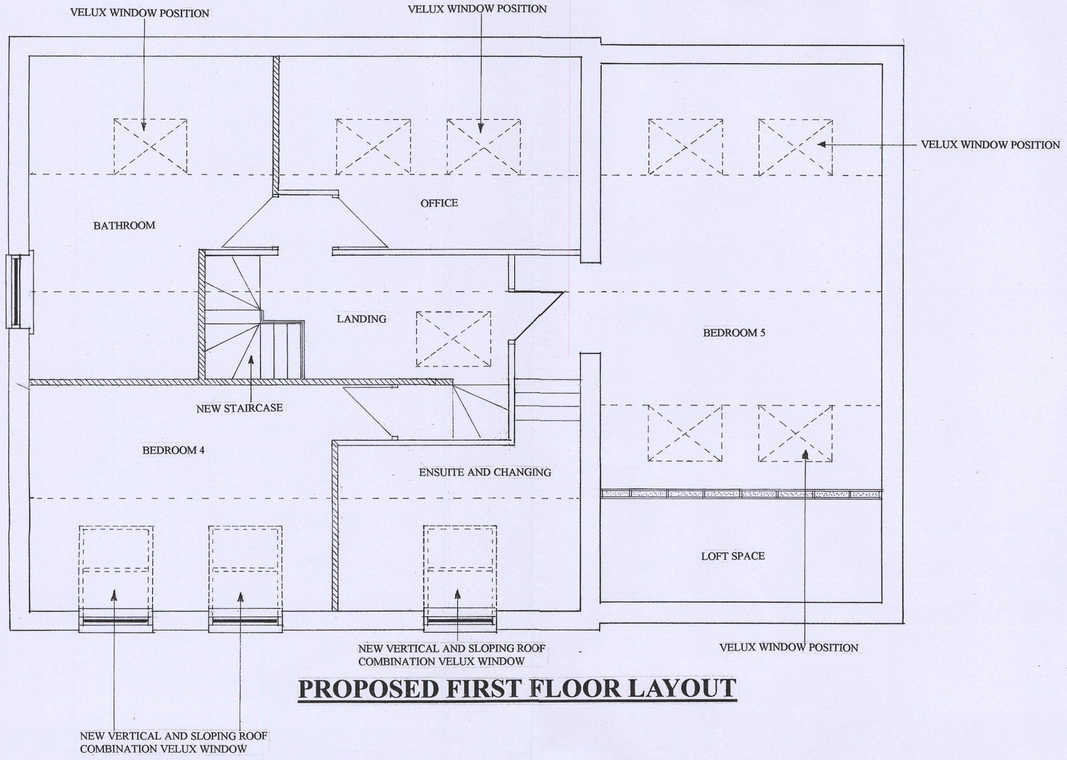


PROPOSED FIRST FLOOR LAYOUT

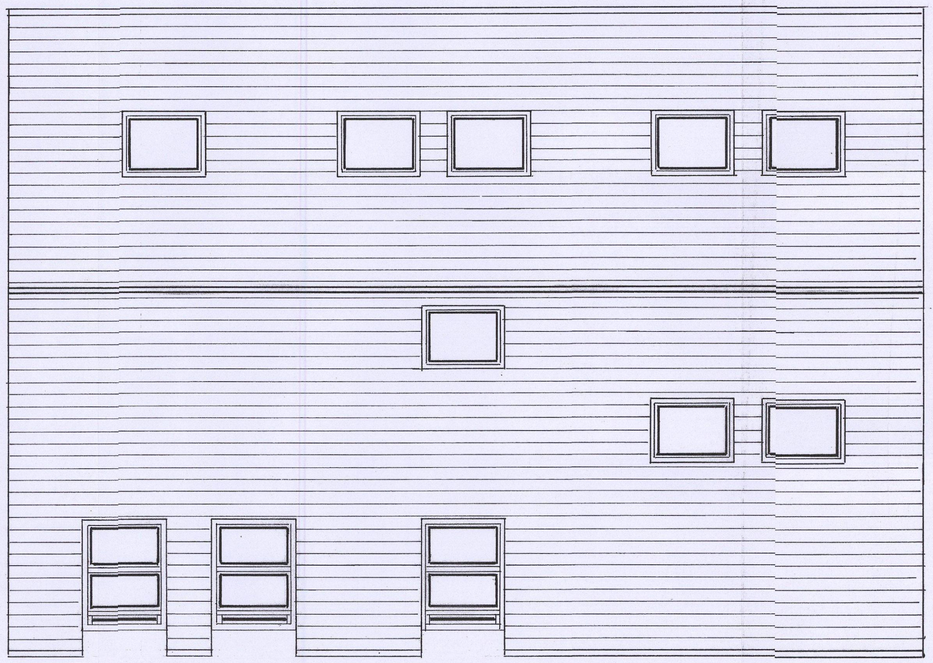

PROPOSED ROOF LAYOUT
SCALE 1:50

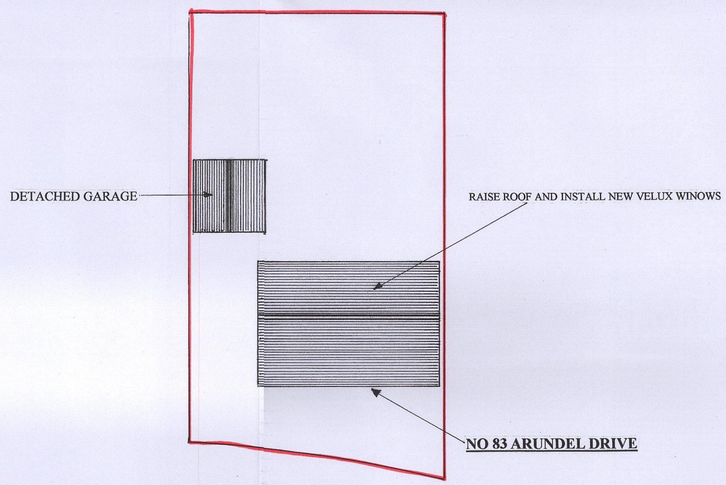


BLOCK PLAN SCALE 1:250

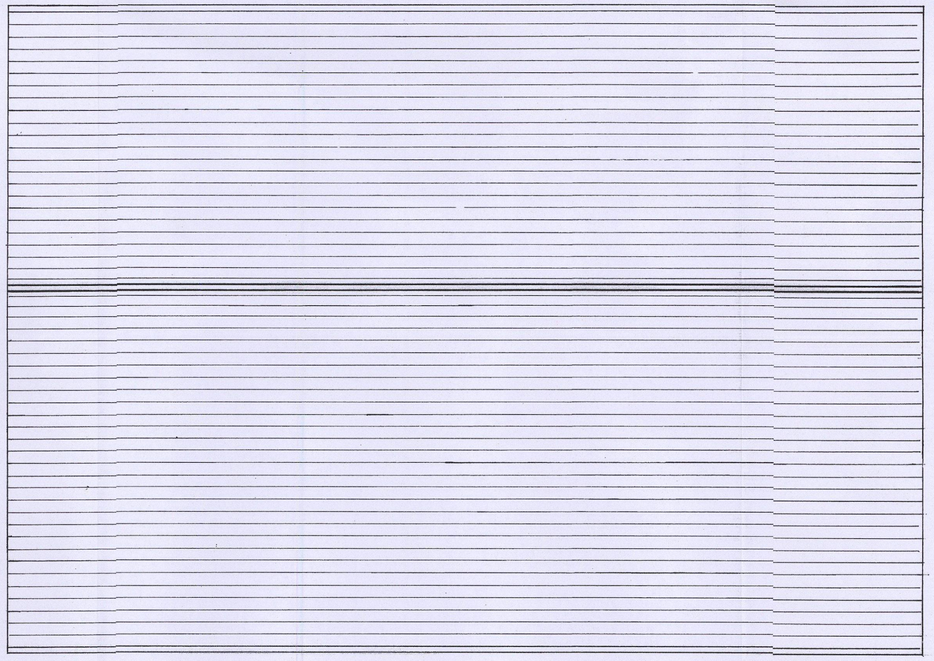


EXISTING ROOF LAYOUT
SCALE 1:50

SCALE 1:50

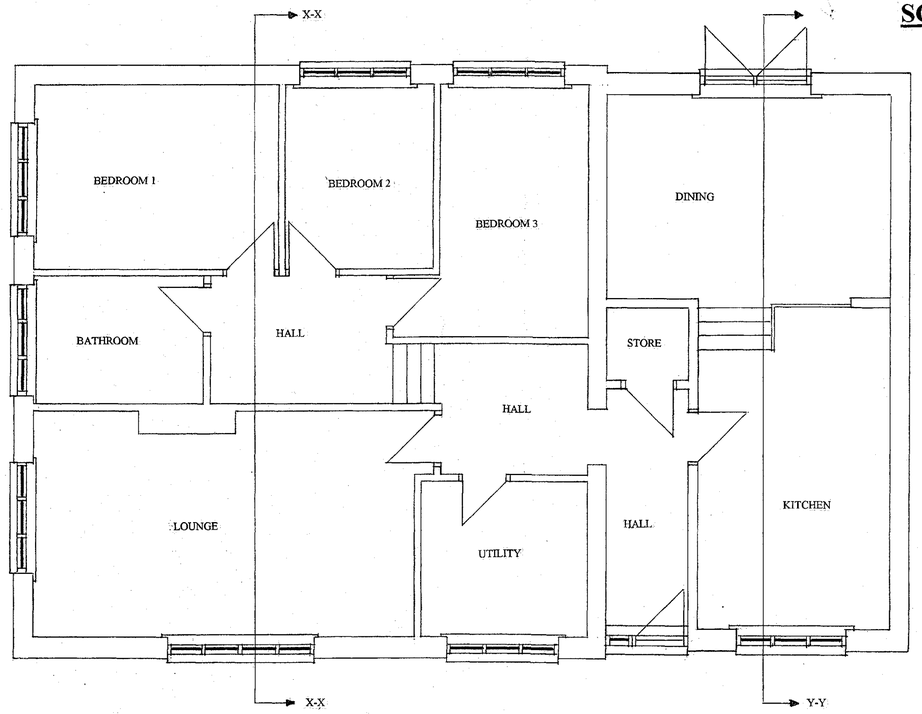


EXISTING GROUND FLOOR LAYOUT

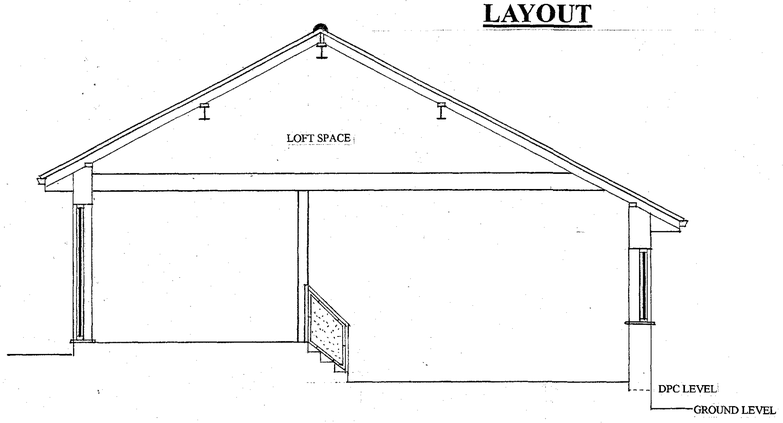


SECTION Y-Y

SCALE 1:50

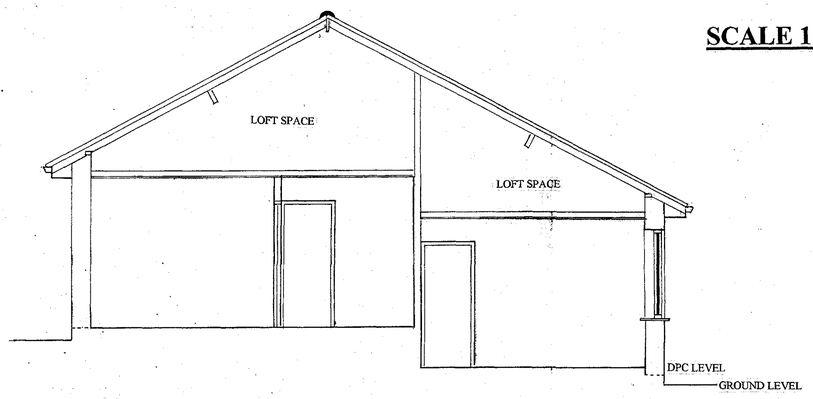


SECTION X-X

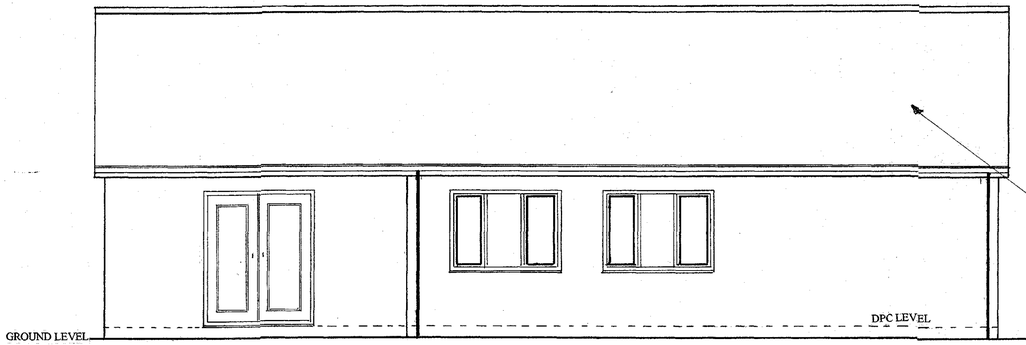

EXISTING REAR ELEVATION

SCALE 1:50


EXISTING ROOF TILES REMOVED
FOR RAISING OF ROOF THEN RE-USED

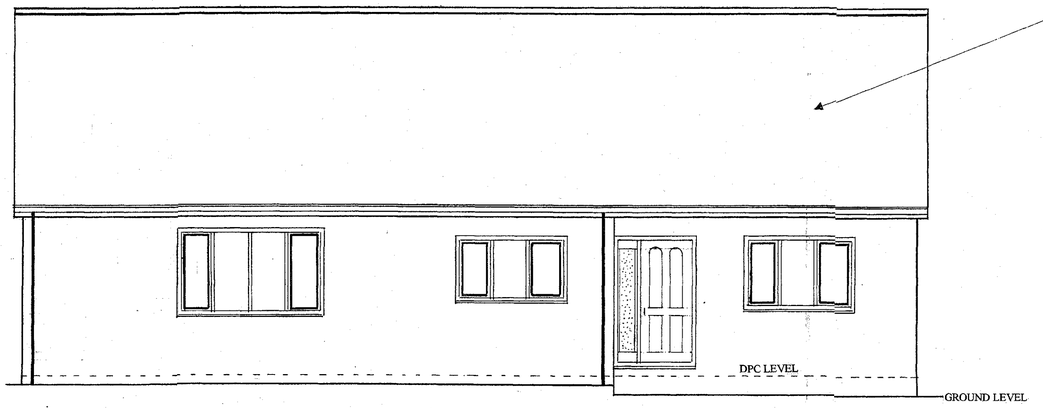

EXISTING FRONT ELEVATION


EXISTING ROOF TILES REMOVED
FOR RAISING OF ROOF THEN RE-USED

SCALE 1:50

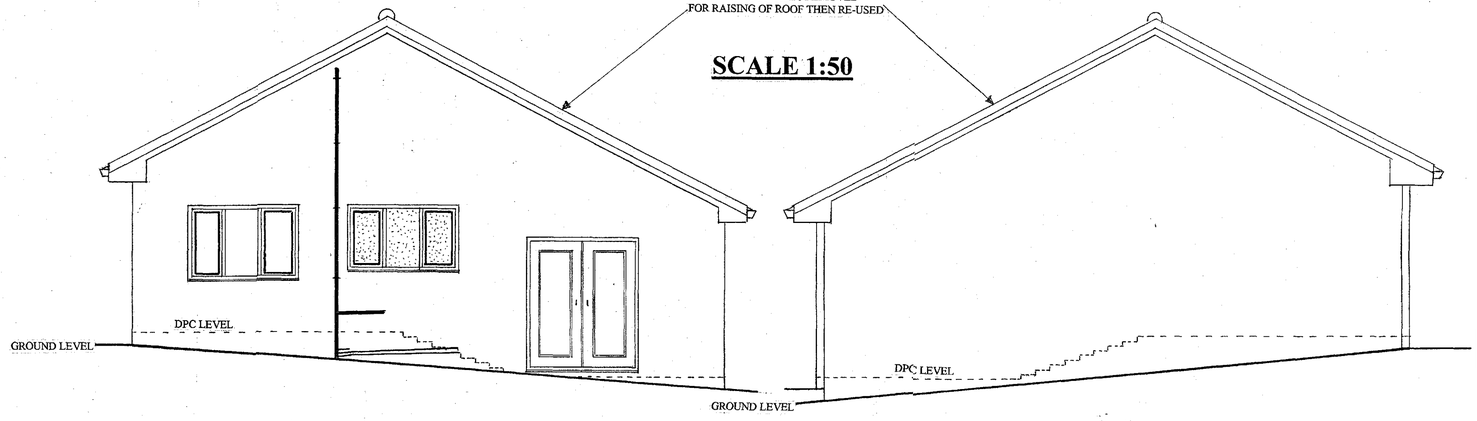


EXISTING SIDE ELEVATION A

EXISTING SIDE ELEVATION B

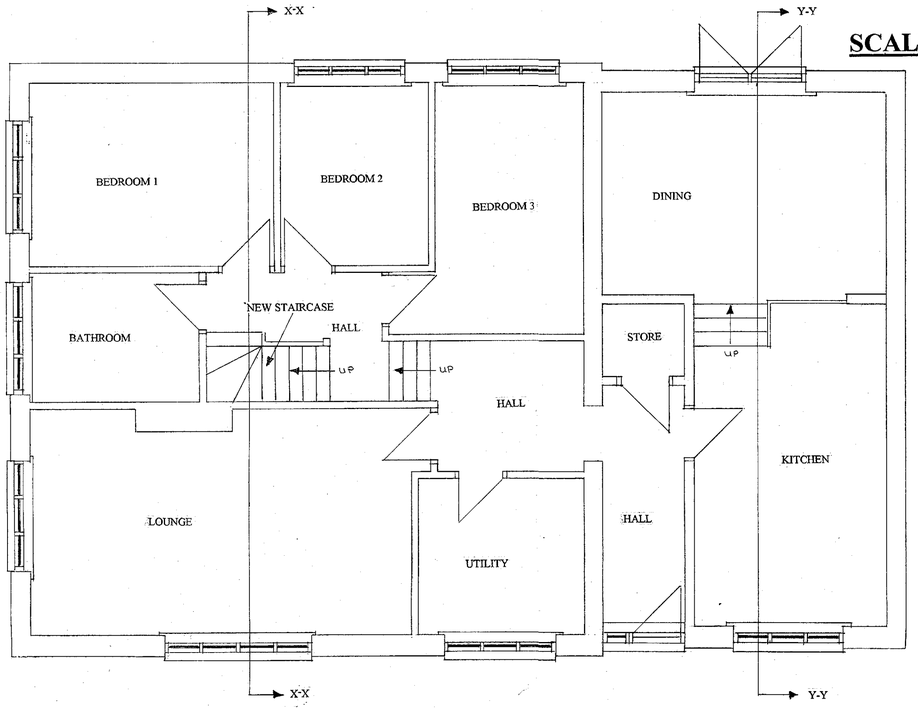


SCALE 1:50

PROPOSED GROUND FLOOR LAYOUT

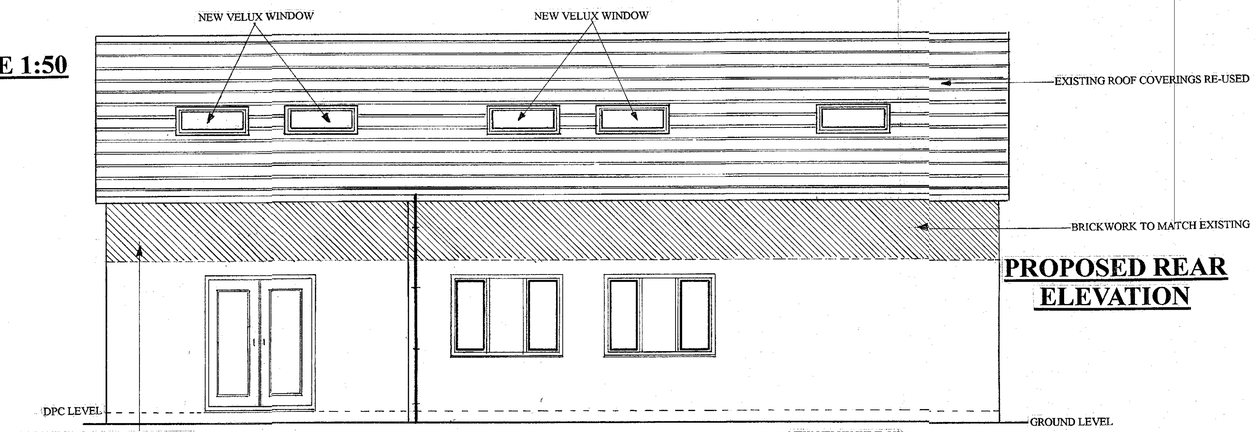


PROPOSED REAR ELEVATION

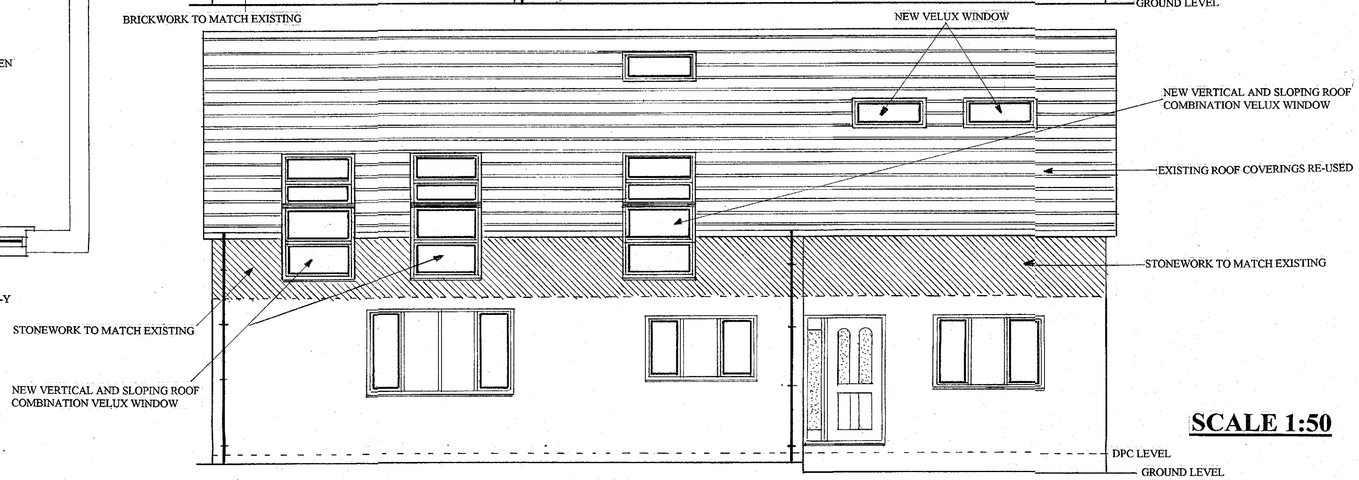


SCALE 1:50

PROPOSED FRONT ELEVATION


SCALE 1:50

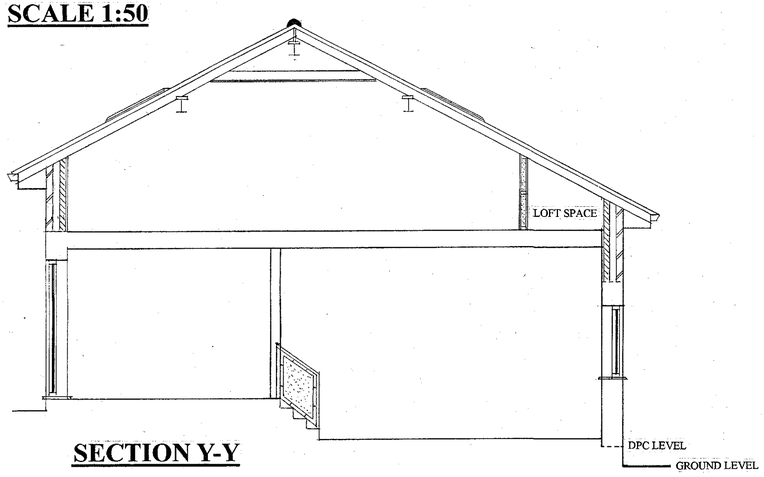


SECTION Y-Y

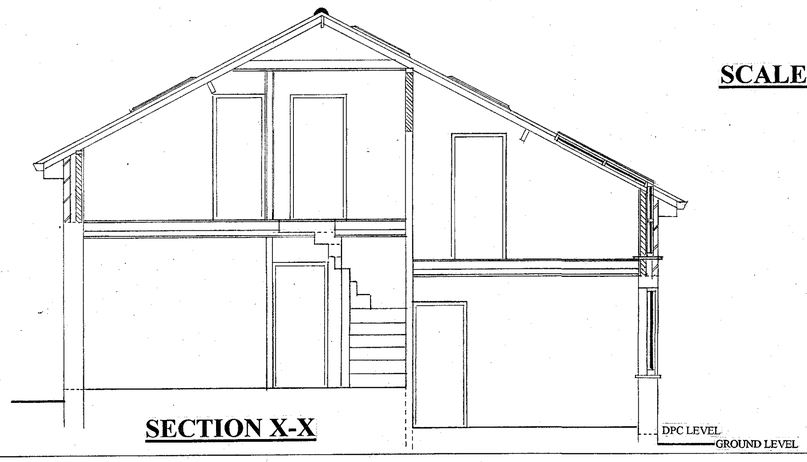

SECTION X-X

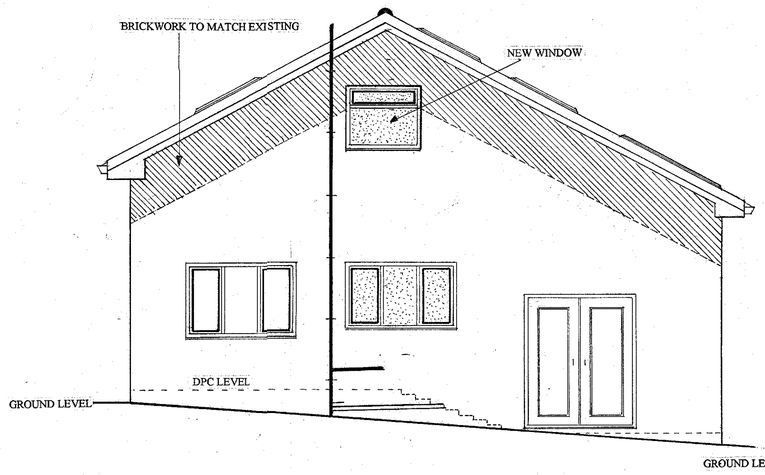

PROPOSEDVSIDE ELEVATION A

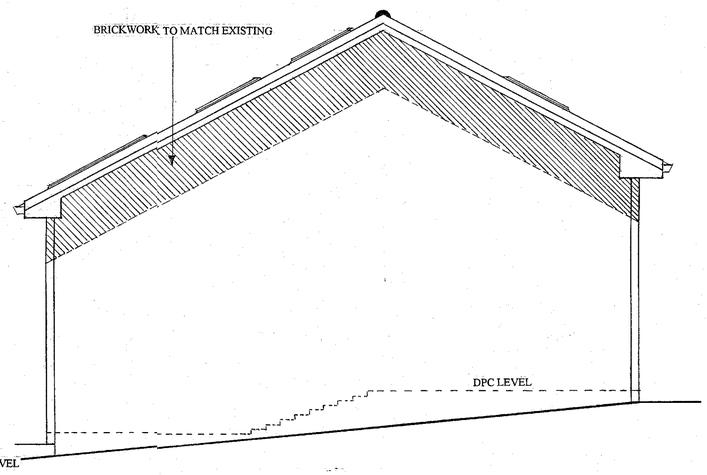

PROPOSED SIDE ELEVATION B