
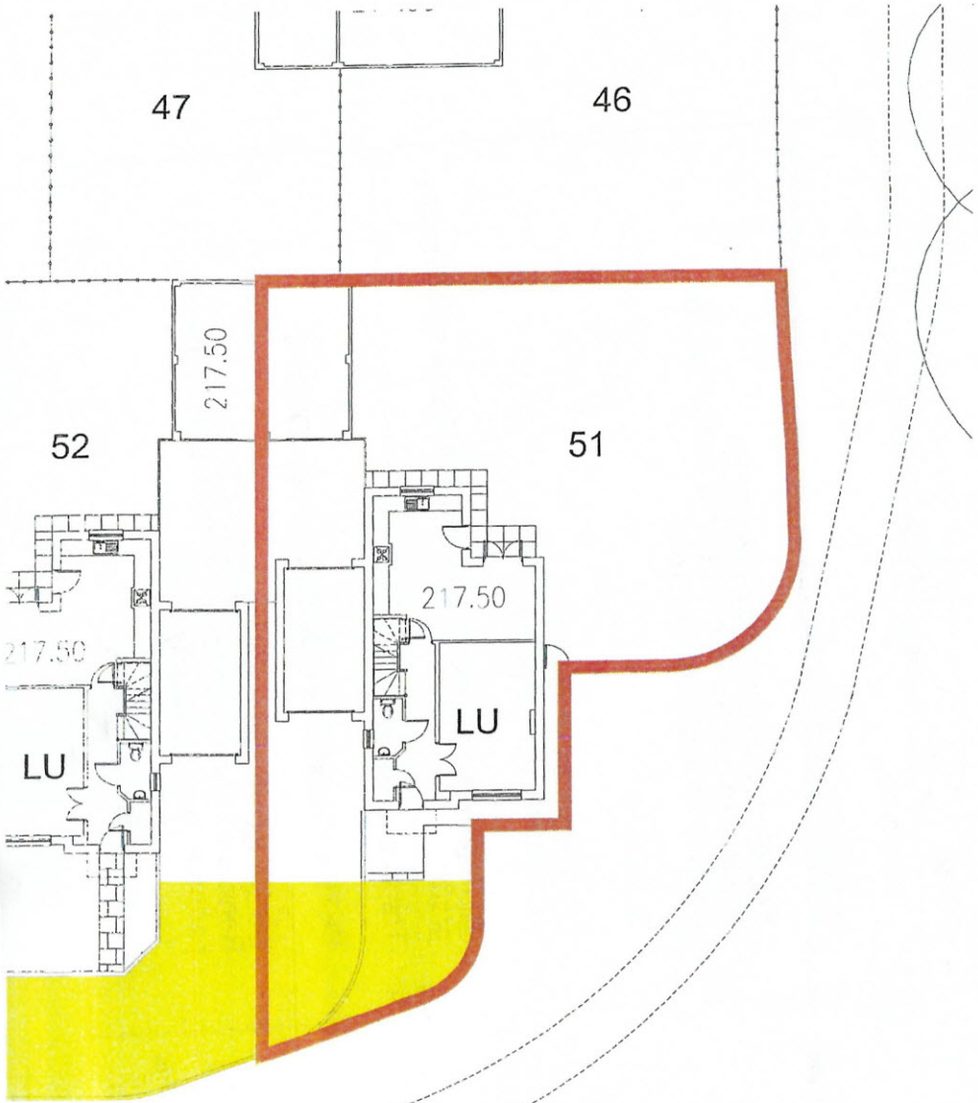


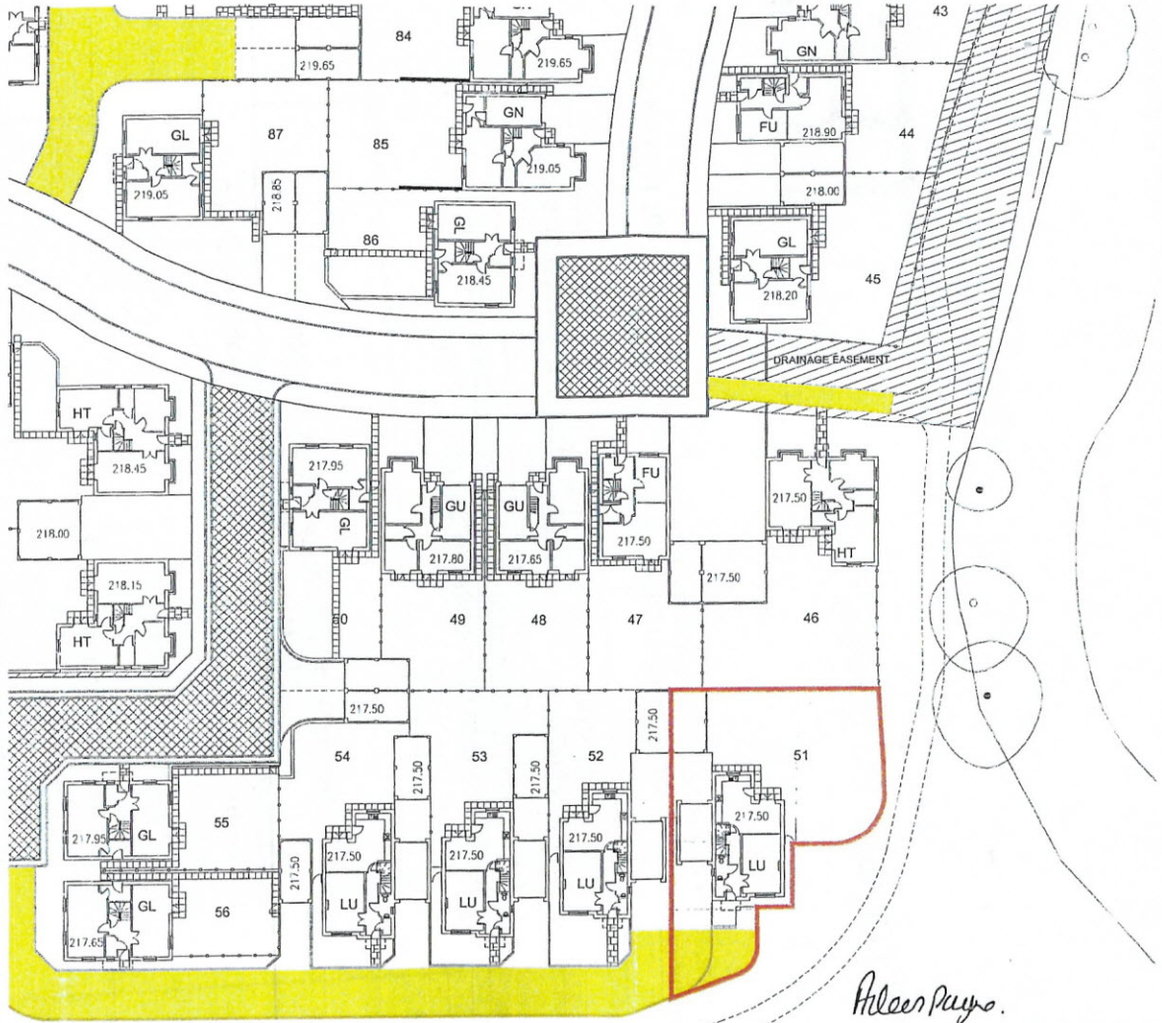

PLOT 51 CONVEYANCE PLAN

Rev A 13.07.2011 - Red line boundary amended

Client:
CALA Homes (Midlands) Ltd
Project:
Springfields

NORTH

Scale:	Size:
1/500, 1/200	**A3**
Project Number:	Date:
189A33	**March 2010**
Drawing Number:	Revision:
51	**A**

Malcolm Payne Group Limited
212 Broad Street, Birmingham B15 1AY Tel: +44 (0)121 643 3159
email: info@malcolmpaynegroup.co.uk www.malcolmpaynegroup.co.uk
44 Gloucester Mews, London W2 3HE Tel: +44 (0)20 7262 1198
Architecture | Design | Conservation

malcolmpaynegroup