
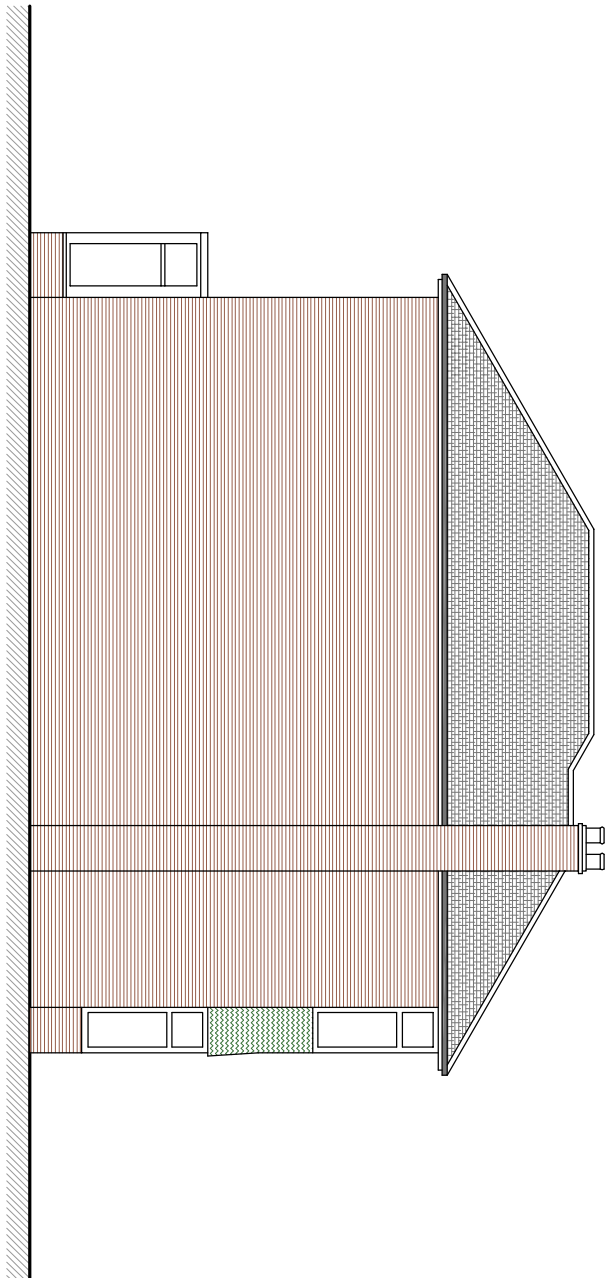
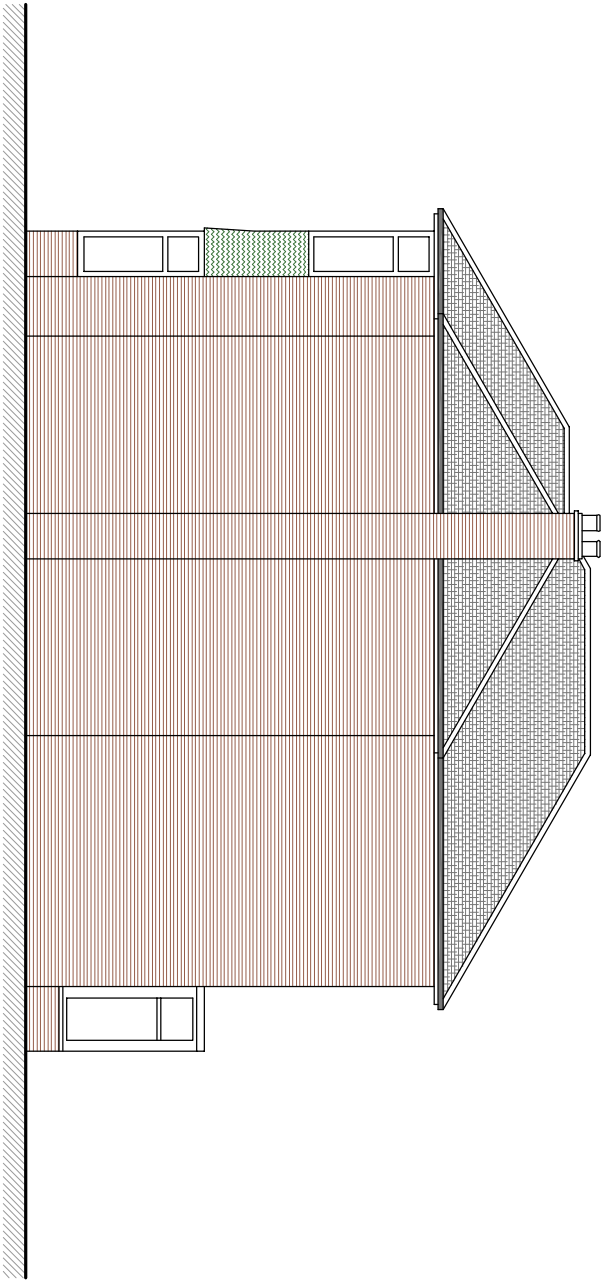


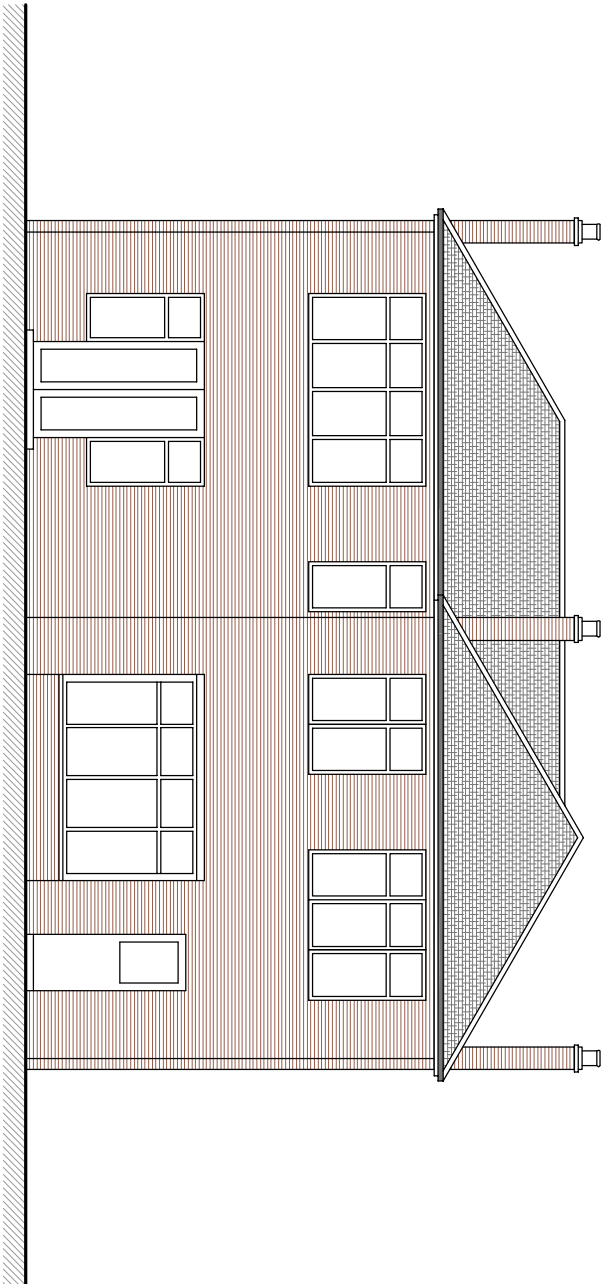

268 PONTEFRAC T ROAD,
CUDWORTH,
S72 8AQ

EXISTING ELEVATIONS

SCALE : 1:100 @ A3