


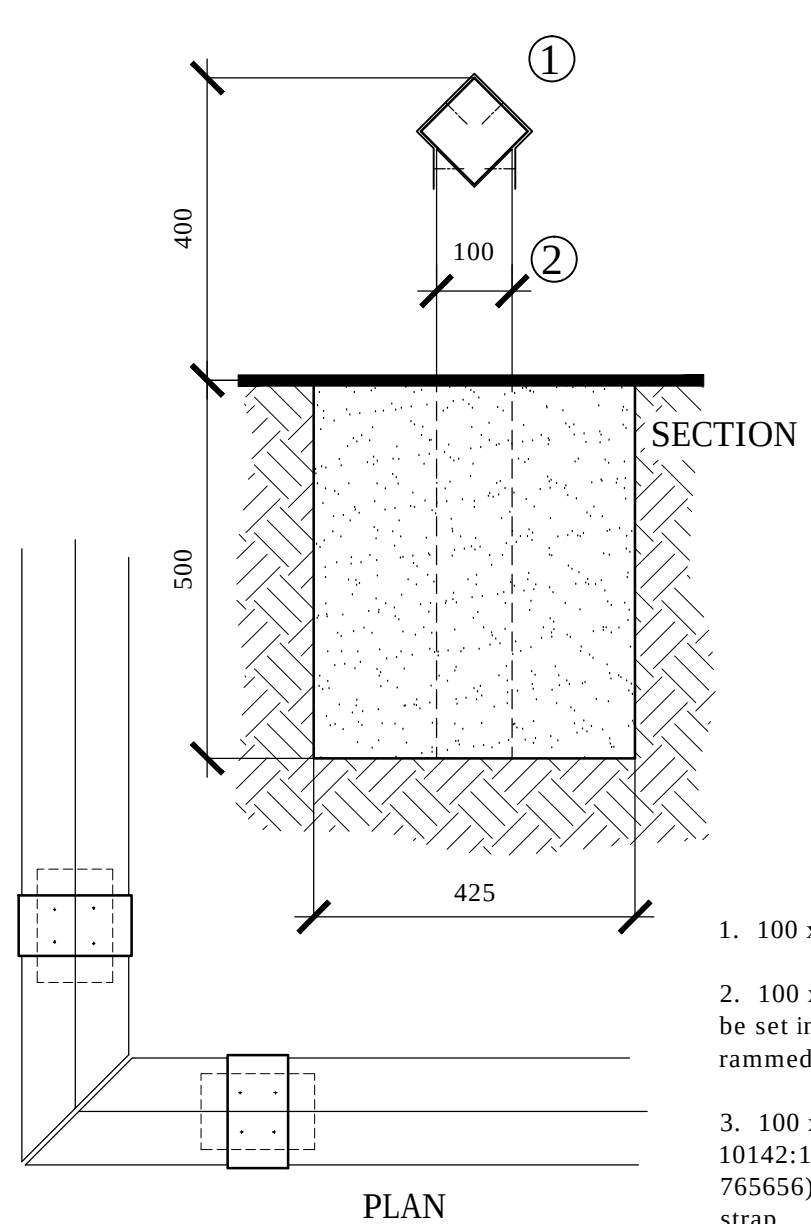

Fence Type A
Knee Rail

- 100 x 100mm sawn softwood top rail.
 - 100 x 150mm sawn softwood posts, "V" cut for fixing rail. Posts to be set in an augered hole at 1.5m centres and back filled with well rammed excavated material.
 - 100 x 100 x 0.85mm galv. mild steel knee rail strap to BS EN 10142:1991 Z275, available from Parks Products Ltd. (tel: 01842 765656) Secured using no:6 gauge 40mm galv. woodscrews, 8 per strap.
- NOTE :
- * All timbers to be preservative treated.
 - * Ensure all cuts are treated prior to fixing.
 - * Buried ends to posts to also be treated with creosote.

NOTE
All dimensions to be checked on site
and any discrepancies to be notified
prior to the commencement of work

Do not scale from this drawing

If in doubt ask

© arch-e-tech design limited

Rev	Revision Notes	date	initial

arch-e-tech
design ltd

Butterthwaite House
Jumble Lane
Ecclesfield
Sheffield, S35 9XJ

Tel: 0114 2451021 Email: admin@archetech.co.uk

client	GREENE KING
--------	-------------

job title	BUSINESS PARK AMENITY RESTAURANT DEARNE VALLEY BARNSELY
-----------	--

drg title	FENCE DETAILS
-----------	---------------

date	AUGUST 2015	drawn	RB
------	-------------	-------	----

scale	1:10	sheet	A3
-------	------	-------	----

drg no	1340/39	rev	
--------	---------	-----	--