





Front Elevation

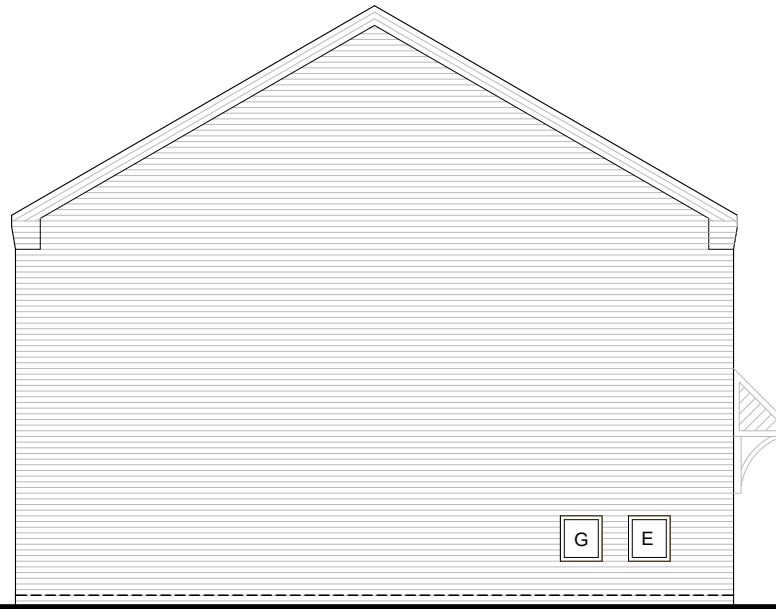


Side Elevation



Rear Elevation

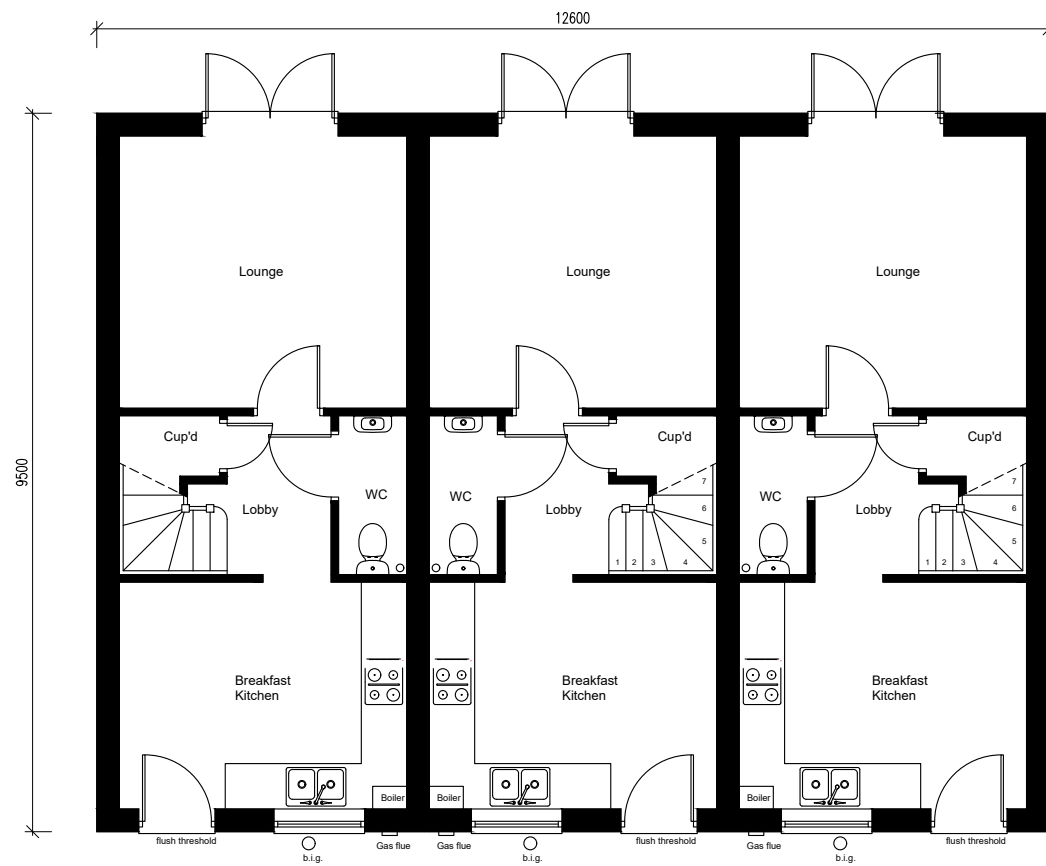

Ground Floor

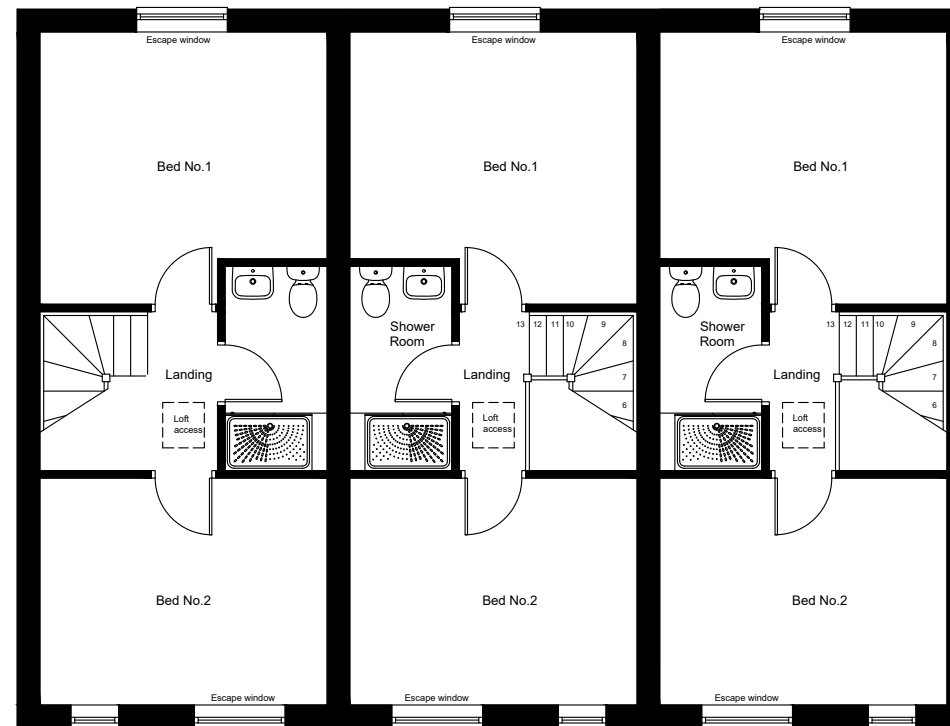

First Floor

Rev	Details	Date	By	Chk
	DATE	16.09.2020	DRAWN	H51
	SCALE	1:100@A3	CHK	H51
Barnsley Road, Goldtorpe				
House Type HL67_3 block Planning Drawing				
Dwg No	H51-BRG-108			Rev -
 Digital Media Centre County Way St. Yorkshire S70 2JW Tel: +44 (0) 1226 720700 Design@hive51.co.uk				