
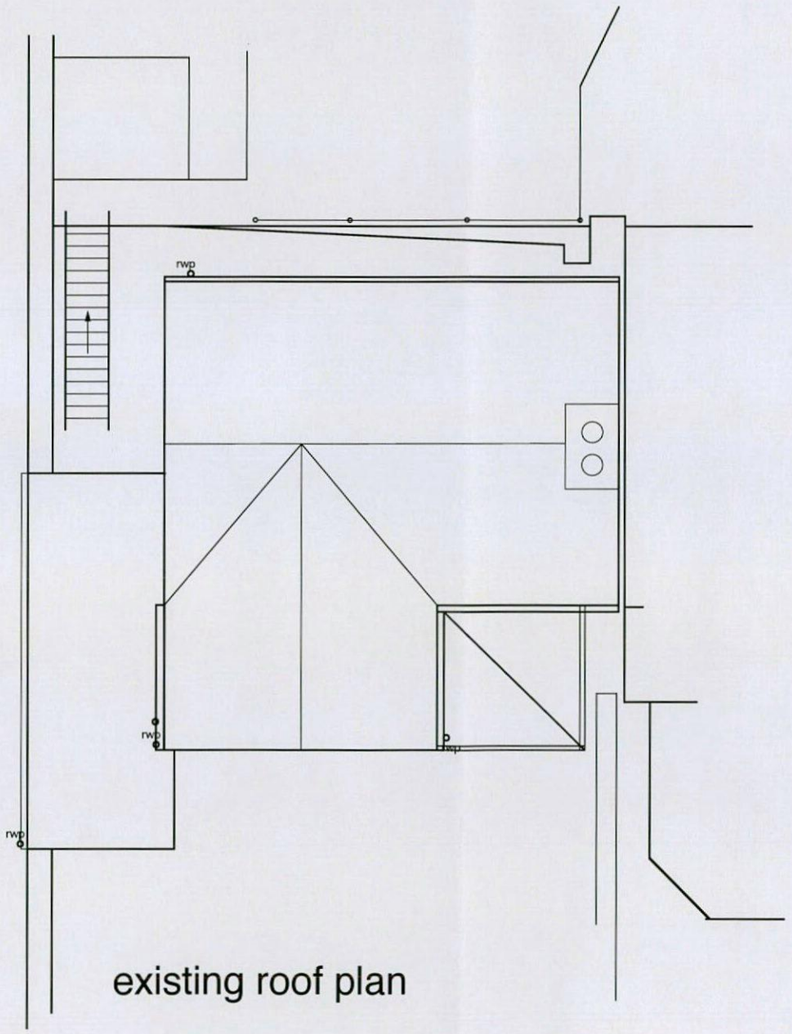


existing roof plan

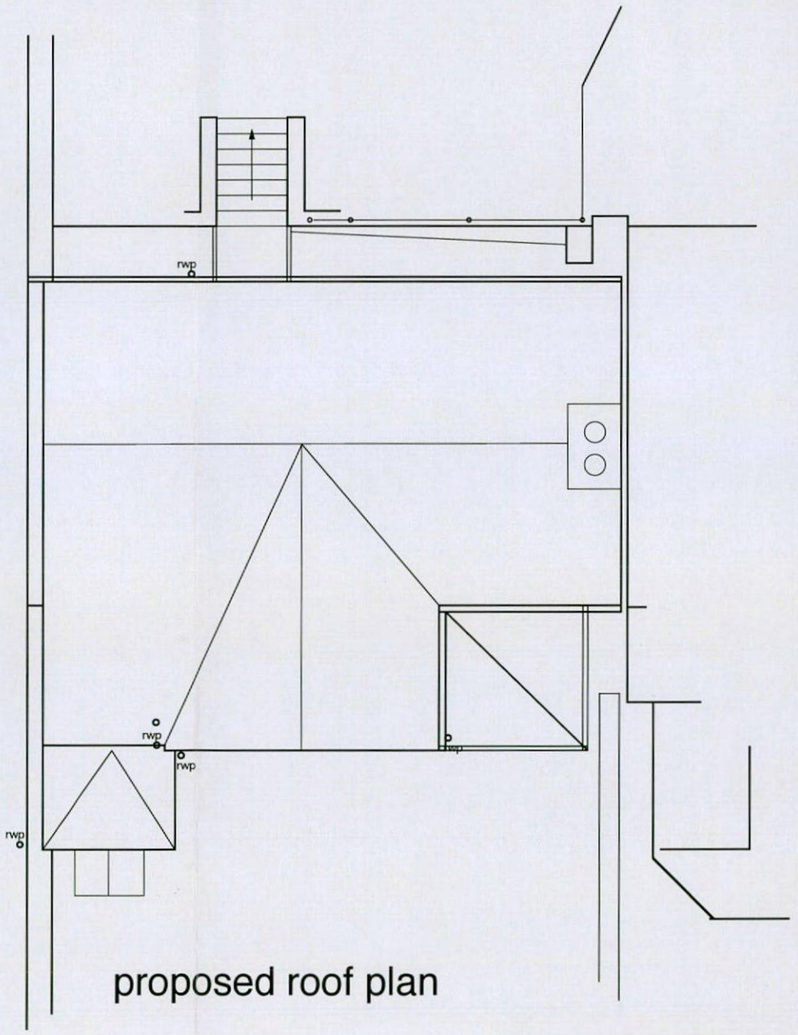

proposed roof plan

peart bradley architects

"just a little bit different"


2013

Project :
2 storey side ext
and front extension
25 bank end rd
barnsley
S70 4QH


07A

25 Bank End Rd Barnsley S70 4QH

PBA2013/361

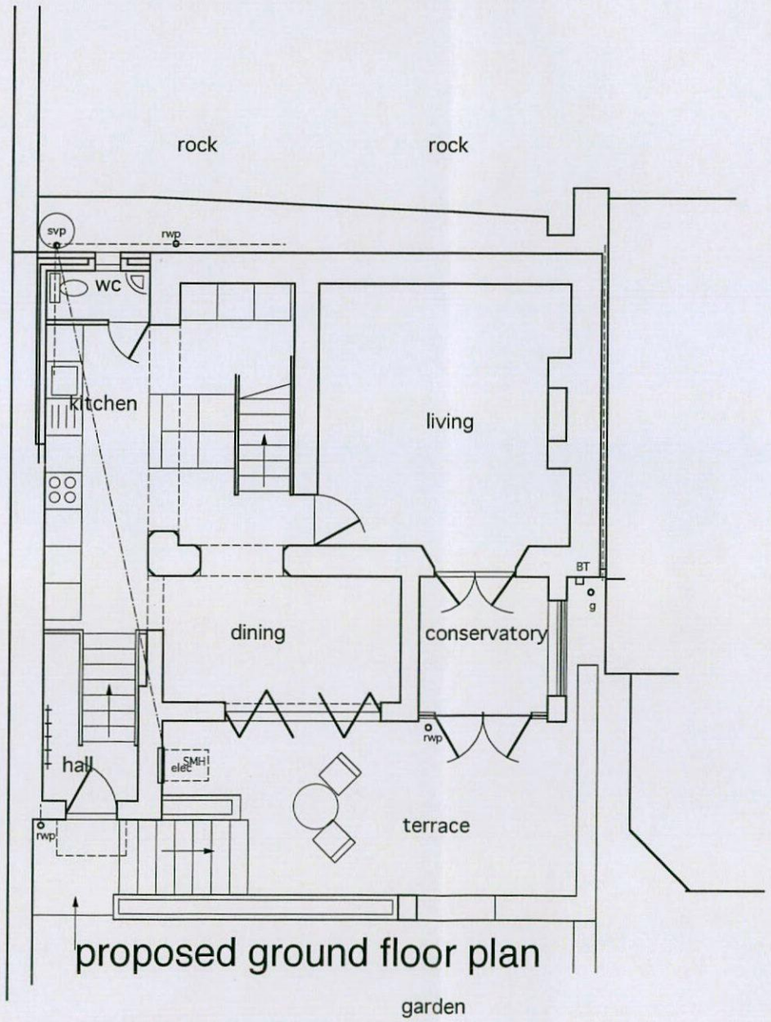

proposed ground floor plan

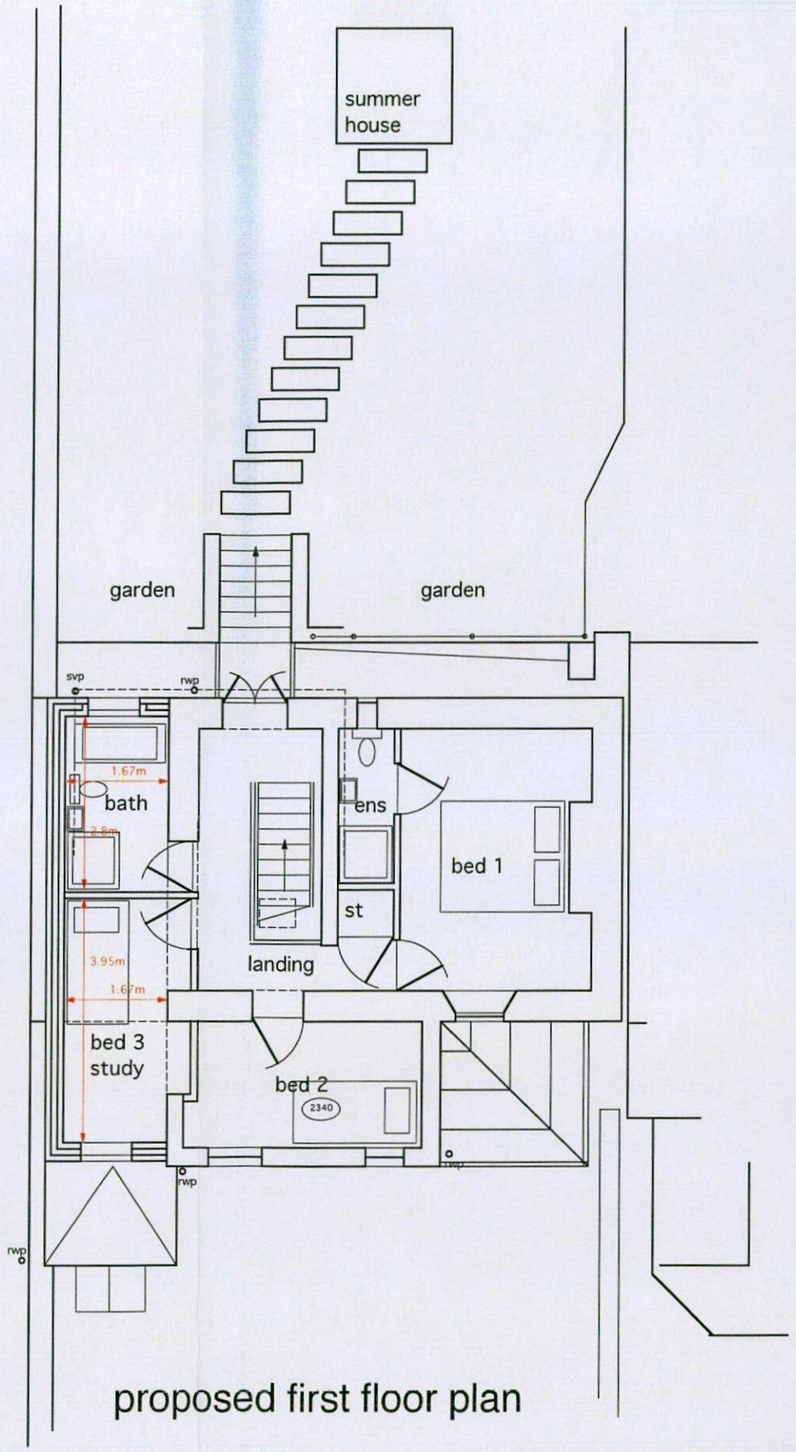

proposed first floor plan

pba
peart bradley architects
"just a little bit different"

2013

Project :
2 storey side ext
and front extension
25 bank end rd
barnsley
S70 4QH

proposed plans
1/50

06G

25 Bank End Rd Barnsley S70 4QH


PBA2013/361

2 storey side exgtension
with roof continuing over to gable




front elevation south

new back door and bridge
to rear garden
and garden steps

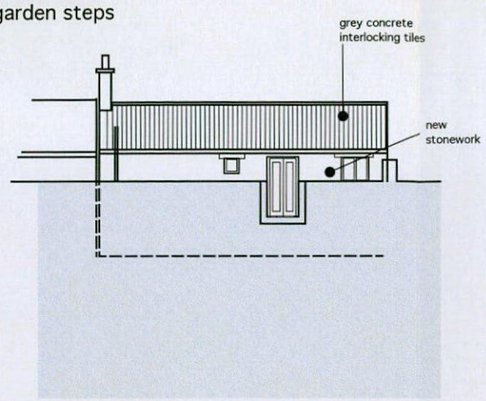


rear elevation north


2 storey side exgtension
with roof continuing over to gable

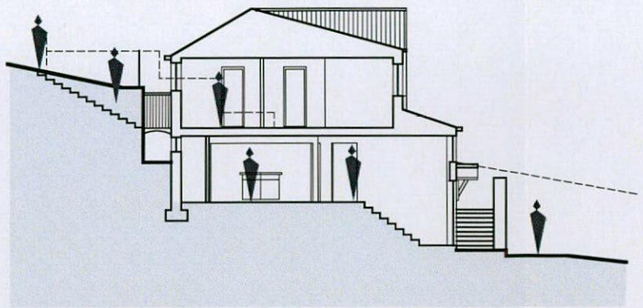

section BB

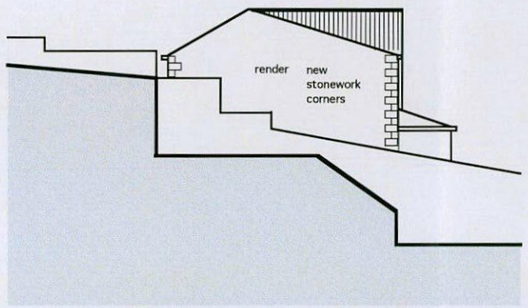


side elevation

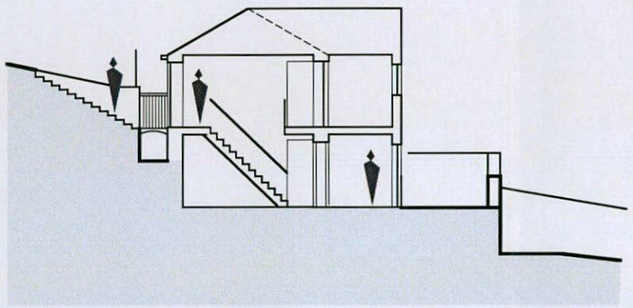


new section AA


proposed elevations 1/100

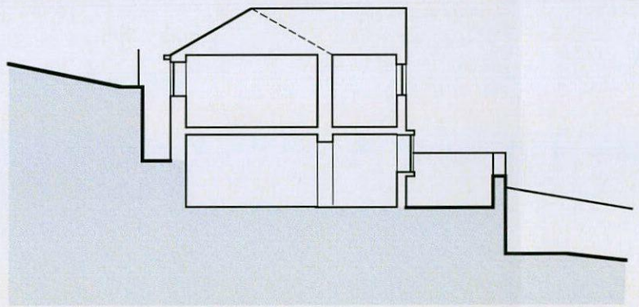


ex section AA

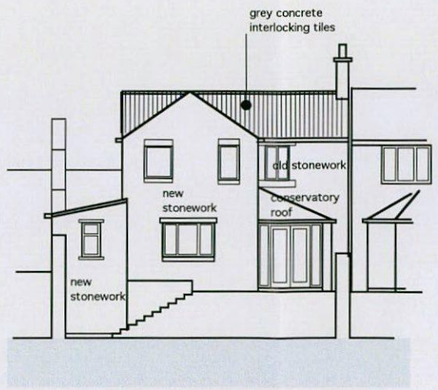

front elevation south

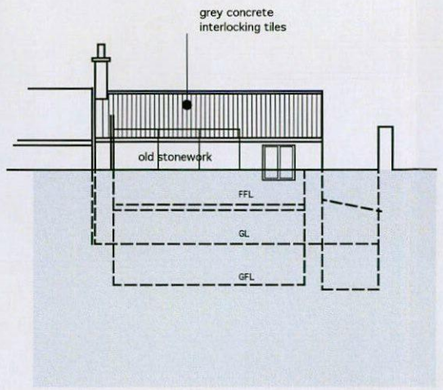

rear elevation north

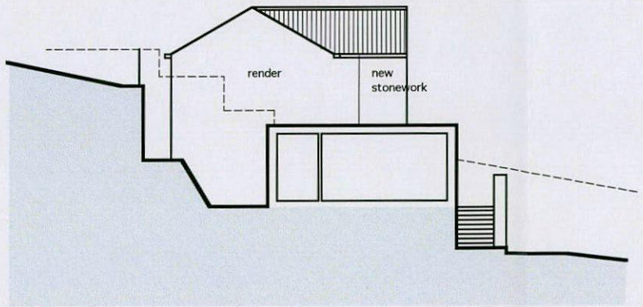

section BB

existing elevations 1/100

25 Bank End Rd Barnsley S70 4QH

PBA2013/361


peart bradley architects
"just a little bit different"

2013


existing & proposed
elevations
1/100

Project :
2 storey side ext
and front extension
25 bank end rd
barnsley
S70 4QH

05F

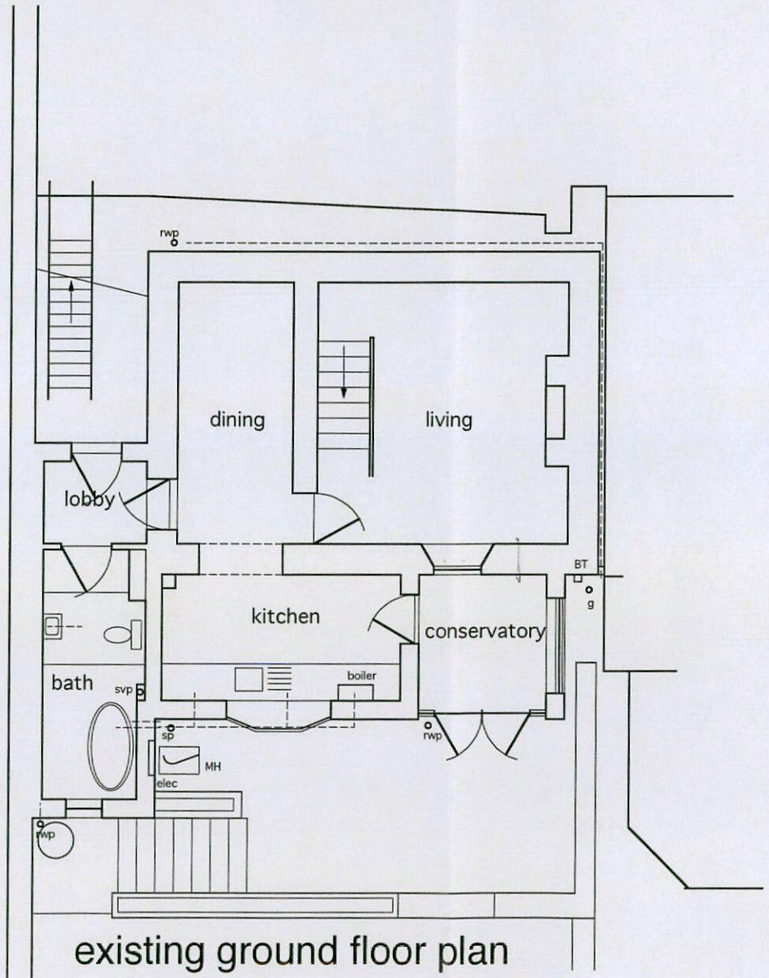

existing ground floor plan

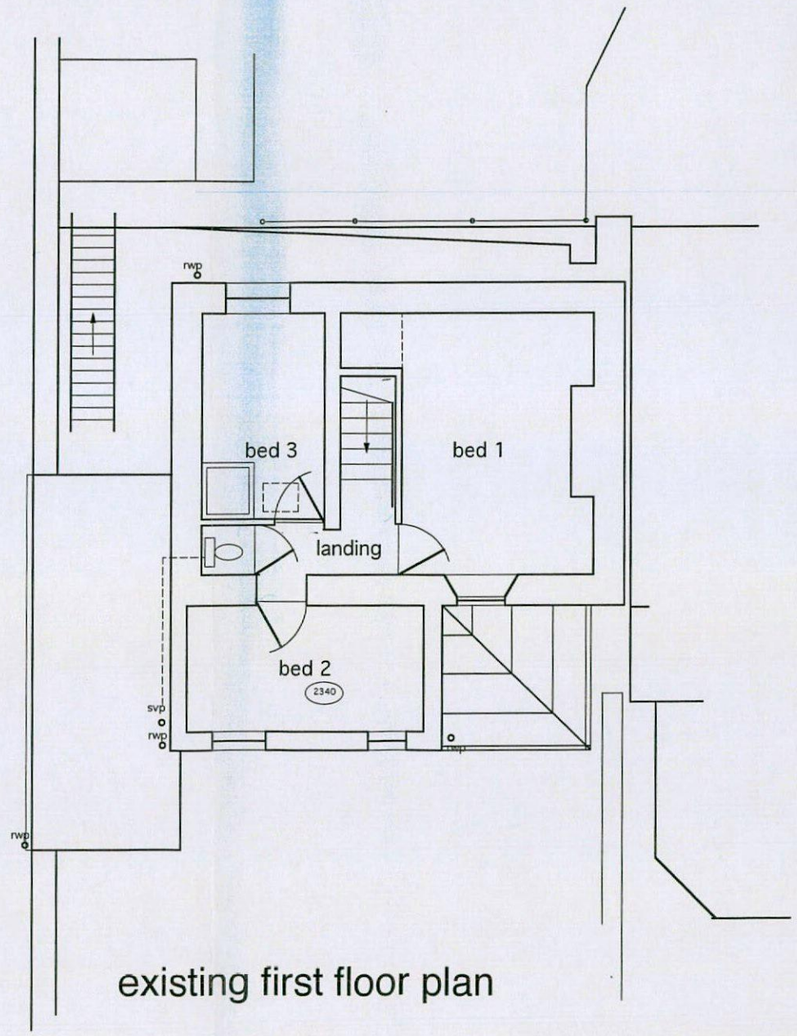

existing first floor plan

pba
peart bradley architects
"just a little bit different"

2013


Project :
2 storey side ext
and front extension
25 bank end rd
barnsley
S70 4QH

existing plans
1/50

04


25 Bank End Rd Barnsley S70 4QH

PBA2013/361

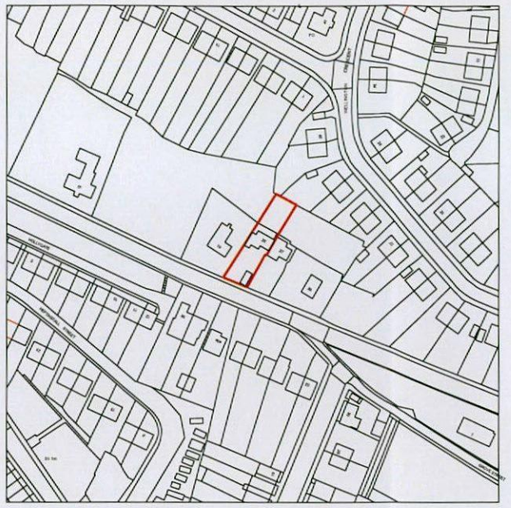

scale 1250

Crown Copyright. All rights reserved. Licence no. 100025568

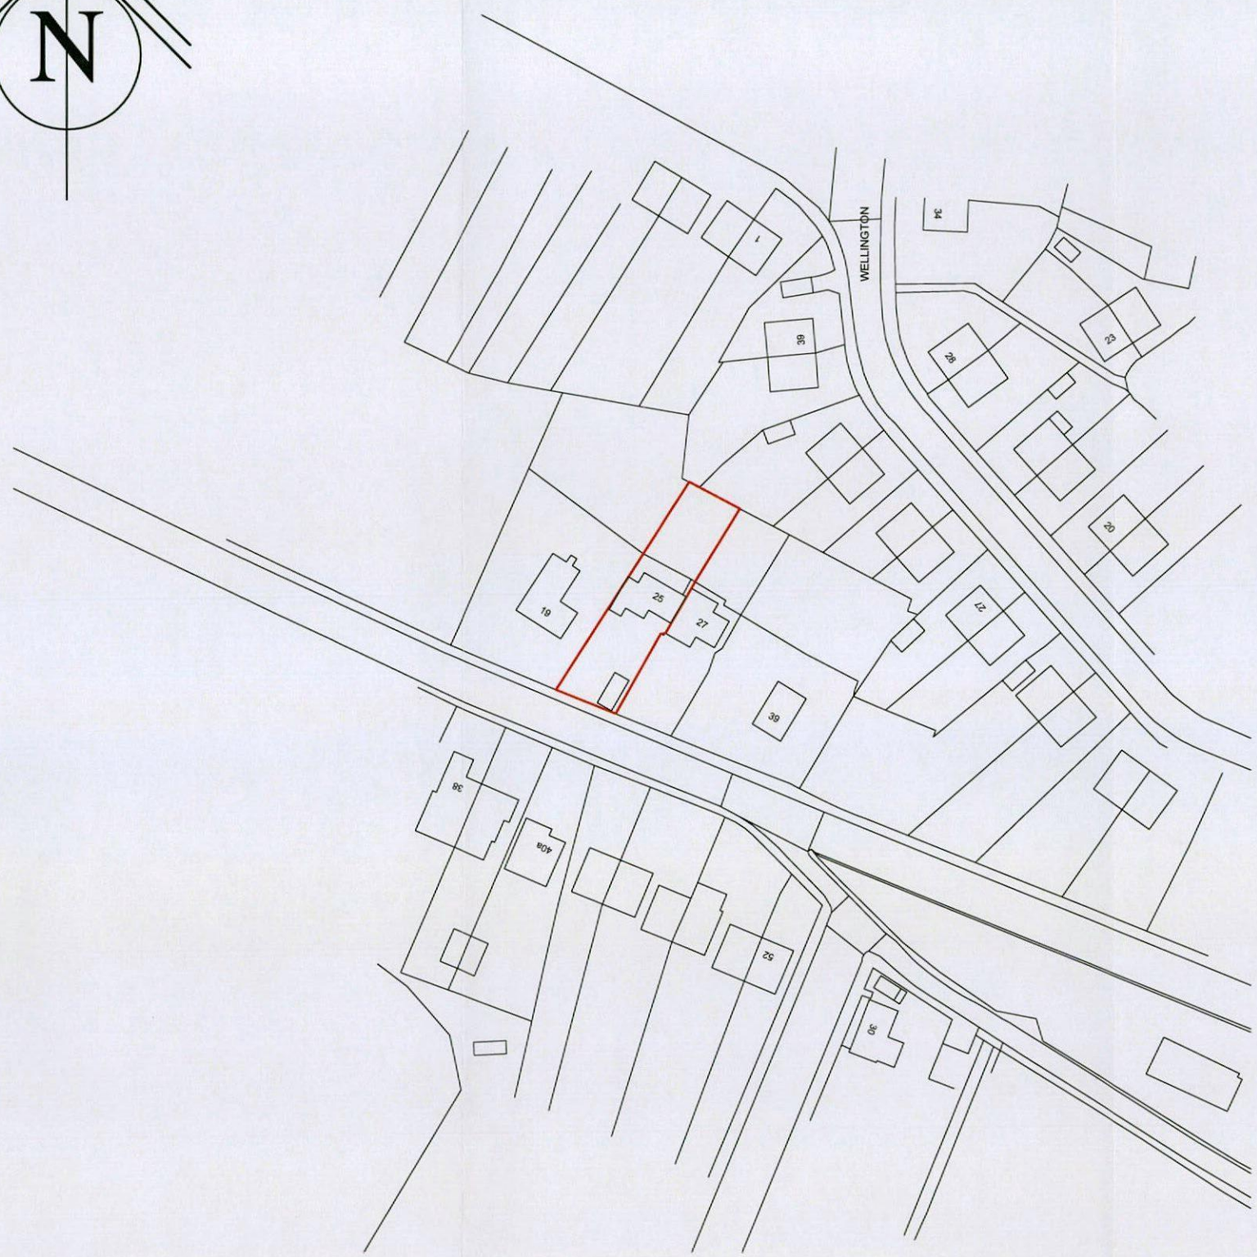

scale 500

pba
peart bradley architects
"just a little bit different"

2013

Project :
2 storey side ext
and front extension
25 bank end rd
barnsley
S70 4QH

25 Bank End Rd Barnsley S70 4QH

PBA2013/361

High

Medium

Low

Very Low



pba

peart bradley architects

Architects
leisure
development
residential
refurbishment
commercial
industrial
education

Peart Bradley Architects
12 Regents Street
Nottingham
NG1 5BQ
Tel: 0115 9473634
office@peartbradley.co.uk
www.peartbradley-architects.com

Project:
25 Bank End Road Extension

25 Bank End Road