


SITE LOCATION

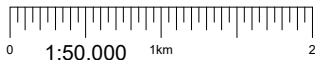


Reproduced by permission of Ordnance Survey on behalf of the Controller of Her Majesty's Stationary Office
All rights reserved. © Crown Copyright licence no. 100062043

SITE AREA PLAN




SITE PHOTOGRAPH

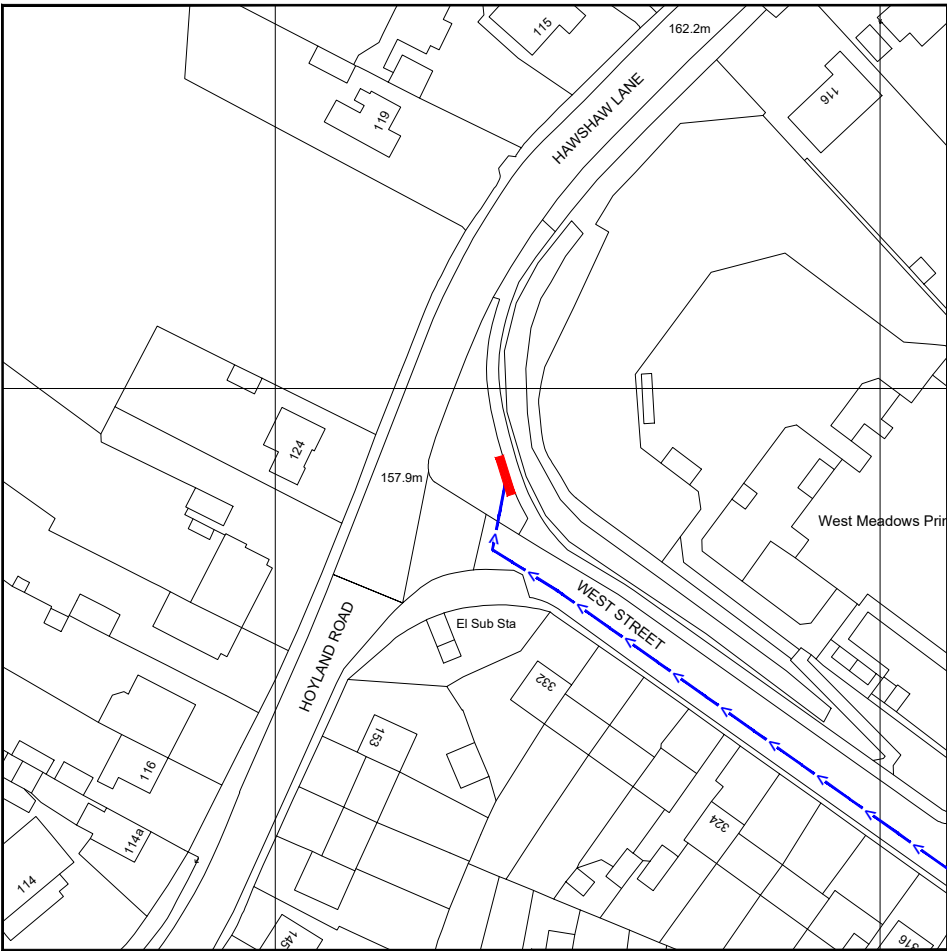

Reproduced by permission of Ordnance Survey on behalf of the Controller of Her Majesty's Stationary Office
All rights reserved. © Crown Copyright licence no. 100062043

NGR E: 436137 N: 400591

SITE LOCATION PLAN

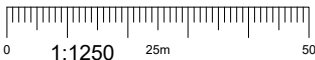

GOOGLE MAPS QR CODE

GOOGLE MAPS - <https://goo.gl/maps/6VLsqN3B13sbgi7R8>

GOOGLE STREETVIEW - <https://goo.gl/maps/dY7q3Pvu5iMj1e338>

NOTES:

1. ALL DIMENSIONS IN MM UNLESS OTHERWISE NOTED.
- DIRECTIONS TO SITE:**
Head north-west on M1. At junction 36, take the A61 exit to Barnsley (South). At the roundabout, take the 3rd exit onto A61. Continue straight onto Birdwell Roundabout. Slight right to stay on Birdwell Roundabout. Slight left onto Dearne Valley Pkwy/A6195. At the roundabout, take the 3rd exit onto Olympus Wy/A6135. At the roundabout, take the 1st exit and stay on A6135. Turn left onto Parkside Rd. Turn right onto Skiers View Rd/Stead Ln. Turn left onto West St/B6097. Turn right onto West St. Follow West St and site location is on the right hand side.



Master:	MBNL / EE:	Project:	Purpose of Issue:	Issue:
M002	MBNL	3UK DNSW	Planning	B
Date:	12/06/2023	Revision / Upgrade Description: Pole type changed to Phase 9		
Drawn:	CDN			
Checked:	DH			
Approved:	SD			
Master:	MBNL / EE:	Project:	Purpose of Issue:	Issue:
M001	MBNL	3UK DNSW	Planning	A
Date:	03/04/2023	Revision / Upgrade Description: First Issue - Site nomination dated: TBC		
Drawn:	CDN			
Checked:	DH			
Approved:	SD			

CK Hutchison Networks (UK) Limited

Green Park
450 Longwater Avenue
Reading
RG30 3UR

Design Consultant & Principal Contractor:



WHP Telecoms
Unit 1 Maple Park,
Low Fields Avenue, Leeds
LS12 6HH

Tel: 01133023550
e-mail: info@whptelecoms.com

Site Name:	WEST STREET STREETWORKS		
Site ID:	BAR22935		
Address:	WEST STREET, UPPER HOYLAND, BARNSELEY, SOUTH YORKSHIRE MAYORAL COMBINED AUTHORITY, ENGLAND, S74 9ET		
Title:	002 SITE LOCATION PLAN		
Project:	3UK DNSW		
Purpose of Issue:	PLANNING		
EE Cell ID:	92960	MBNL Cell ID:	BAR158
Cell ID:	S1407		
Master Drawing No:	BAR22935_M002		Issue: B



Hawshaw Lane
(30mph)

Existing chamber

Existing approx. 5.0m high streetlight

Existing tree stump


Approx. Trees Level
12m AGL

Footpath

West Street
(30mph)

ELEVATION A

EXISTING SITE PLAN

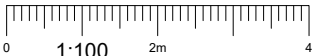

NOTES:

1. ALL DIMENSIONS IN MM UNLESS OTHERWISE NOTED.

Master:	MBNL / EE:	Project:	Purpose of Issue:	Issue:
M002	MBNL	3UK DNSW	Planning	B
Date:	12/06/2023	Revision / Upgrade Description:		
Drawn:	CDN	Pole type changed to Phase 9		
Checked:	DH			
Approved:	SD			
Master:	MBNL / EE:	Project:	Purpose of Issue:	Issue:
M001	MBNL	3UK DNSW	Planning	A
Date:	03/04/2023	Revision / Upgrade Description:		
Drawn:	CDN	First Issue - Site nomination dated: TBC		
Checked:	DH			
Approved:	SD			

CK Hutchison
Networks (UK)
Limited

Green Park
450 Longwater Avenue
Reading
RG30 3UR

Design Consultant & Principal Contractor:



WHP Telecoms
Unit 1 Maple Park,
Low Fields Avenue, Leeds
LS12 6HH

Tel: 01133023550
e-mail: info@whptelecoms.com

Site Name:
WEST STREET STREETWORKS

Site ID:
BAR22935

Address:
WEST STREET, UPPER HOYLAND,
BARNSELY, SOUTH YORKSHIRE
MAYORAL COMBINED AUTHORITY,
ENGLAND,
S74 9ET

Title:
100 EXISTING SITE PLAN

Project:
3UK DNSW

Purpose of Issue:
PLANNING


EE Cell ID: 92960	MBNL Cell ID: BAR158	Cell ID: S1407
----------------------	-------------------------	-------------------

Master Drawing No: BAR22935_M002	Issue: B
-------------------------------------	-------------


100mm

50mm

10mm

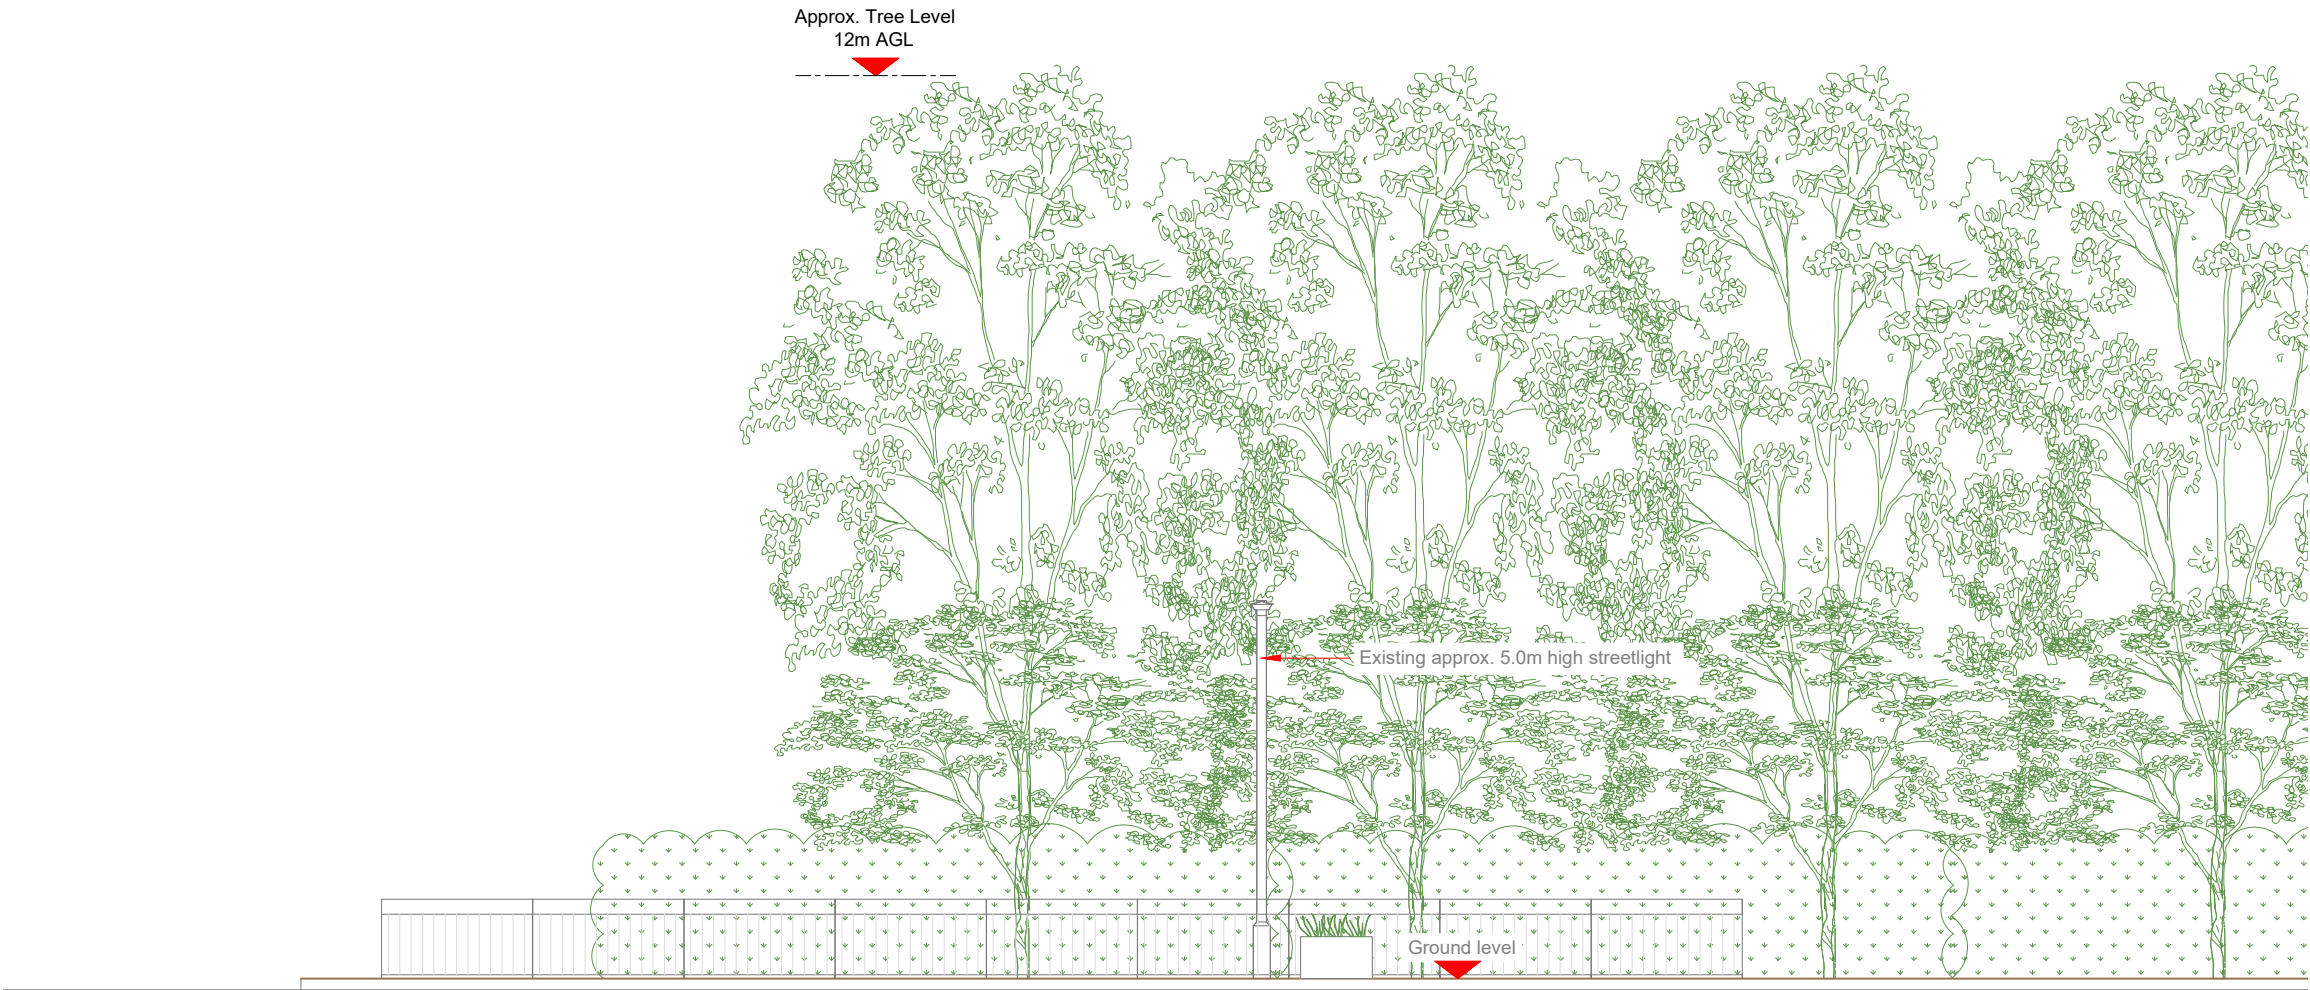

EXISTING ELEVATION A

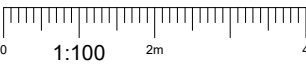

- NOTES:
- ALL DIMENSIONS IN MM UNLESS OTHERWISE NOTED.

Master:	MBNL / EE:	Project:	Purpose of Issue:	Issue:
M002	MBNL	3UK DNSW	Planning	B
Date:	12/06/2023	Revision / Upgrade Description:		
Drawn:	CDN	Pole type changed to Phase 9		
Checked:	DH			
Approved:	SD			
Master:	MBNL / EE:	Project:	Purpose of Issue:	Issue:
M001	MBNL	3UK DNSW	Planning	A
Date:	03/04/2023	Revision / Upgrade Description:		
Drawn:	CDN	First Issue - Site nomination dated: TBC		
Checked:	DH			
Approved:	SD			

CK Hutchison
Networks (UK)
Limited

Green Park
450 Longwater Avenue
Reading
RG30 3UR

Design Consultant & Principal Contractor:



WHP Telecoms
Unit 1 Maple Park,
Low Fields Avenue, Leeds
LS12 6HH

Tel: 01133023550
e-mail: info@whptelecoms.com

Site Name:
WEST STREET STREETWORKS

Site ID:
BAR22935

Address:
WEST STREET, UPPER HOYLAND,
BARNSELY, SOUTH YORKSHIRE
MAYORAL COMBINED AUTHORITY,
ENGLAND,
S74 9ET

Title:
150 EXISTING ELEVATION A

Project:
3UK DNSW

Purpose of Issue:
PLANNING

EE Cell ID:	MBNL Cell ID:	Cell ID:
92960	BAR158	S1407

Master Drawing No:	Issue:
BAR22935_M002	B



Hawshaw Lane
(30mph)

Existing chamber

Existing approx. 5.0m high streetlight

Proposed Phase 9 monopole to
be painted Fir Green (RAL6009)

Proposed 10No. paving slabs

Proposed 2No. cabinets to be
painted Fir Green (RAL6009)

Proposed G-100876 cabinet to
be painted Fir Green (RAL6009)

Existing tree stump


Approx. Trees Level
12m AGL

Footpath

ELEVATION A

West Street
(30mph)

PROPOSED SITE PLAN

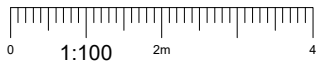

Antenna Aperture ID	Proposed 4G/5G Bearing
A1	60°
B1	180°
C1	300°
A2	60°
B2	180°
C2	300°

NOTES:

1. ALL DIMENSIONS IN MM UNLESS OTHERWISE NOTED.

Master:	MBNL / EE:	Project:	Purpose of Issue:	Issue:
M002	MBNL	3UK DNSW	Planning	B
Date:	12/06/2023	Revision / Upgrade Description:		
Drawn:	CDN	Pole type changed to Phase 9		
Checked:	DH			
Approved:	SD			
Master:	MBNL / EE:	Project:	Purpose of Issue:	Issue:
M001	MBNL	3UK DNSW	Planning	A
Date:	03/04/2023	Revision / Upgrade Description:		
Drawn:	CDN	First Issue - Site nomination dated: TBC		
Checked:	DH			
Approved:	SD			

CK Hutchison
Networks (UK)
Limited

Green Park
450 Longwater Avenue
Reading
RG30 3UR

Design Consultant & Principal Contractor:



WHP Telecoms

Unit 1 Maple Park,
Low Fields Avenue, Leeds
LS12 6HH


Tel: 01133023550
e-mail: info@whptelecoms.com

Site Name:	WEST STREET STREETWORKS		
Site ID:	BAR22935		
Address:	WEST STREET, UPPER HOYLAND, BARNSELY, SOUTH YORKSHIRE MAYORAL COMBINED AUTHORITY, ENGLAND, S74 9ET		
Title:	210 PROPOSED SITE PLAN		
Project:	3UK DNSW		
Purpose of Issue:	PLANNING		
EE Cell ID:	92960	MBNL Cell ID:	BAR158
		Cell ID:	S1407
Master Drawing No:	BAR22935_M002		
Issue:	B		

Antenna Aperture ID	Proposed 4G/5G Bearing
A1	60°
B1	180°
C1	300°
A2	60°
B2	180°
C2	300°

NOTES:

1. ALL DIMENSIONS IN MM UNLESS OTHERWISE NOTED.

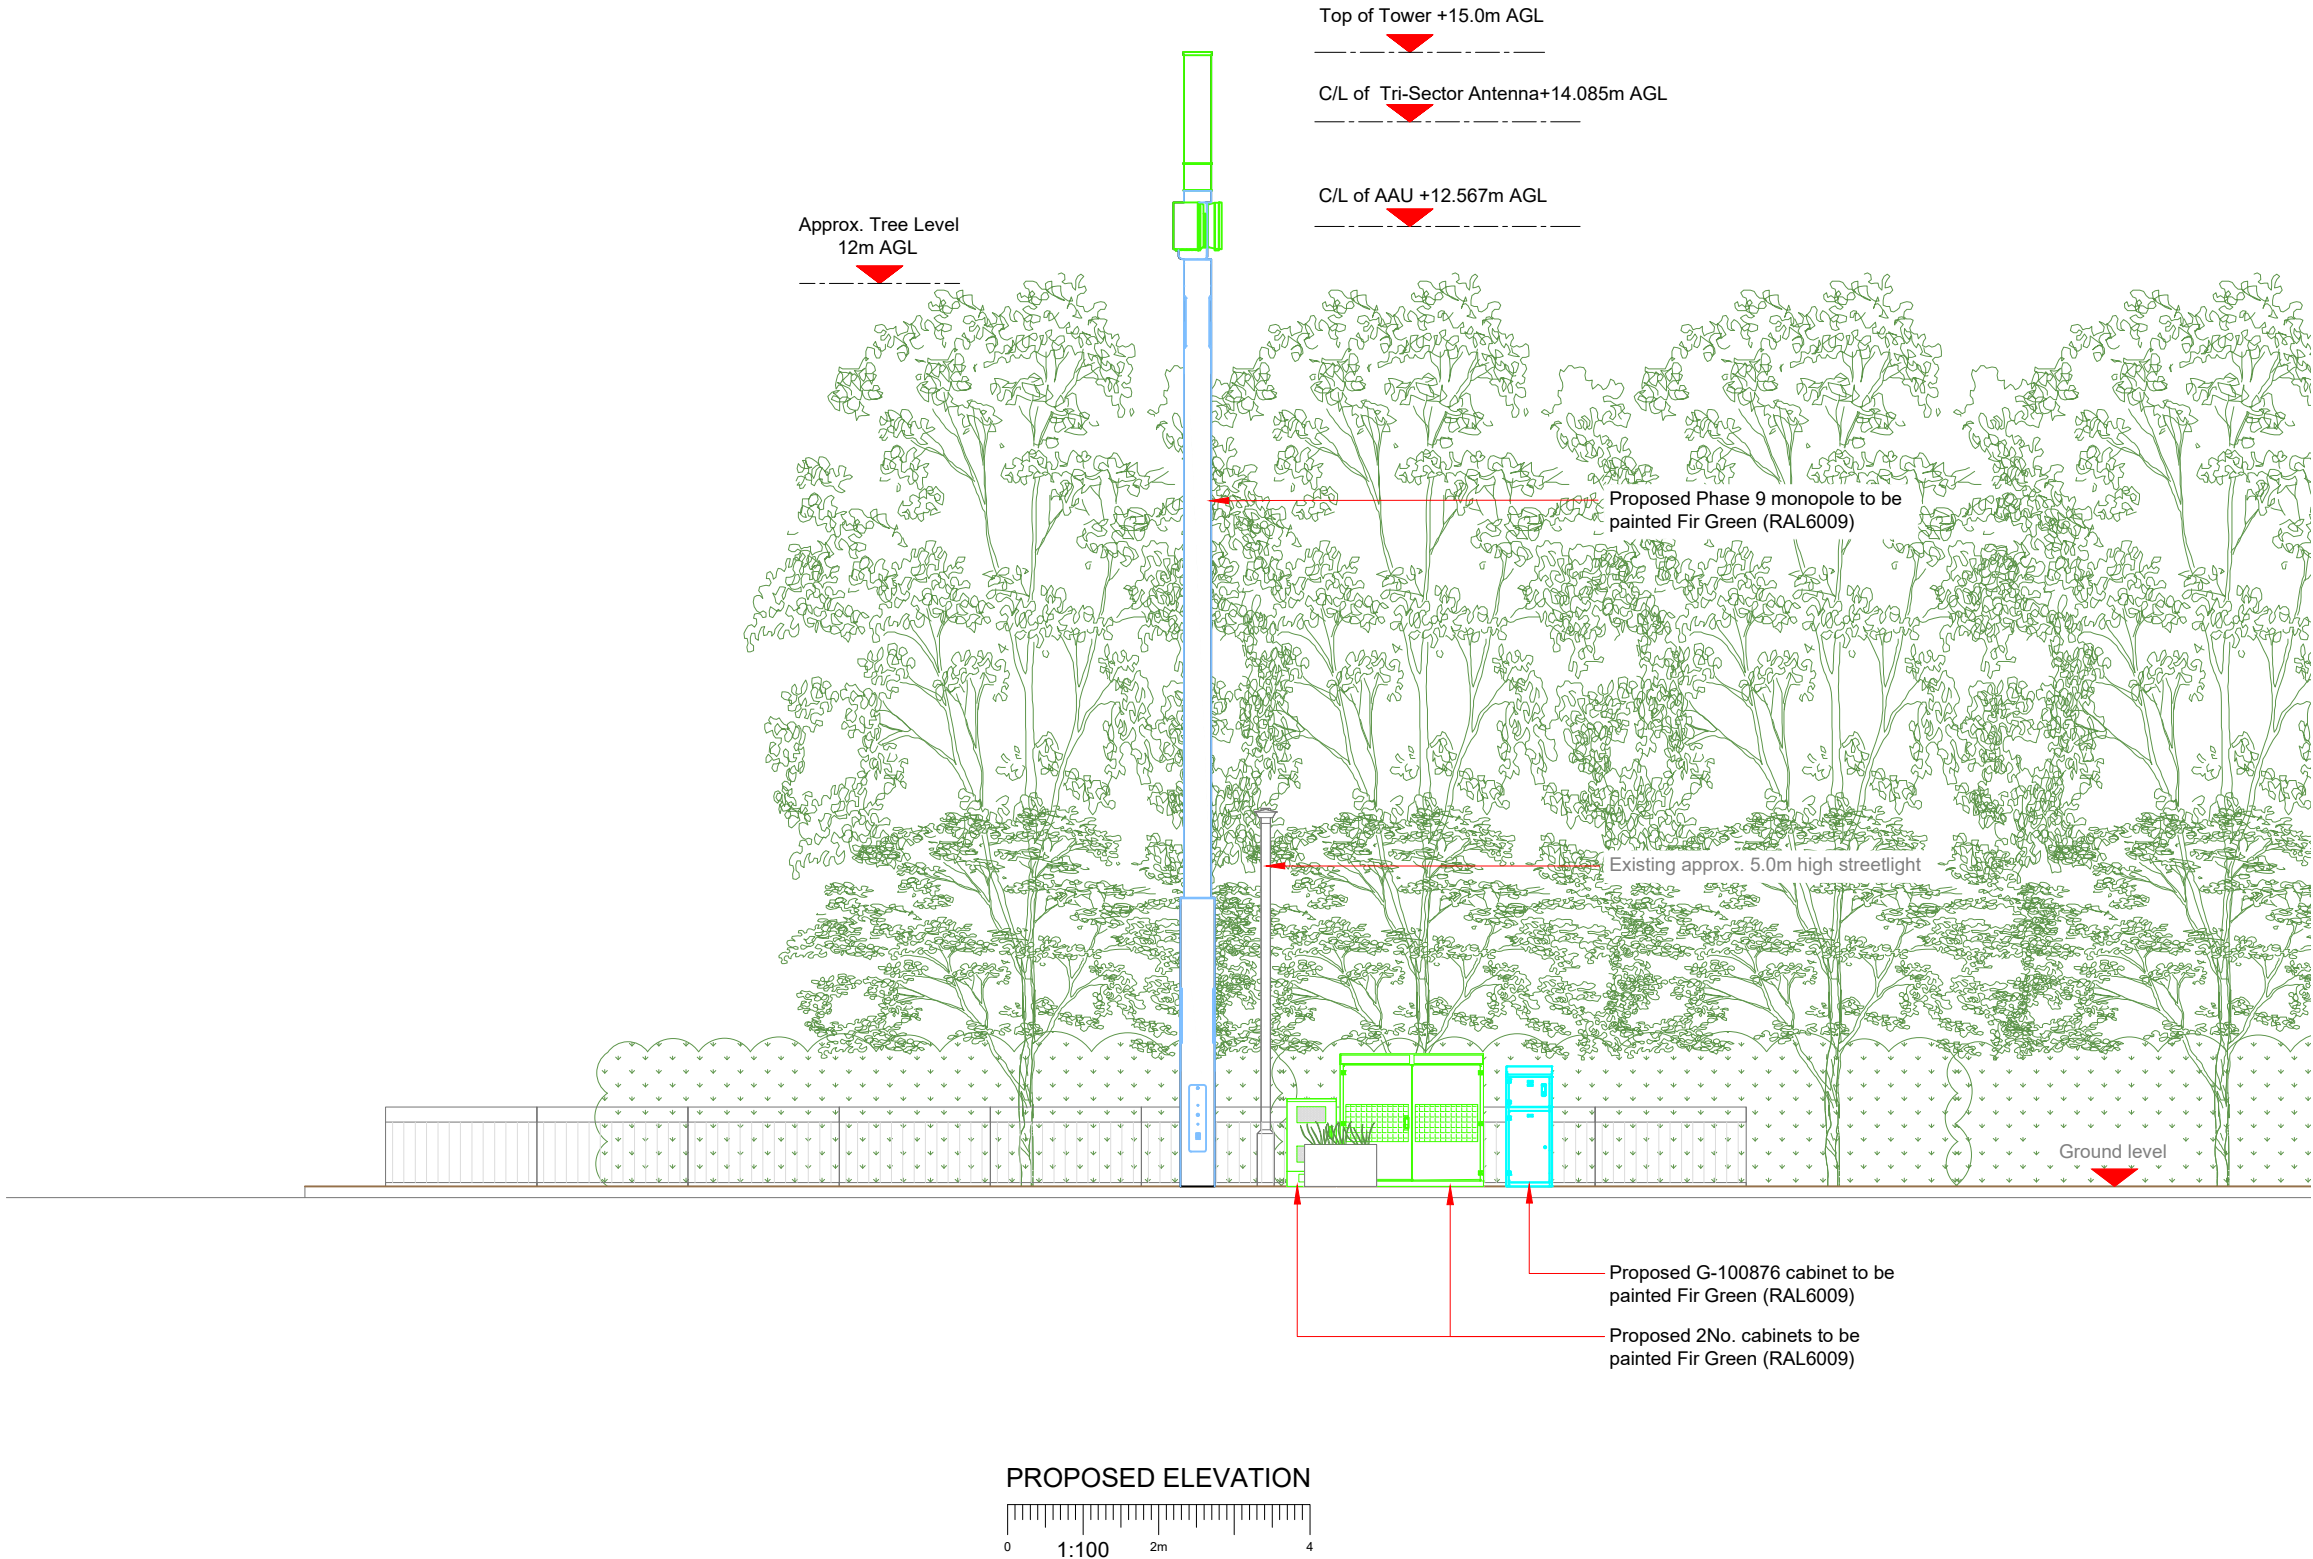

**CK Hutchison
Networks (UK)
Limited**

Green Park
450 Longwater Avenue
Reading
RG30 3UR

Design Consultant & Principal Contractor:



WHP Telecoms

Unit 1 Maple Park,
Low Fields Avenue, Leeds
LS12 6HH

Tel: 01133023550
e-mail: info@whptelecoms.com

Site Name:
WEST STREET STREETWORKS

Site ID:
BAR22935

Address:
**WEST STREET, UPPER HOYLAND,
BARNSELY, SOUTH YORKSHIRE
MAYORAL COMBINED AUTHORITY,
ENGLAND,
S74 9ET**

Title:
260 PROPOSED ELEVATION

Project:
3UK DNSW

Purpose of Issue:
PLANNING

EE Cell ID: 92960	MBNL Cell ID: BAR158	Cell ID: S1407
-----------------------------	--------------------------------	--------------------------

Master Drawing No: BAR22935_M002	Issue: B
--	--------------------