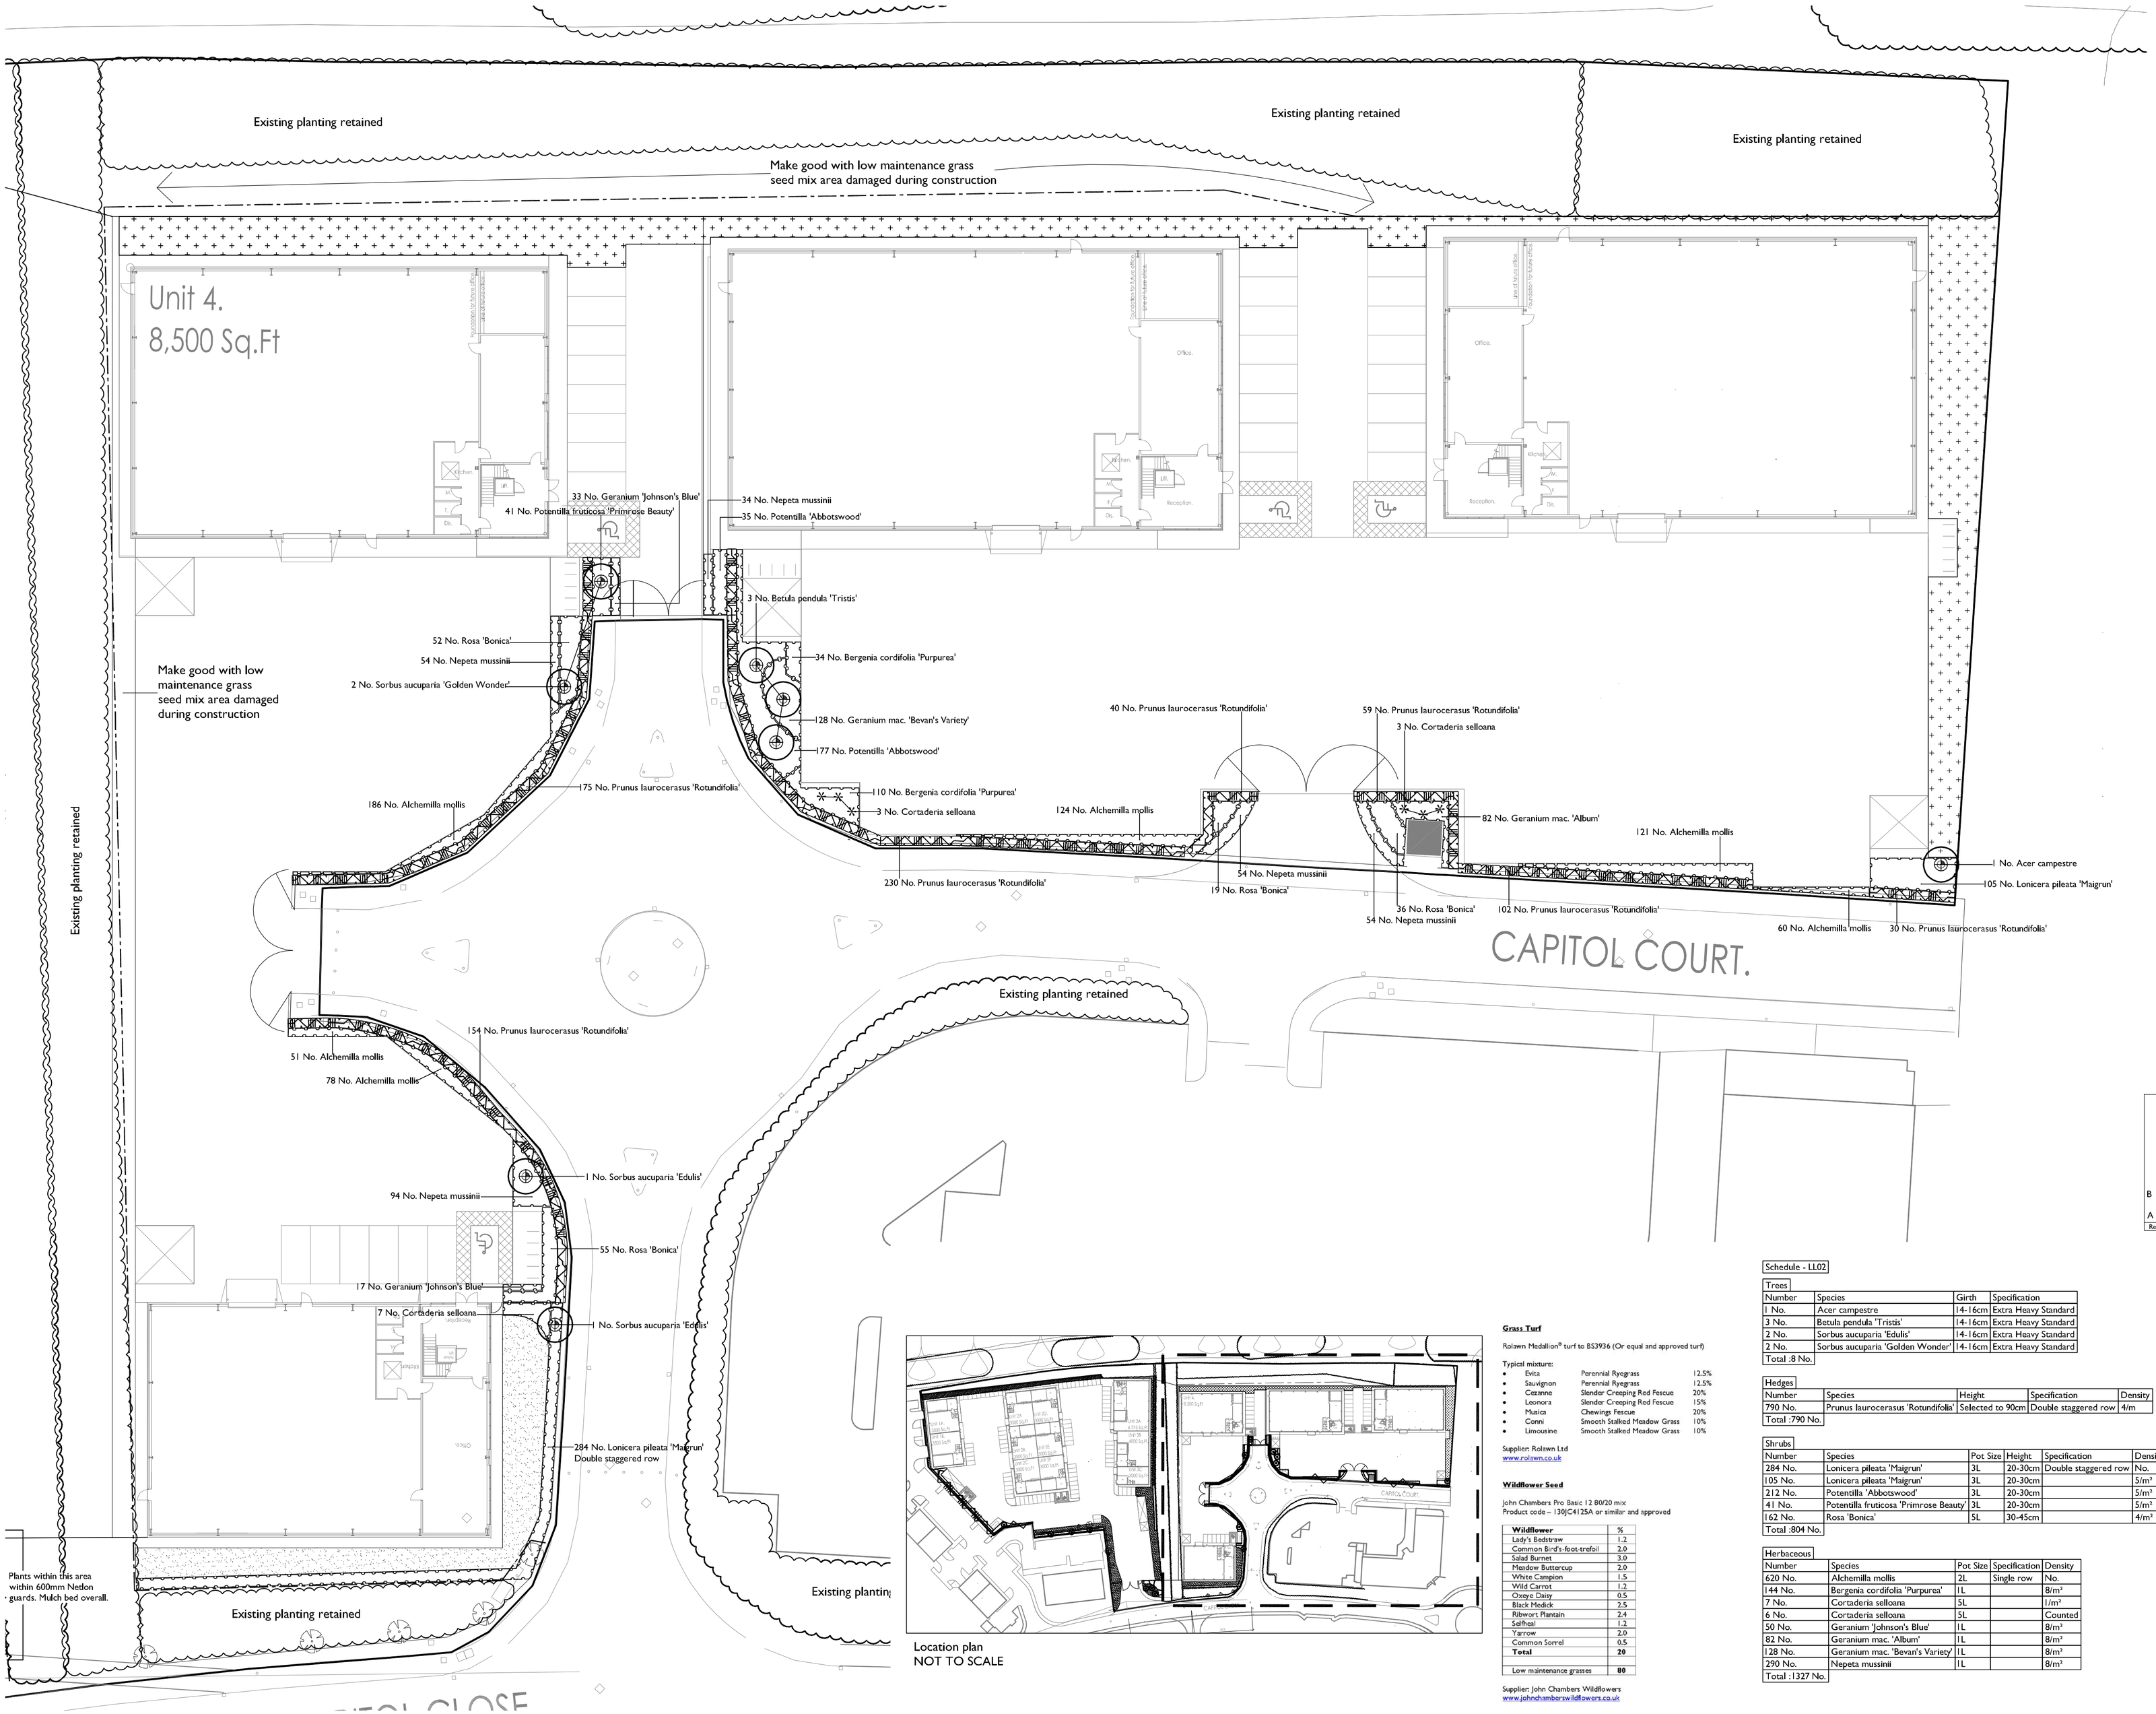

Key
SF Soft Landscaping

- Existing vegetation
- Existing vegetation removed to facilitate construction
- Existing tree
- Grass - turf
- Proposed shrub bed planting
- Proposed hedge
- Proposed tree extra heavy standard 14-16cm girth - protected with rabbit proof spiral guard
- Proposed wildflower seed
- Spot planting

Key
SF Fencing/boundaries

- Tree protection fencing

Location plan
NOT TO SCALE

Grass Turf

Rolawn Medallion® turf to BS3936 (Or equal and approved turf)

Typical mixture:

- Evita — Perennial Ryegrass — 12.5%
- Sauvignon — Perennial Ryegrass — 12.5%
- Cezanne — Slender Creeping Red Fescue — 20%
- Leonora — Slender Creeping Red Fescue — 15%
- Musica — Chewings Fescue — 20%
- Conni — Smooth Stalked Meadow Grass — 10%
- Limousine — Smooth Stalked Meadow Grass — 10%

Supplier: Rolawn Ltd
www.rolawn.co.uk

Wildflower Seed

John Chambers Pro Basic 12 80/20 mix
Product code – 130JC4125A or similar and approved

Wildflower	%
Lady's Bedstraw	1.2
Common Bird's-foot-trefoil	2.0
Salad Burnet	3.0
Meadow Buttercup	2.0
White Campion	1.5
Wild Carrot	1.2
Oxeye Daisy	0.5
Black Medick	2.5
Ribwort Plantain	2.4
Selfheal	1.2
Yarrow	2.0
Common Sorrel	0.5
Total	**20**
Low maintenance grasses	**80**

Supplier: John Chambers Wildflowers
www.johnchamberswildflowers.co.uk

Schedule - LL02

Trees

Number	Species	Girth	Specification
1 No.	Acer campestre	14-16cm	Extra Heavy Standard
3 No.	Betula pendula 'Tristis'	14-16cm	Extra Heavy Standard
2 No.	Sorbus aucuparia 'Edulis'	14-16cm	Extra Heavy Standard
2 No.	Sorbus aucuparia 'Golden Wonder'	14-16cm	Extra Heavy Standard
Total :8 No.			

Hedges

Number	Species	Height	Specification	Density
790 No.	Prunus laurocerasus 'Rotundifolia'	Selected to 90cm	Double staggered row	4/m
Total :790 No.				

Shrubs

Number	Species	Pot Size	Height	Specification	Density
284 No.	Lonicera pileata 'Maigrun'	3L	20-30cm	Double staggered row	No.
105 No.	Lonicera pileata 'Maigrun'	3L	20-30cm		5/m²
212 No.	Potentilla 'Abbotswood'	3L	20-30cm		5/m²
41 No.	Potentilla fruticosa 'Primrose Beauty'	3L	20-30cm		5/m²
162 No.	Rosa 'Bonica'	5L	30-45cm		4/m²
Total :804 No.					

Herbaceous

Number	Species	Pot Size	Specification	Density
620 No.	Alchemilla mollis	2L	Single row	No.
144 No.	Bergenia cordifolia 'Purpurea'	1L		8/m²
7 No.	Cortaderia selloana	5L		1/m²
6 No.	Cortaderia selloana	5L		Counted
50 No.	Geranium 'Johnson's Blue'	1L		8/m²
82 No.	Geranium mac. 'Album'	1L		8/m²
128 No.	Geranium mac. 'Bevan's Variety'	1L		8/m²
290 No.	Nepeta mussinii	1L		8/m²
Total :1327 No.				

Rev.	Date		Drawn	Checked
B	18.07.17	Updated in line with new xref	TM	MS
A	15.06.17	Updated following comments	TM	MS

SMEEDEN FOREMAN

Project: Capitol Park
Title: Landscape Proposals - 2 of 2
Scale: 1:250 @A1 Drawn by: TM
Date: 09.06.17 Checked: MS
Project No. SF 2660 Drawing No. LL02 Rev B

Landscape Architects - Urban Designers
Ecologists - Horticulturists
Somerset House, Low Moor Lane, Scotton, Knaresborough, N. Yorks HG5 9JB
Tel: 01423 863369 Fax: 01423 313107
Email: office@smeedenforeman.co.uk
www.smeedenforeman.co.uk

This drawing is the property of the Landscape Architect. Copyright reserved.