



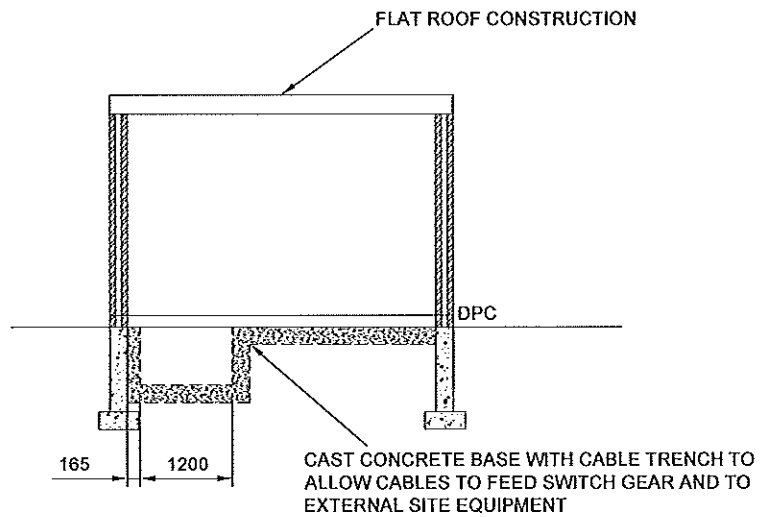

SECTION ON "A"- "A"

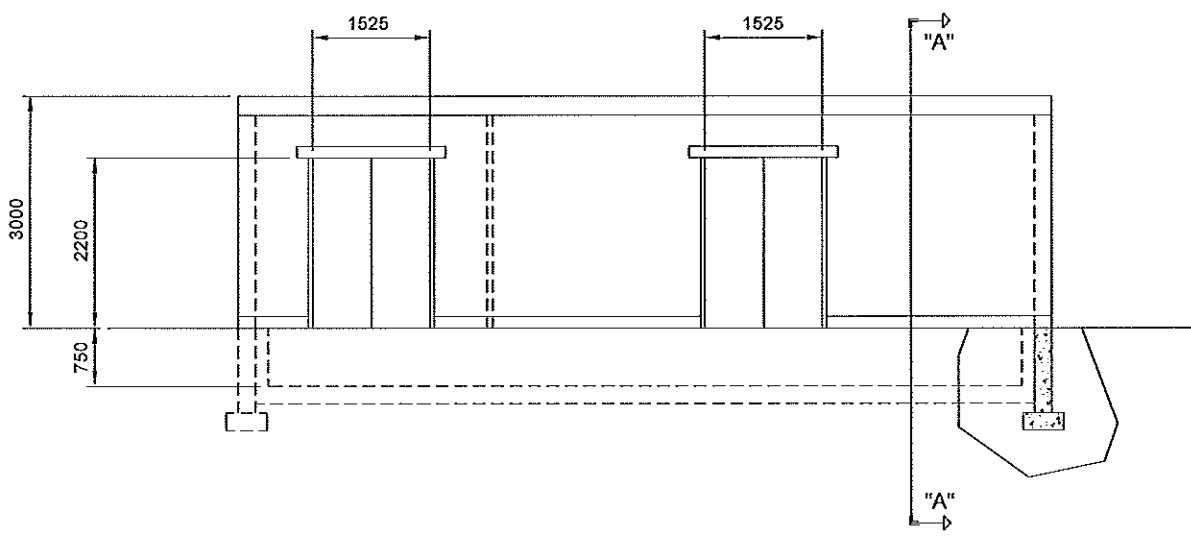