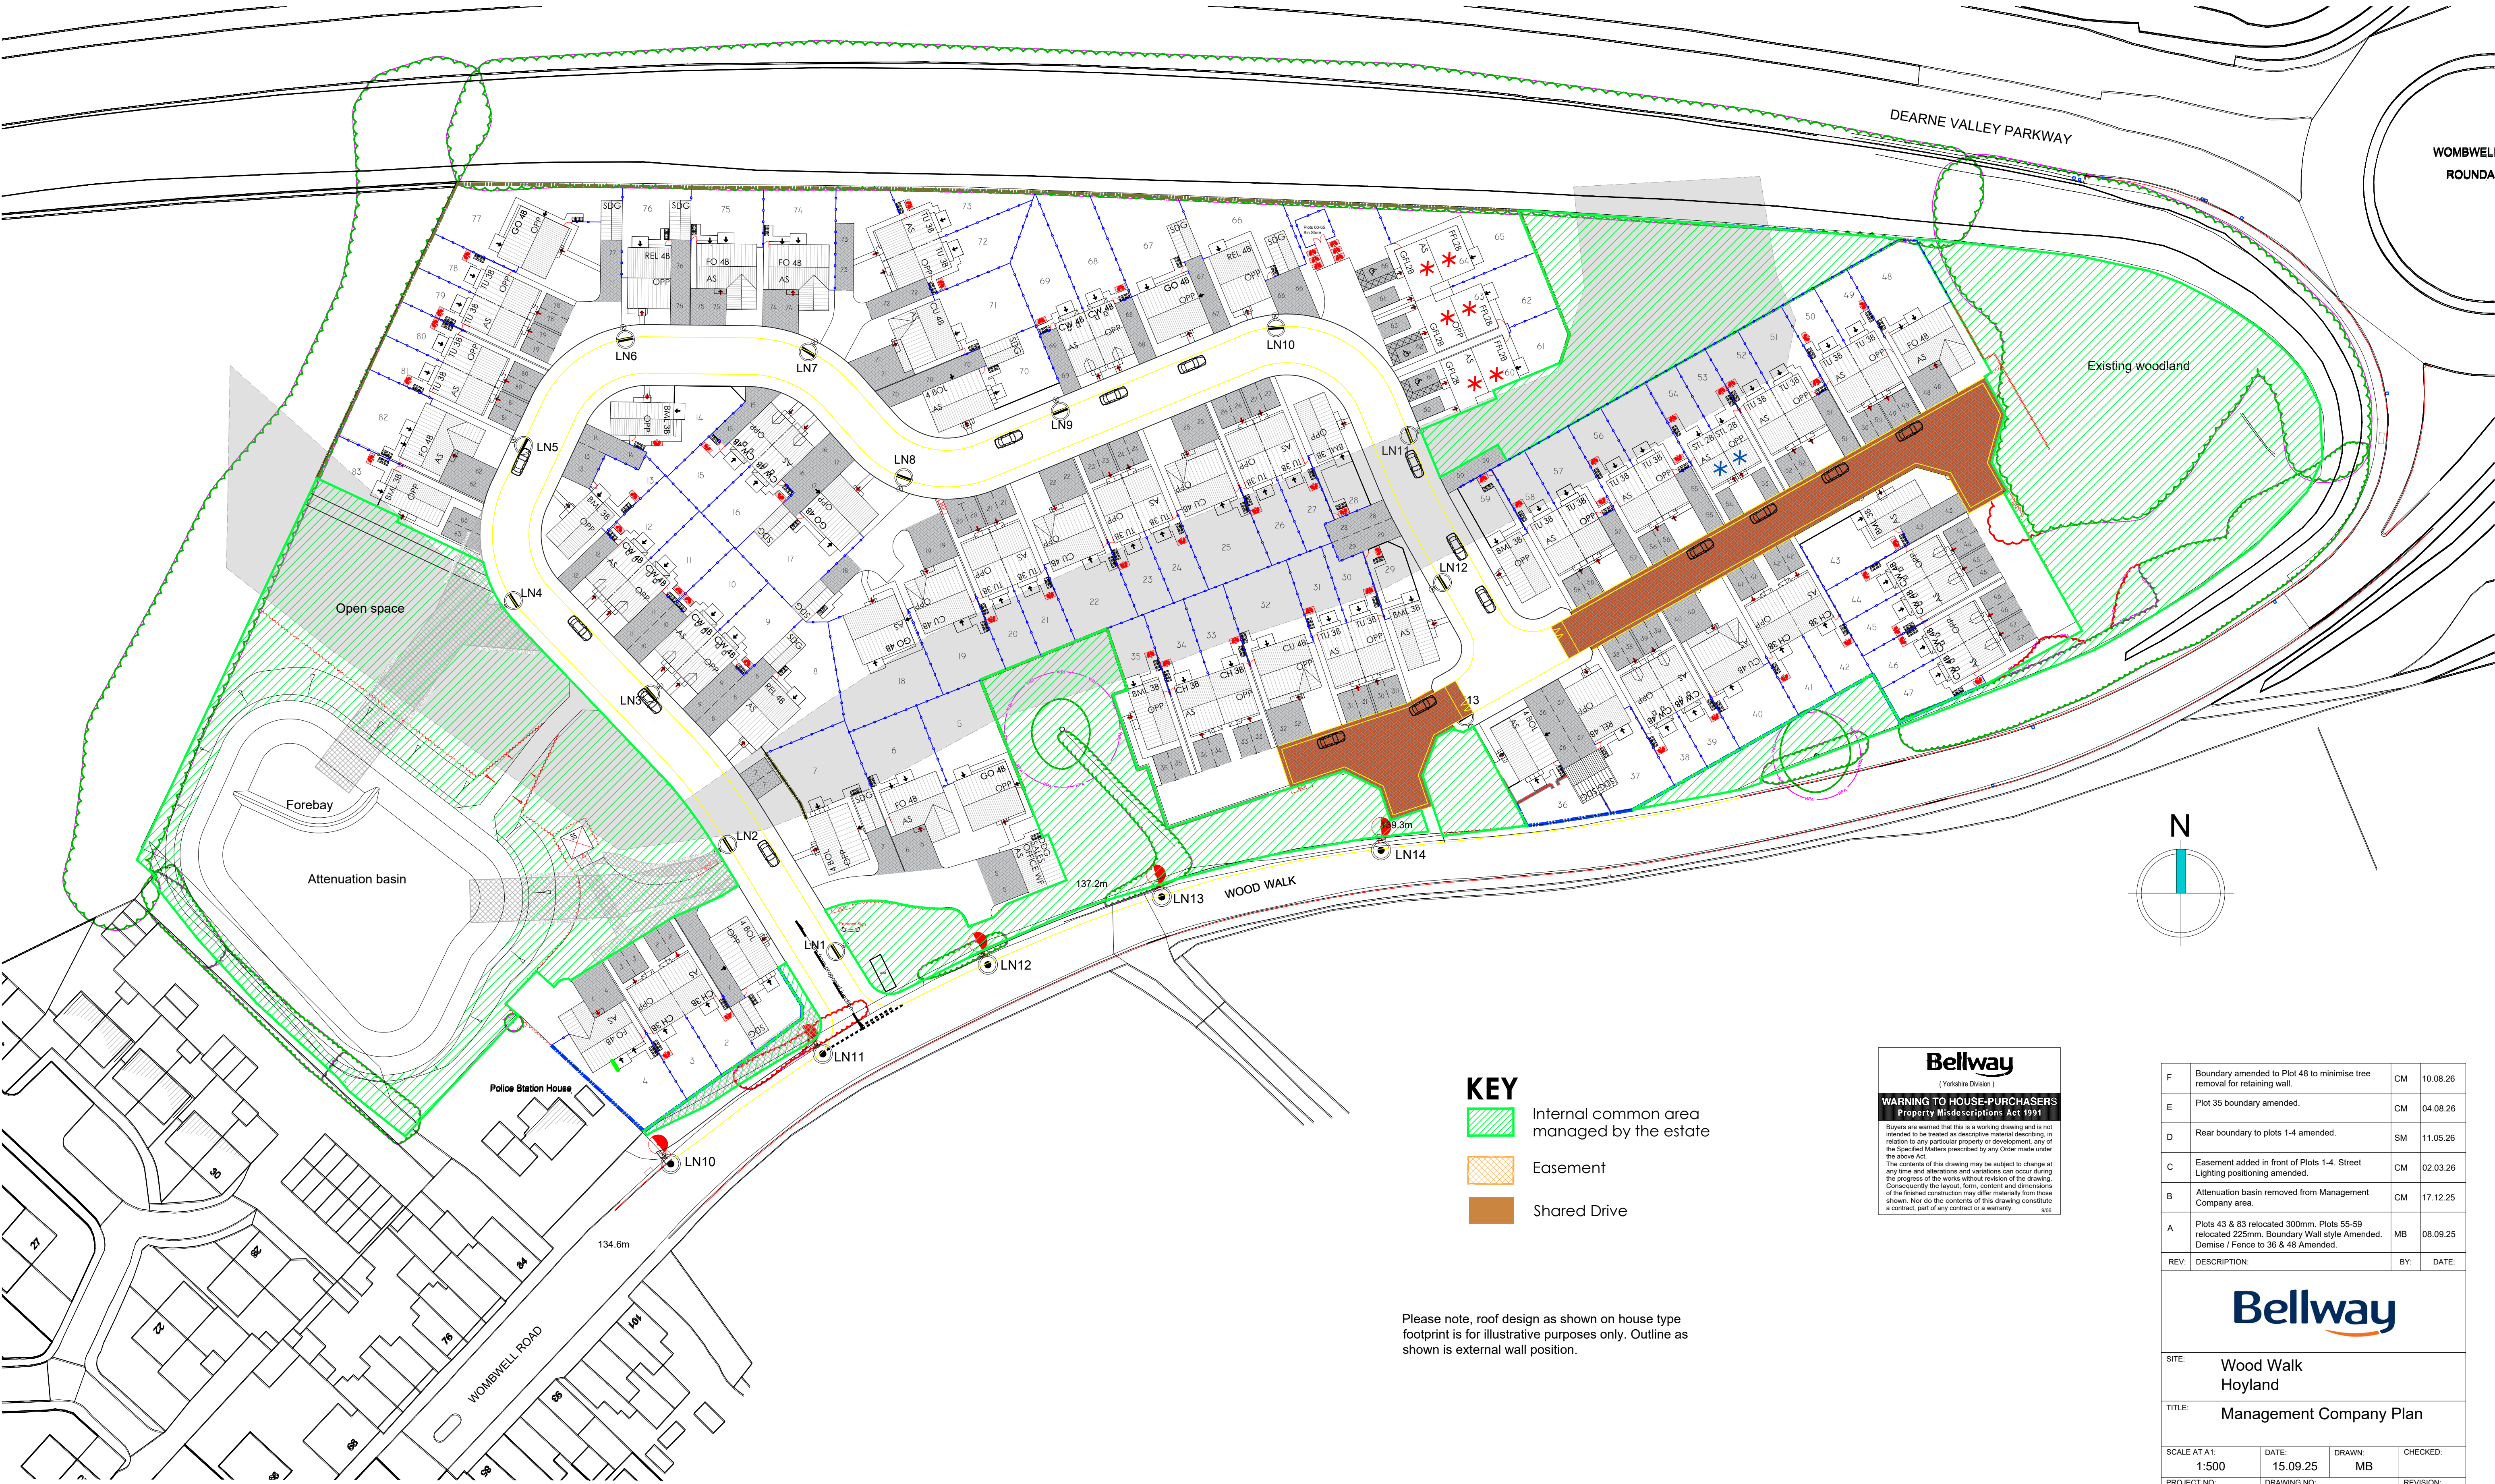


- KEY**
- Internal common area managed by the estate
 - Easement
 - Shared Drive

Please note, roof design as shown on house type footprint is for illustrative purposes only. Outline as shown is external wall position.

Bellway
(Yorkshire Division)

WARNING TO HOUSE-PURCHASERS
Property Misdescriptions Act 1991

Buyers are warned that this is a working drawing and is not intended to be treated as descriptive material describing, in relation to any particular property or development, any of the Specified Matters prescribed by any Order made under the above Act.
The contents of this drawing may be subject to change at any time and alterations and variations can occur during the progress of the works without revision of the drawing. Consequently the layout, form, content and dimensions of the finished construction may differ materially from those shown. Nor do the contents of this drawing constitute a contract, part of any contract or a warranty.

F	Boundary amended to Plot 48 to minimise tree removal for retaining wall.	CM	10.08.26								
E	Plot 35 boundary amended.	CM	04.08.26								
D	Rear boundary to plots 1-4 amended.	SM	11.05.26								
C	Easement added in front of Plots 1-4. Street Lighting positioning amended.	CM	02.03.26								
B	Attenuation basin removed from Management Company area.	CM	17.12.25								
A	Plots 43 & 53 relocated 300mm. Plots 55-59 relocated 225mm. Boundary Wall style Amended. Demise / Fence to 36 & 48 Amended.	MB	08.09.25								
REV:	DESCRIPTION:	BY:	DATE:								
Bellway SITE: Wood Walk Hoyland TITLE: Management Company Plan <table><tr><td>SCALE AT A1: 1:500</td><td>DATE: 15.09.25</td><td>DRAWN: MB</td><td>CHECKED:</td></tr><tr><td>PROJECT NO: 2512</td><td>DRAWING NO: 2512.MCL.01</td><td>REVISION:</td><td>E</td></tr></table>				SCALE AT A1: 1:500	DATE: 15.09.25	DRAWN: MB	CHECKED:	PROJECT NO: 2512	DRAWING NO: 2512.MCL.01	REVISION:	E
SCALE AT A1: 1:500	DATE: 15.09.25	DRAWN: MB	CHECKED:								
PROJECT NO: 2512	DRAWING NO: 2512.MCL.01	REVISION:	E								

