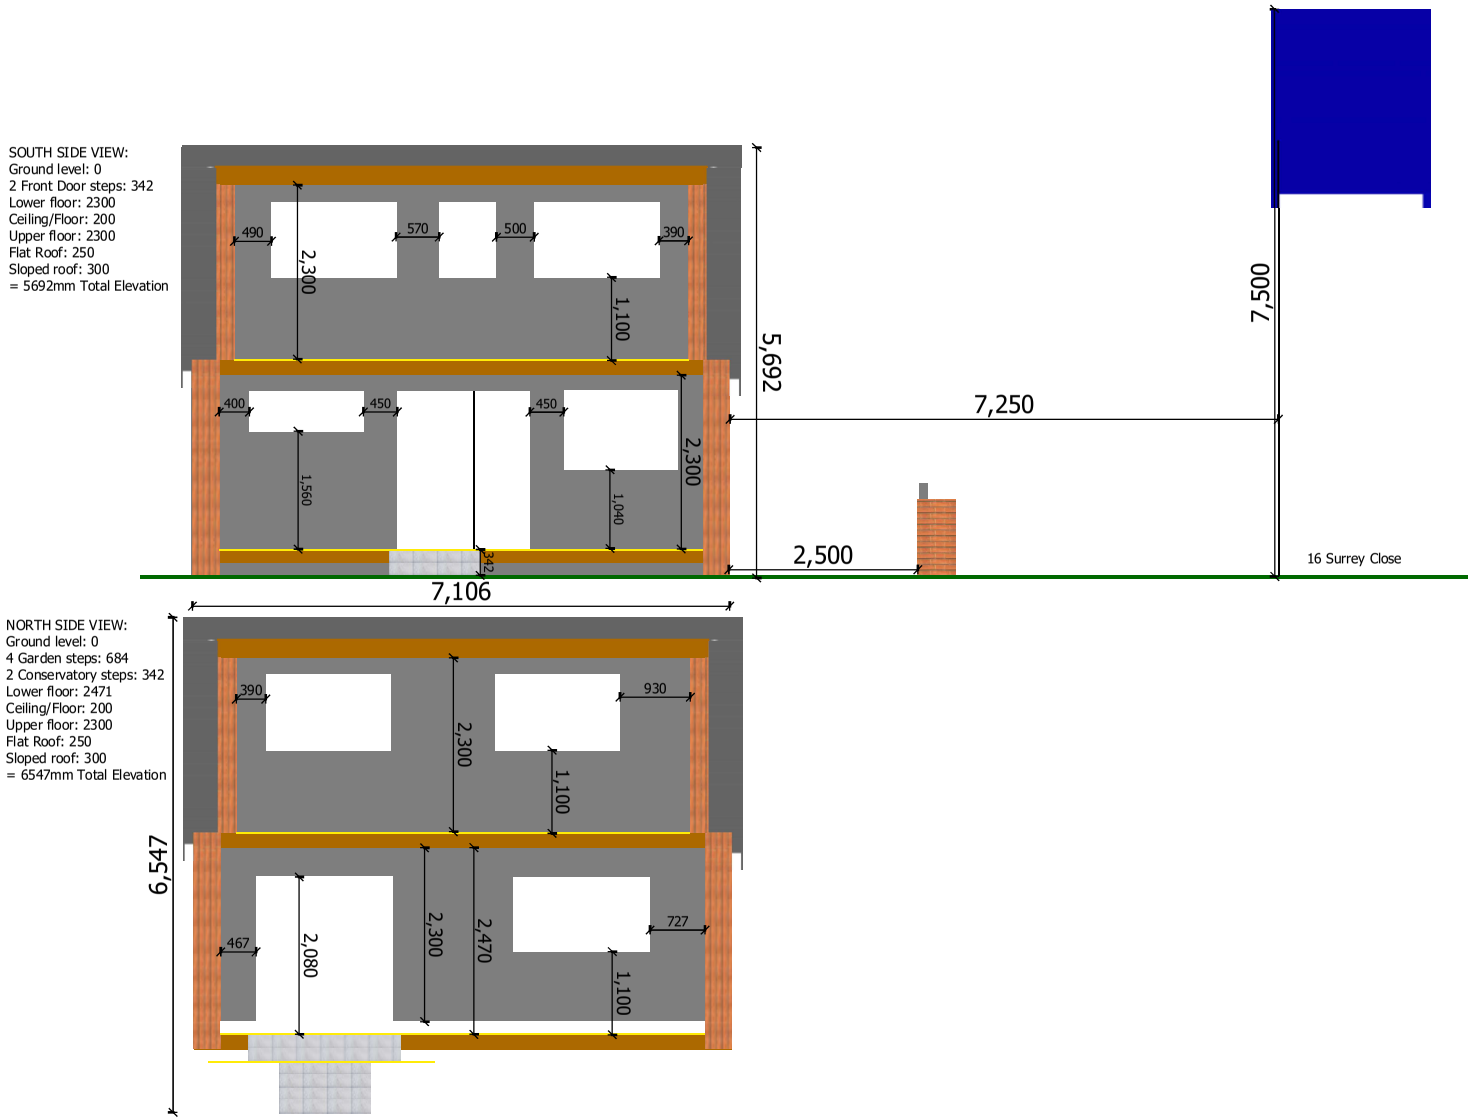
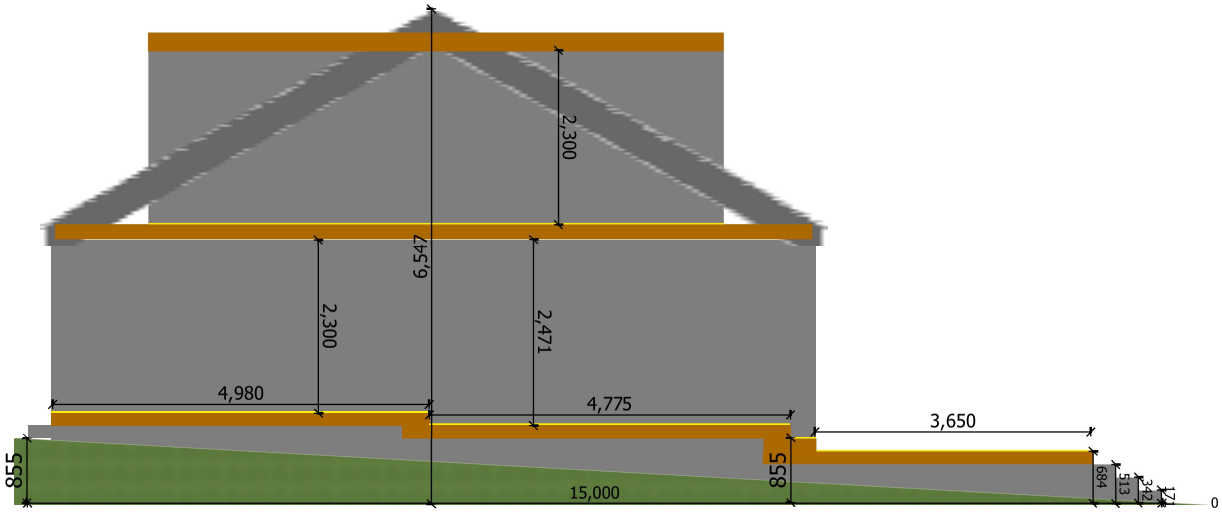
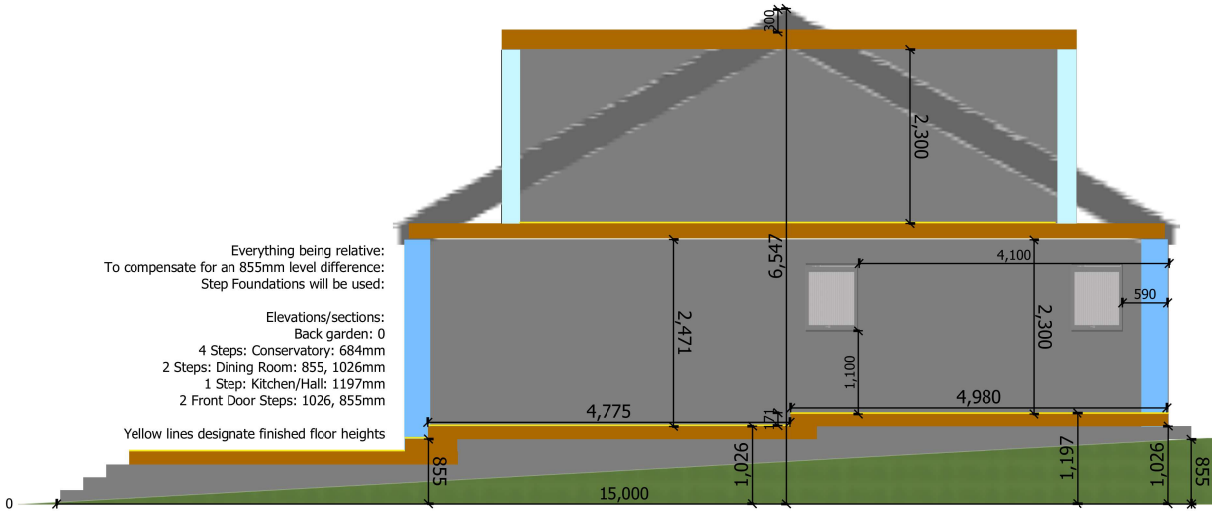
Ref: SCB0123 - Land adj Surrey Close, Worsbrough Common, Barnsley, S70 4NB



Scale 1/100 - 4) South & North Side Elevations with Sections (proposed) - v2 - 7th March 2023 - Aidan Woodrow

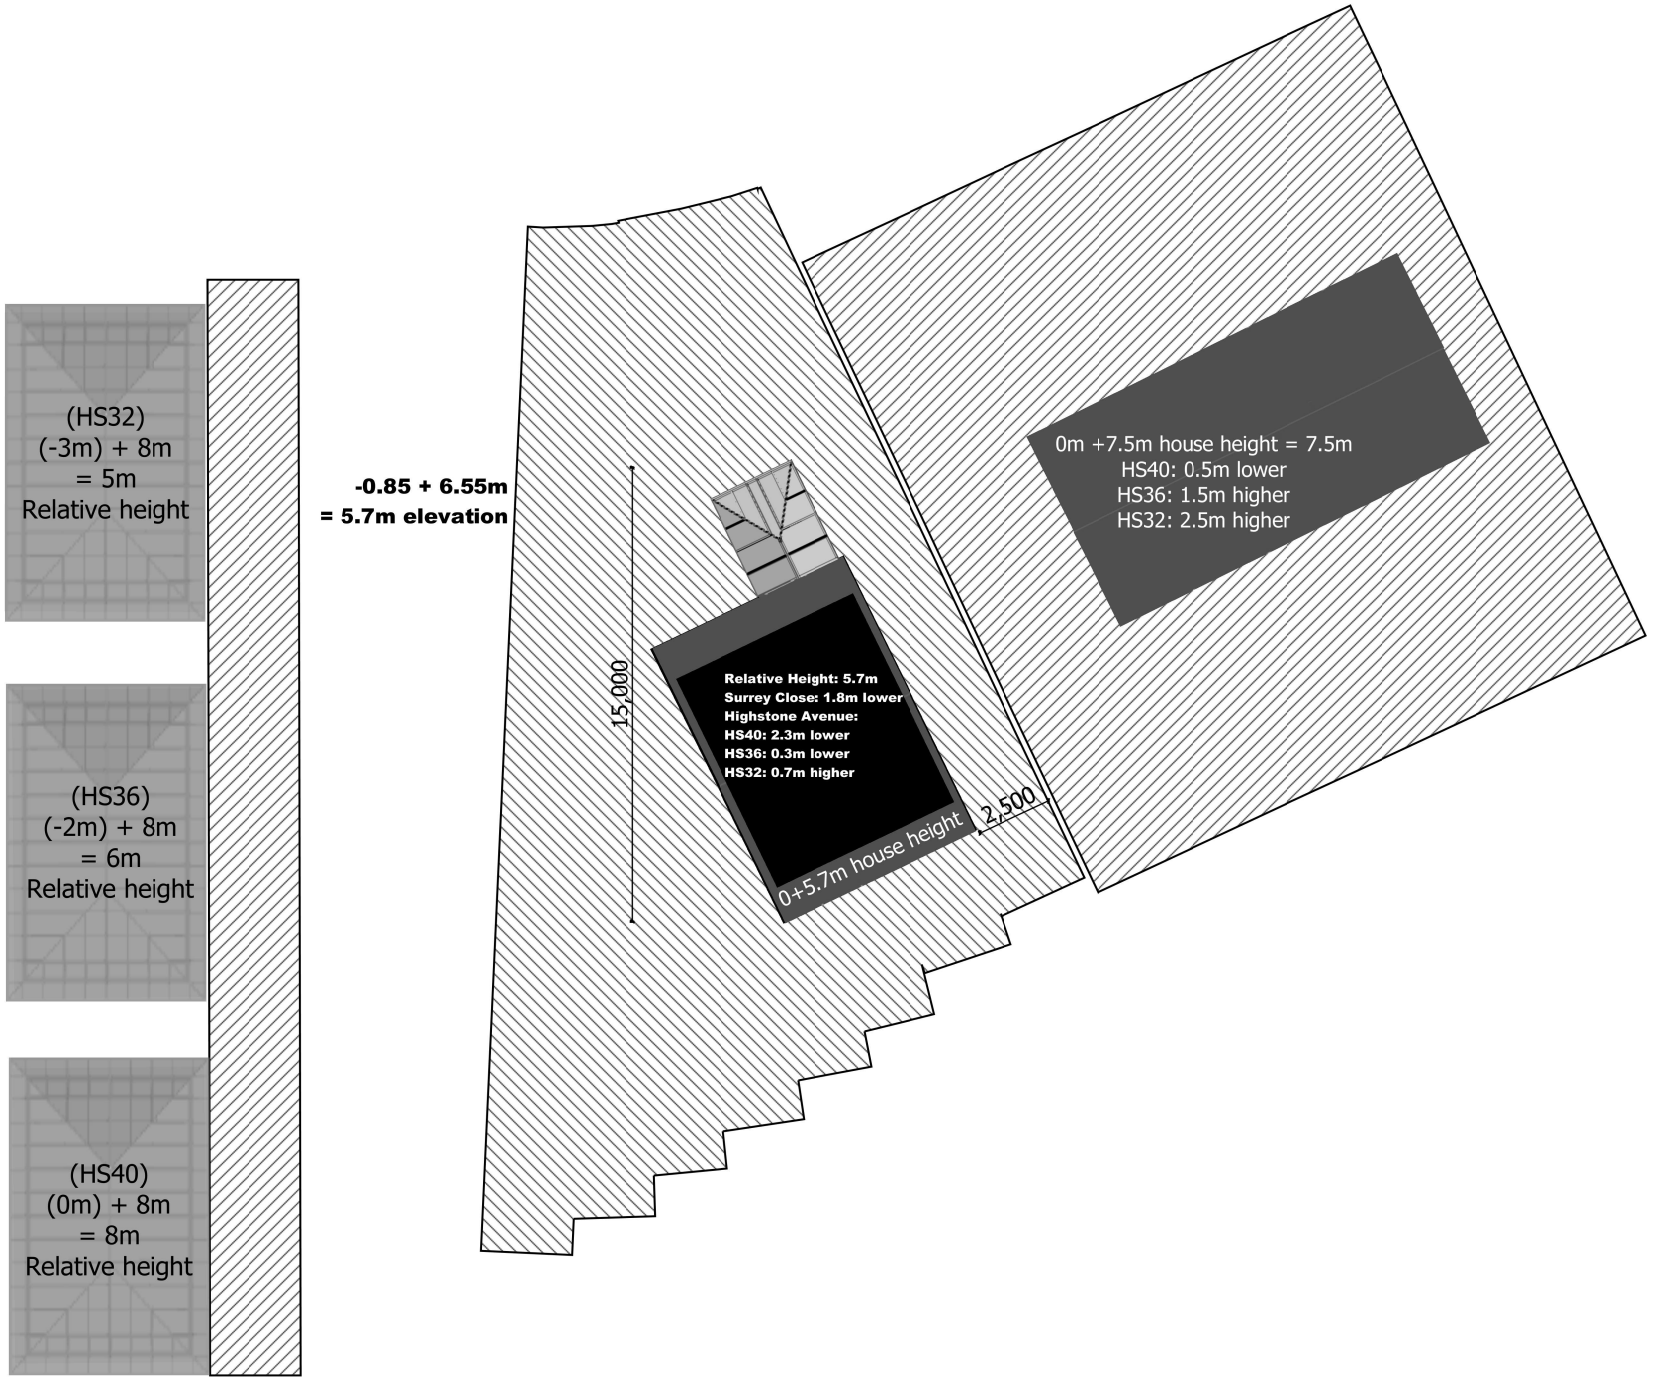

2,300
6,547
2,300
2,471
4,980
4,775
3,650
858
858
15,000
684
533
242
127
0

Ref: SCB0123 - Land adj Surrey Close, Worsbrough Common, Barnsley, S70 4NB



Scale 1/100 - 4) West Side Elevation with Sections (proposed) - v2 - 7th March 2023 - Aidan Woodrow

Ref: SCB0123 - Land adj Surrey Close, Worsbrough Common, Barnsley, S70 4NB



Scale 1/250 - 4) Elevations: Topography - v2 - 7th March 2023 - Aidan Woodrow