


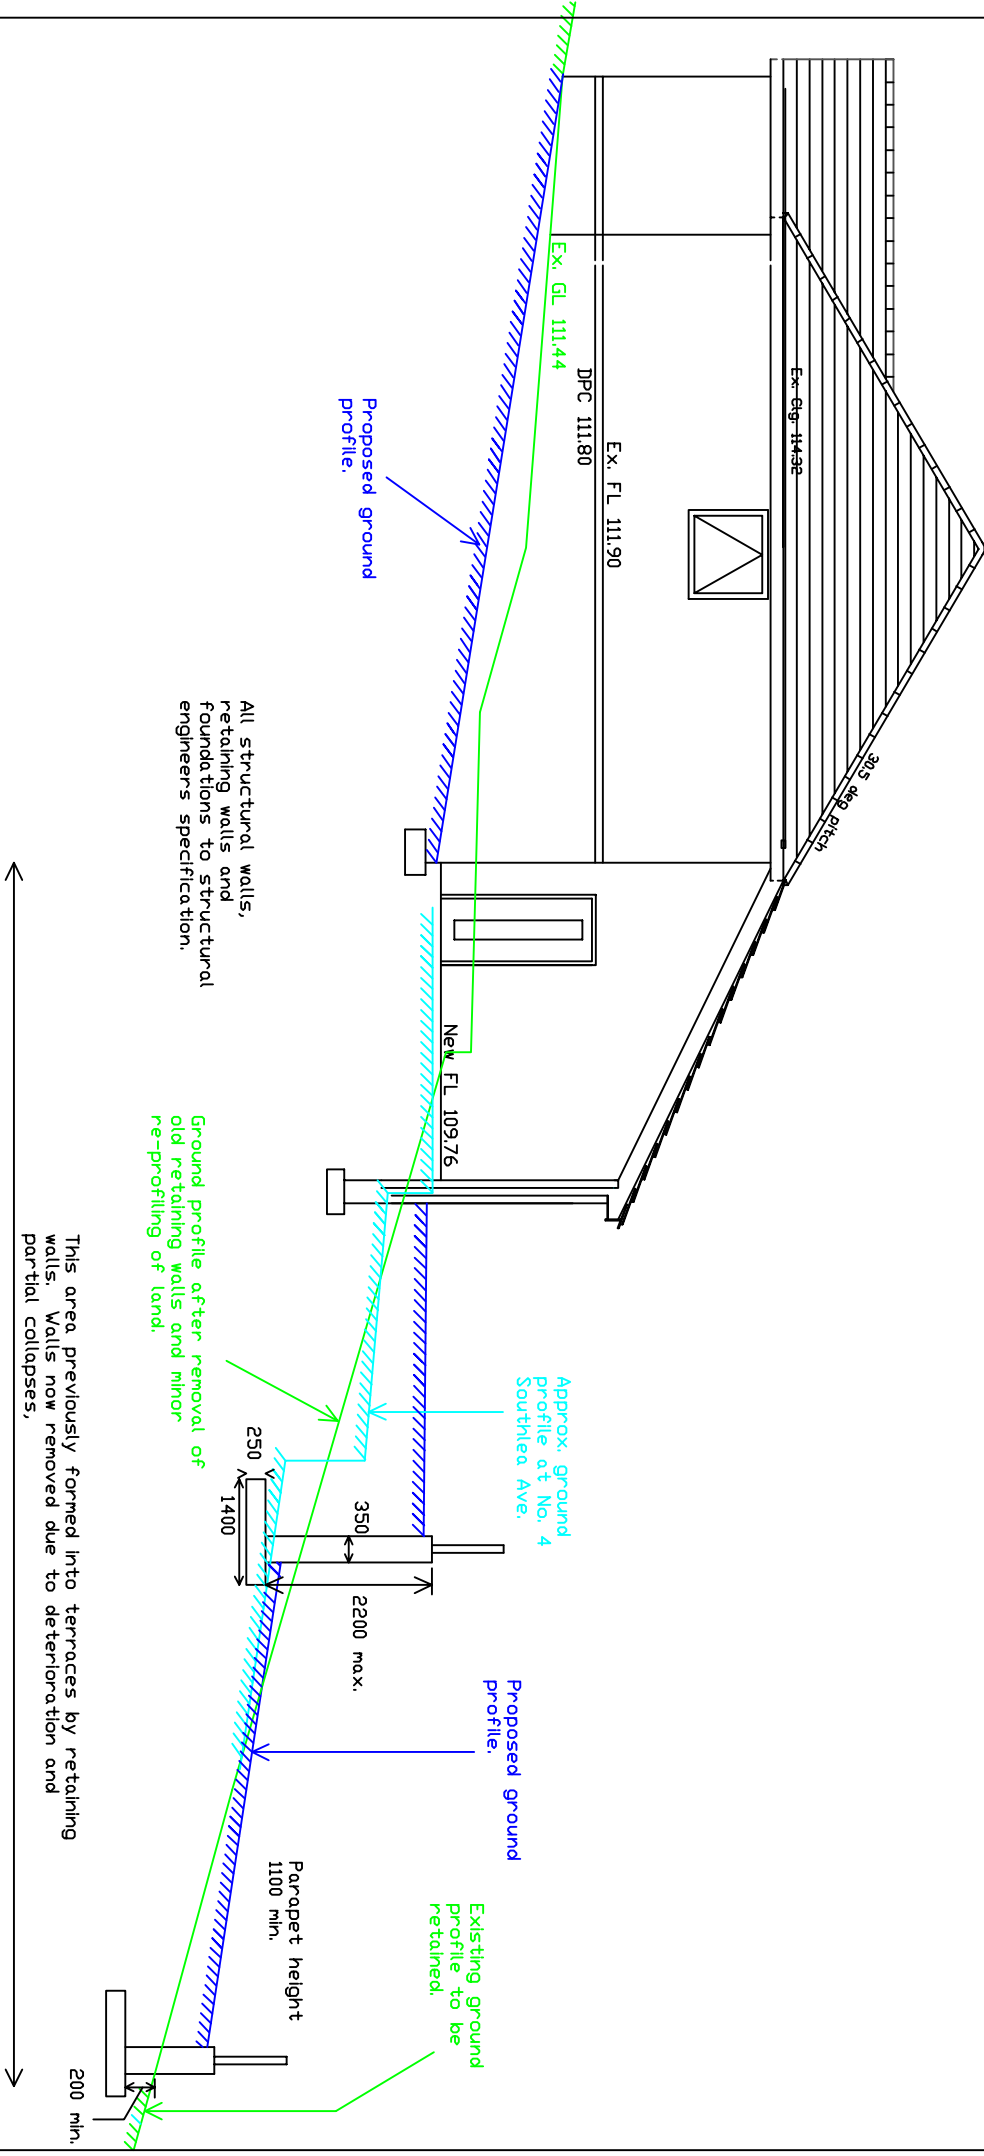

6 Southlea Ave., Hoyland

Scale 1/100