




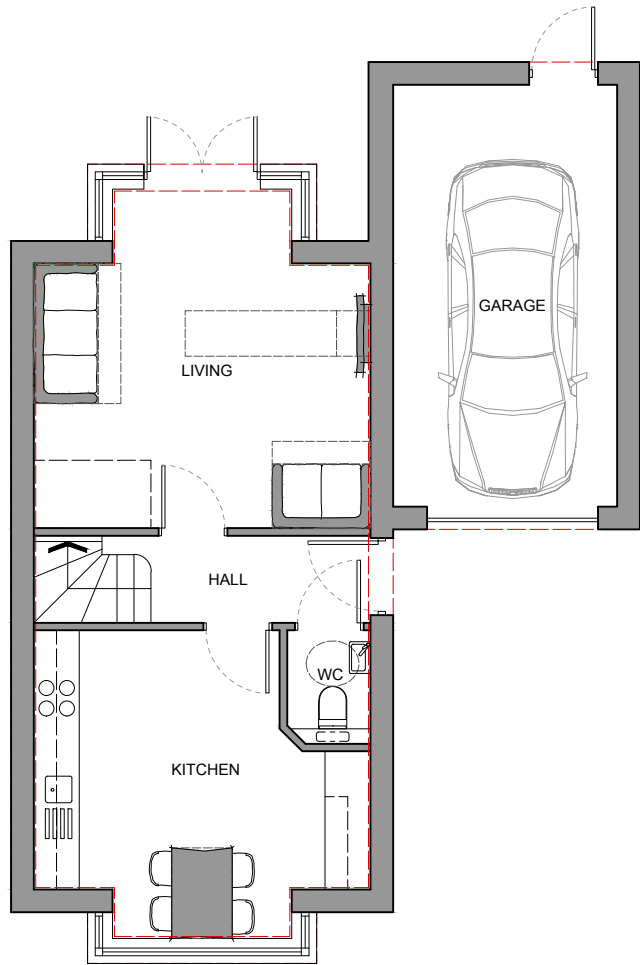

GROUND FLOOR

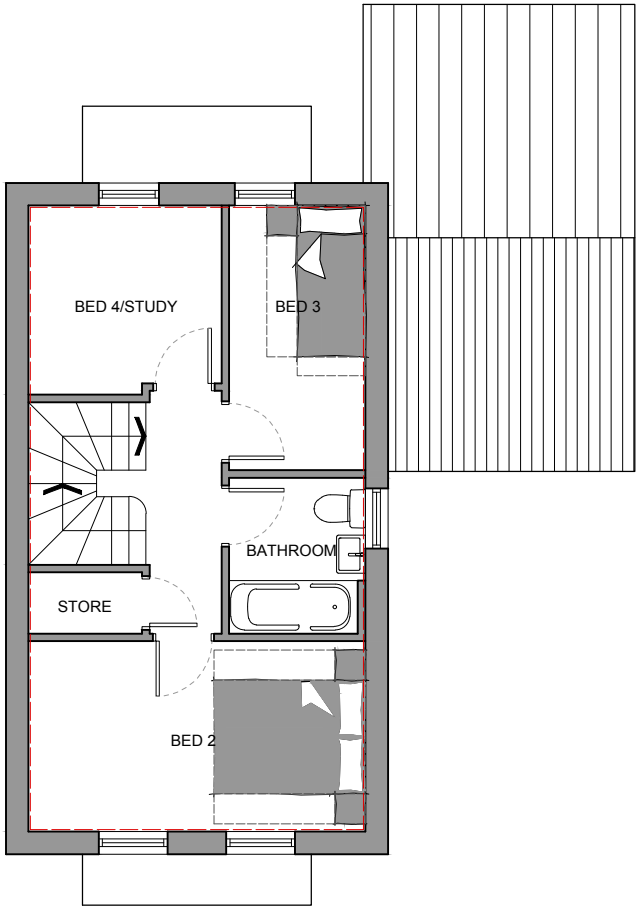

FIRST FLOOR

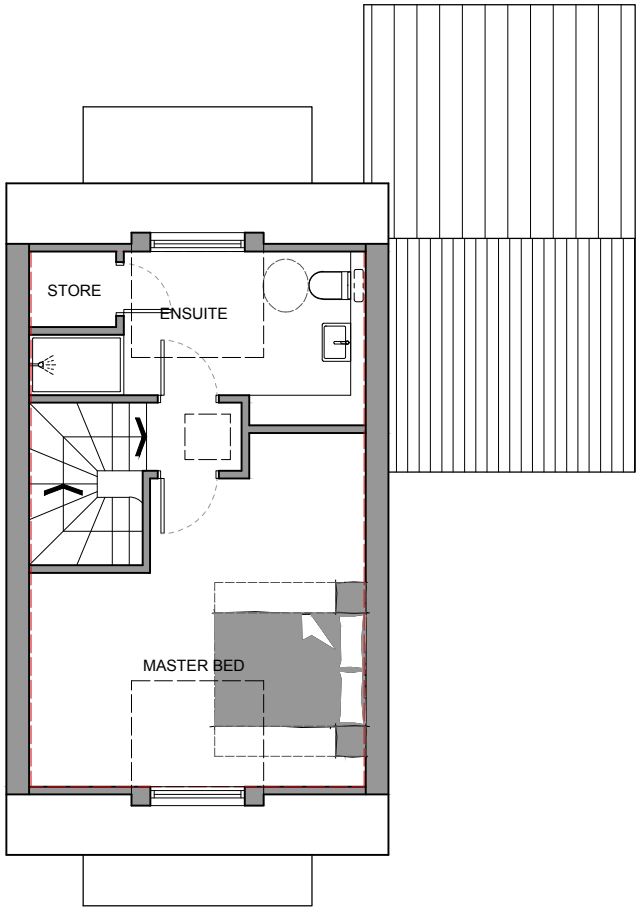

ROOFSpace PLAN

AREA Schedule [4b6p] B		
Location	m ²	Sq.ft
ROOFSpace	31.2	335
FIRST FLOOR	36.2	390
GROUND FLOOR	40.0	431
TOTAL	107.4	821
FOOTPRINT	70.9	

L	HOUSETYPE REVISED. ELEVATIONS REMOVED	19.06.2013
K	GENERAL REVISIONS	09.11.2011
J	REVISED ELEVATIONS ADDED	26.07.2011
H	PLANS ENLARGED TO SYDG STANDARDS	22.07.2011
G	PLANS REVISED TO REQUIRED GIFA	02.11.2010
F	REVISED ELEVATIONS ADDED	28.09.2010
E	HOUSETYPE REDESIGNED TO 3b/5p. ELEVATIONS REMOVED PENDING REDESIGN	22.09.2010
D	WINDOW ADDED TO LIVING ROOM PLOT 8	02.08.2010
C	MATERIALS NOTES ADDED	21.07.2010
B	REVISED INLINE WITH CLIENT COMMENTS	07.07.2010
A	HOUSETYPE REVISED TO ALLEY TYPE	06.04.2010



Talbot Chambers 2-6 North Church Street Sheffield S1 2DH
tel: +44(0)114 2490944 fax: +44(0)114 2490966 www.axis-architecture.com

MAYFIELD COURT
Barnsley Road
BARNSELEY
Quest

Housetype B
Plans

A1 Scale	A3 Scale	Date	Drawn By	RIBA
1:50	1:100	01 03 2010	BLC	Qualified Practitioner

Drawing Number
26052/11
PLANNING

Revision
L