


Total Internal Area (All Floors)

Ground Floor GIA	45.0 m²	485 ft²
First Floor GIA	50.3 m²	541 ft²
Grand total: 2	95.3 m²	1026 ft²

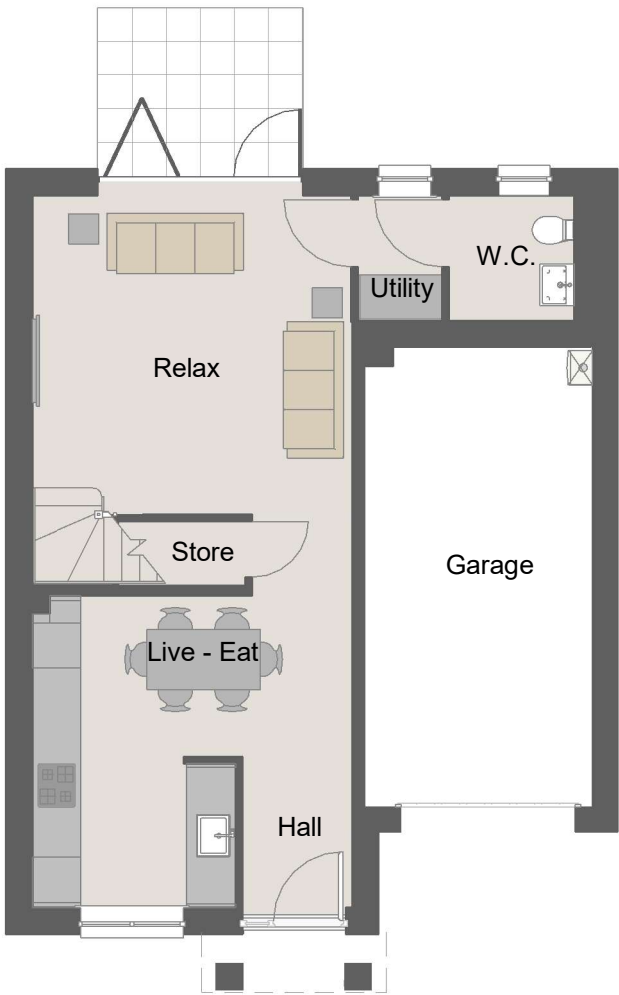

Ground Floor.
1 : 100



First Floor.
1 : 100

A	15/05/2019	MB	O9 Specification Applied
REV	DATE	BY	AMENDMENTS

AVANT
homes

O9 SPECIFICATION

Construction

Area: 95.3 m² / 1026 sq.ft.

DATE: 15/05/2019	SCALE @ A3: 1 : 100	DRAWN BY: MB
---------------------	------------------------	-----------------

DWG TITLE:
Planning Sheet - Floor Plans

HOUSE TYPE:
Melton - Det - Village

COINS REFERENCE:
MTN O9

DRWG No: O9/MTN/001	REV: A
------------------------	-----------




Front Elevation.
1 : 100



Right Side Elevation.
1 : 100



Rear Elevation.
1 : 100

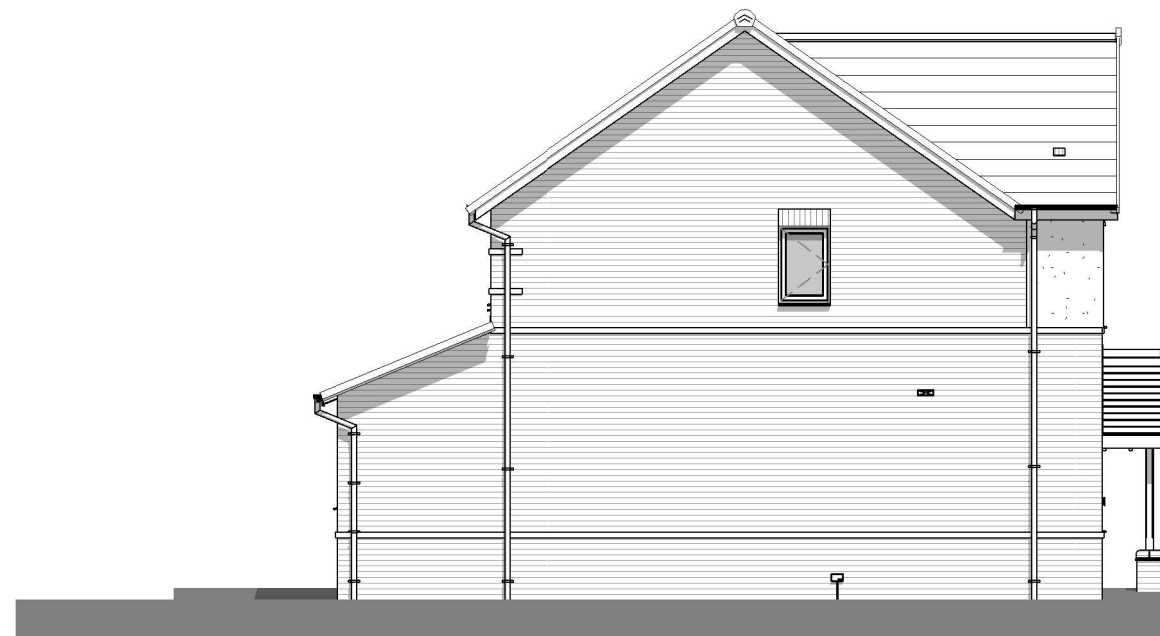

Left Side Elevation.
1 : 100

A	15/05/2019	MB	O9 Specification Applied
REV	DATE	BY	AMENDMENTS
AVANT homes			
O9 SPECIFICATION			
Construction			
Area: 95.3 m ² / 1026 sq.ft.			
DATE: 15/05/2019		SCALE @ A3: 1 : 100	DRAWN BY: MB
DWG TITLE: Planning Sheet - Elevations			
HOUSE TYPE: Melton - Det - Village			
COINS REFERENCE: MTN O9			
DRWG No: O9/MTN/002			REV: A