



2+





2



0,45m



1 = 1,5m 2 = 0,2m 3 = 0,4m

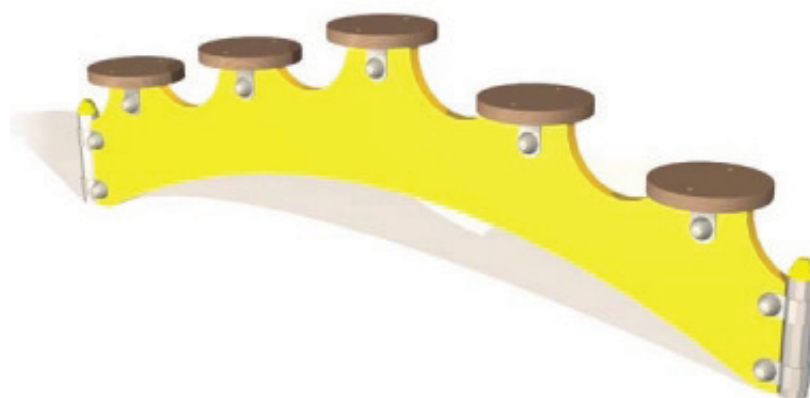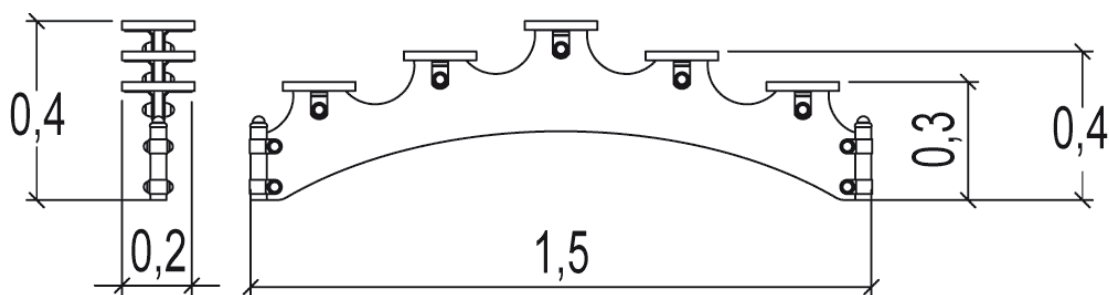

Play value

balancing



Accessibility



Motor disability




Sensorial Disabilities



Learning Disabilities




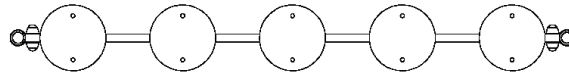

Installation of equipment

Impact area = minimum safety surfacing required according to EN 1176-1

 Impact area
 Free space

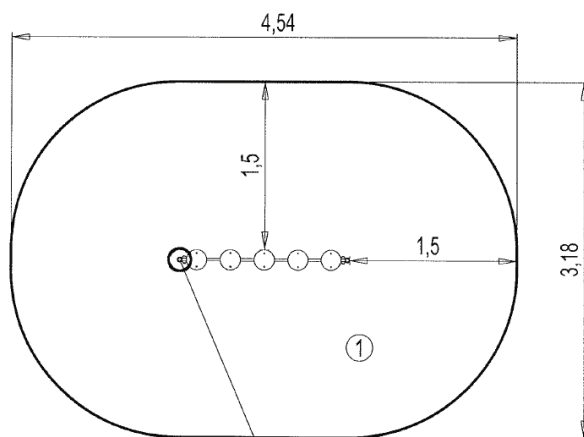

①
 Point de Référence
 Setting Out Point
 Punto de referencia
 Bezugspunkt

 		
1	0,45m	13m ²



1



00h45



0.06m³




13m²



12kg



3kg

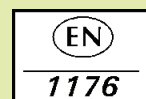

Proludic

2007-01-01