


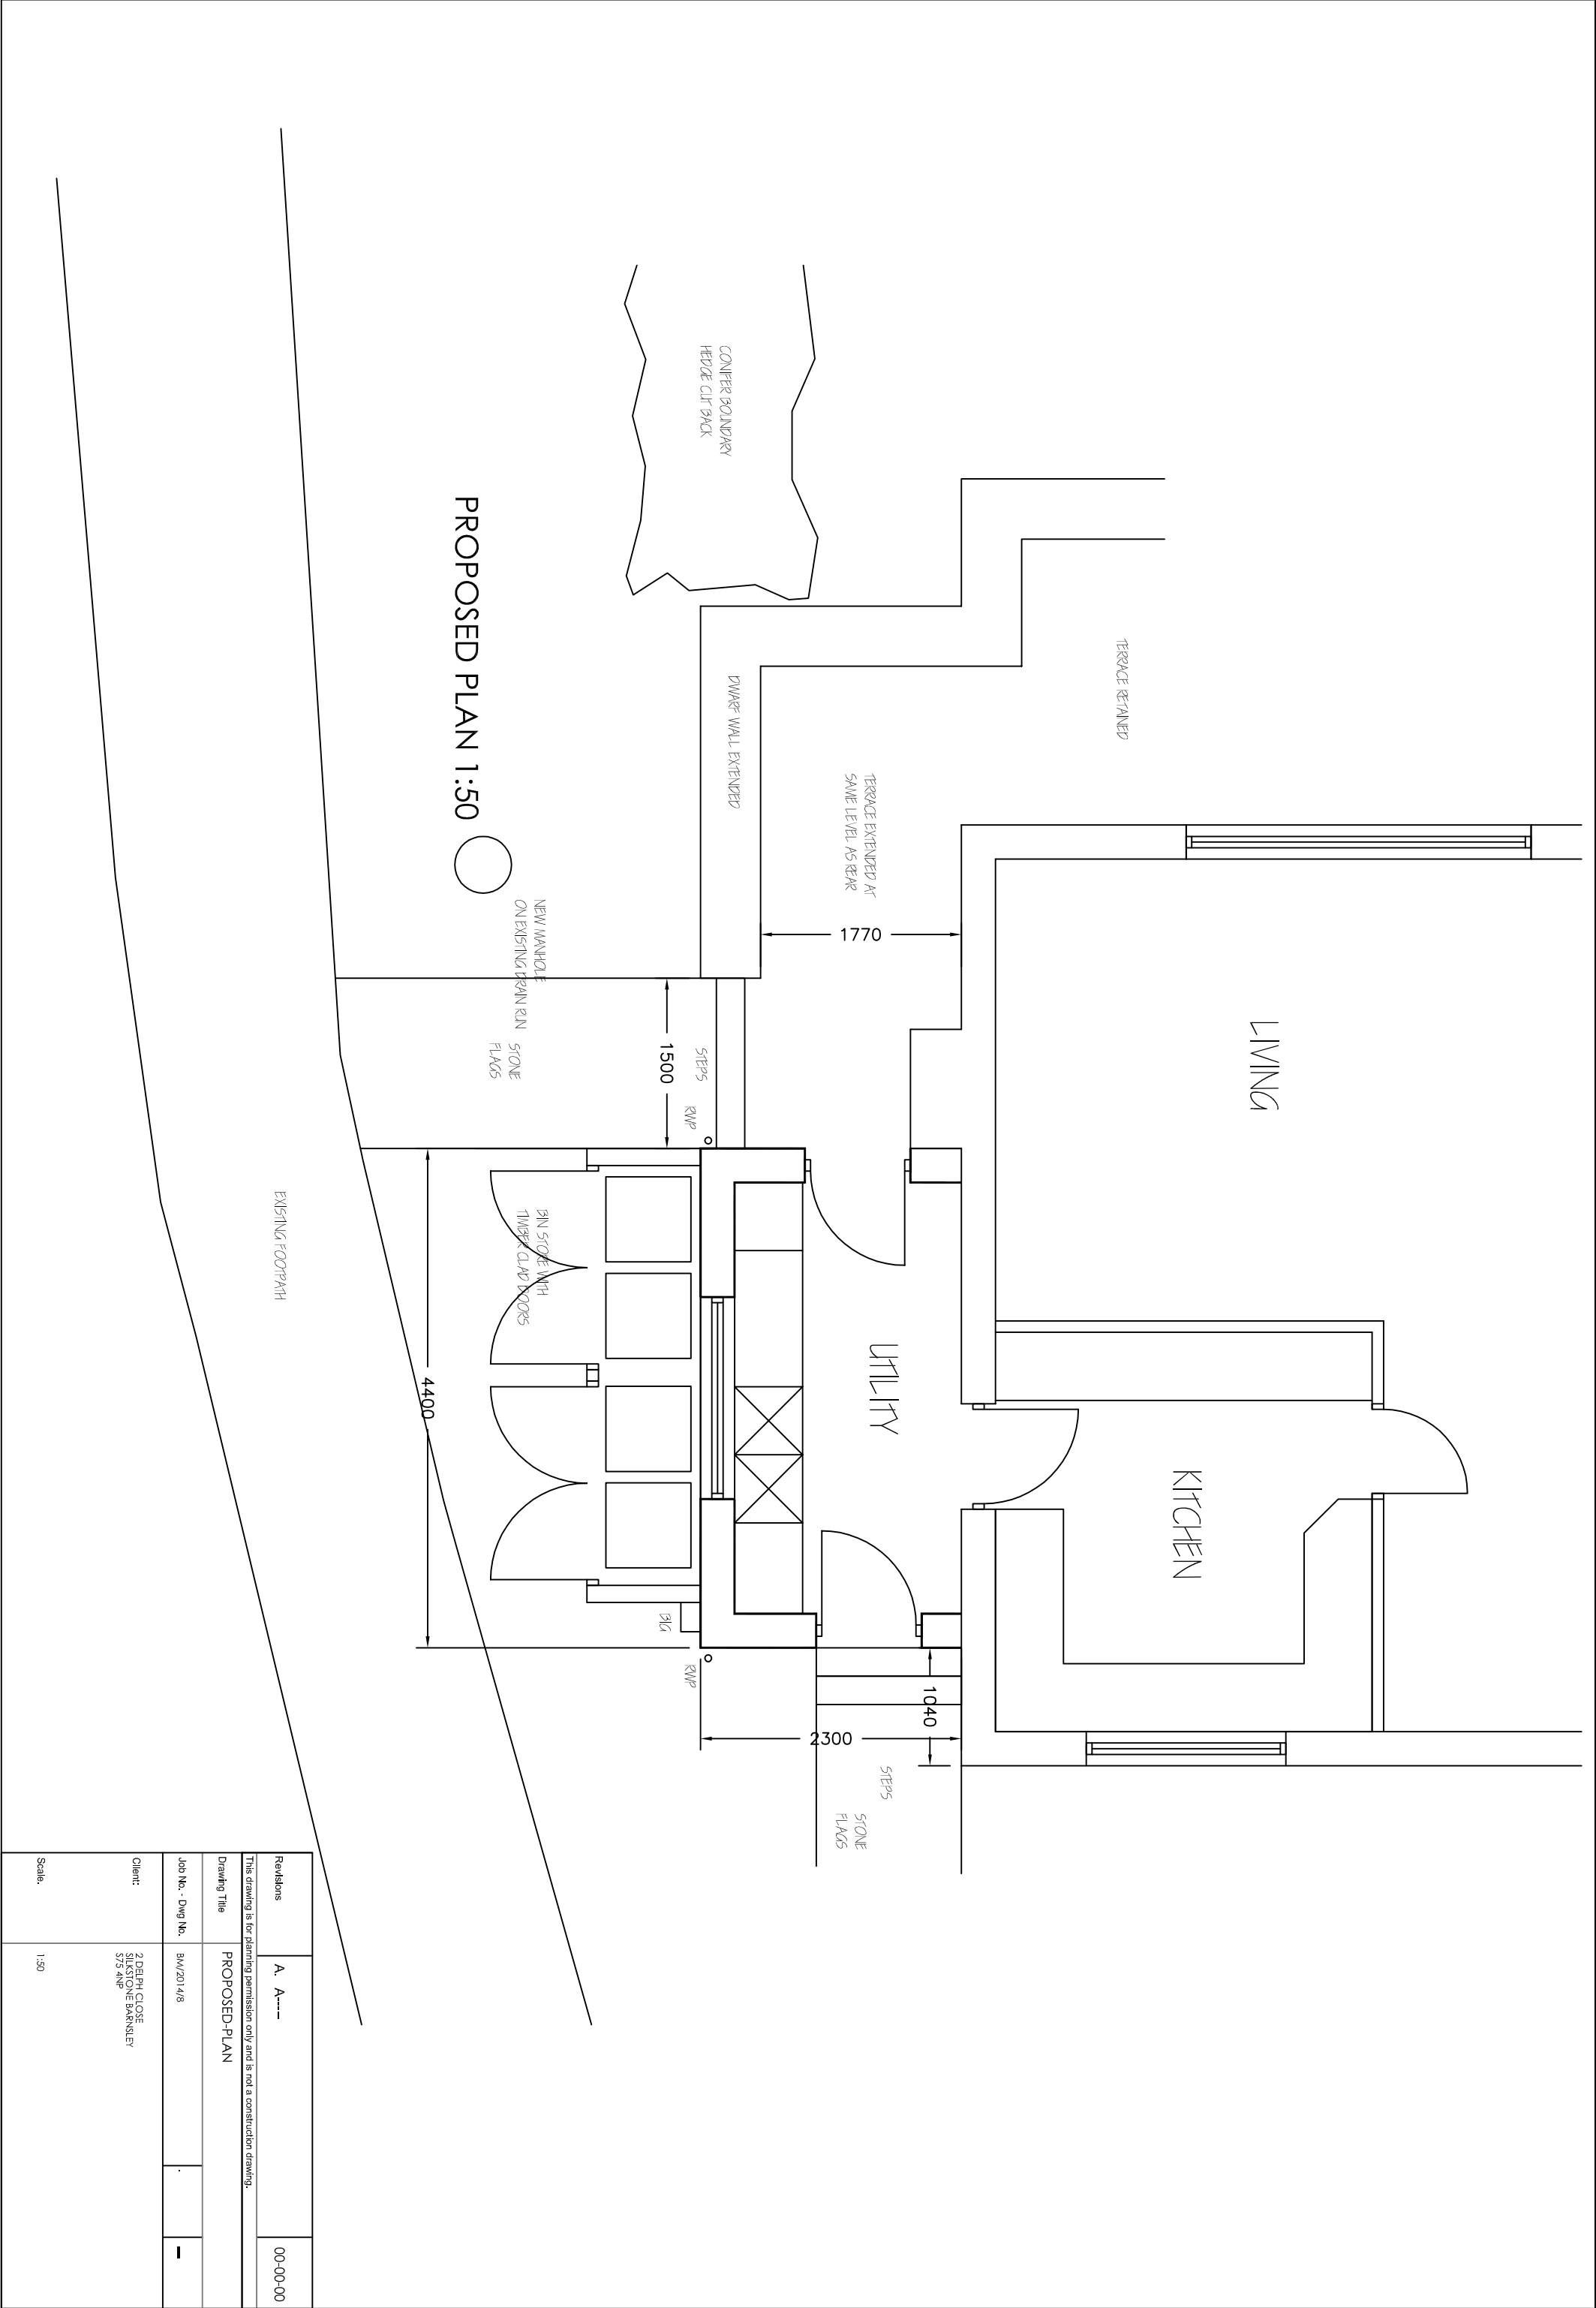

Revisions	A. A----	00-00-00
This drawing is for planning permission only and is not a construction drawing.		
Drawing Title	PROPOSED-PLAN	
Job No. - Dwg No.	BW/2014/8	-
Client:	2 DELPH CLOSE SILKSTONE BARNSLEY S75 4NP	
Scale.	1:50	