



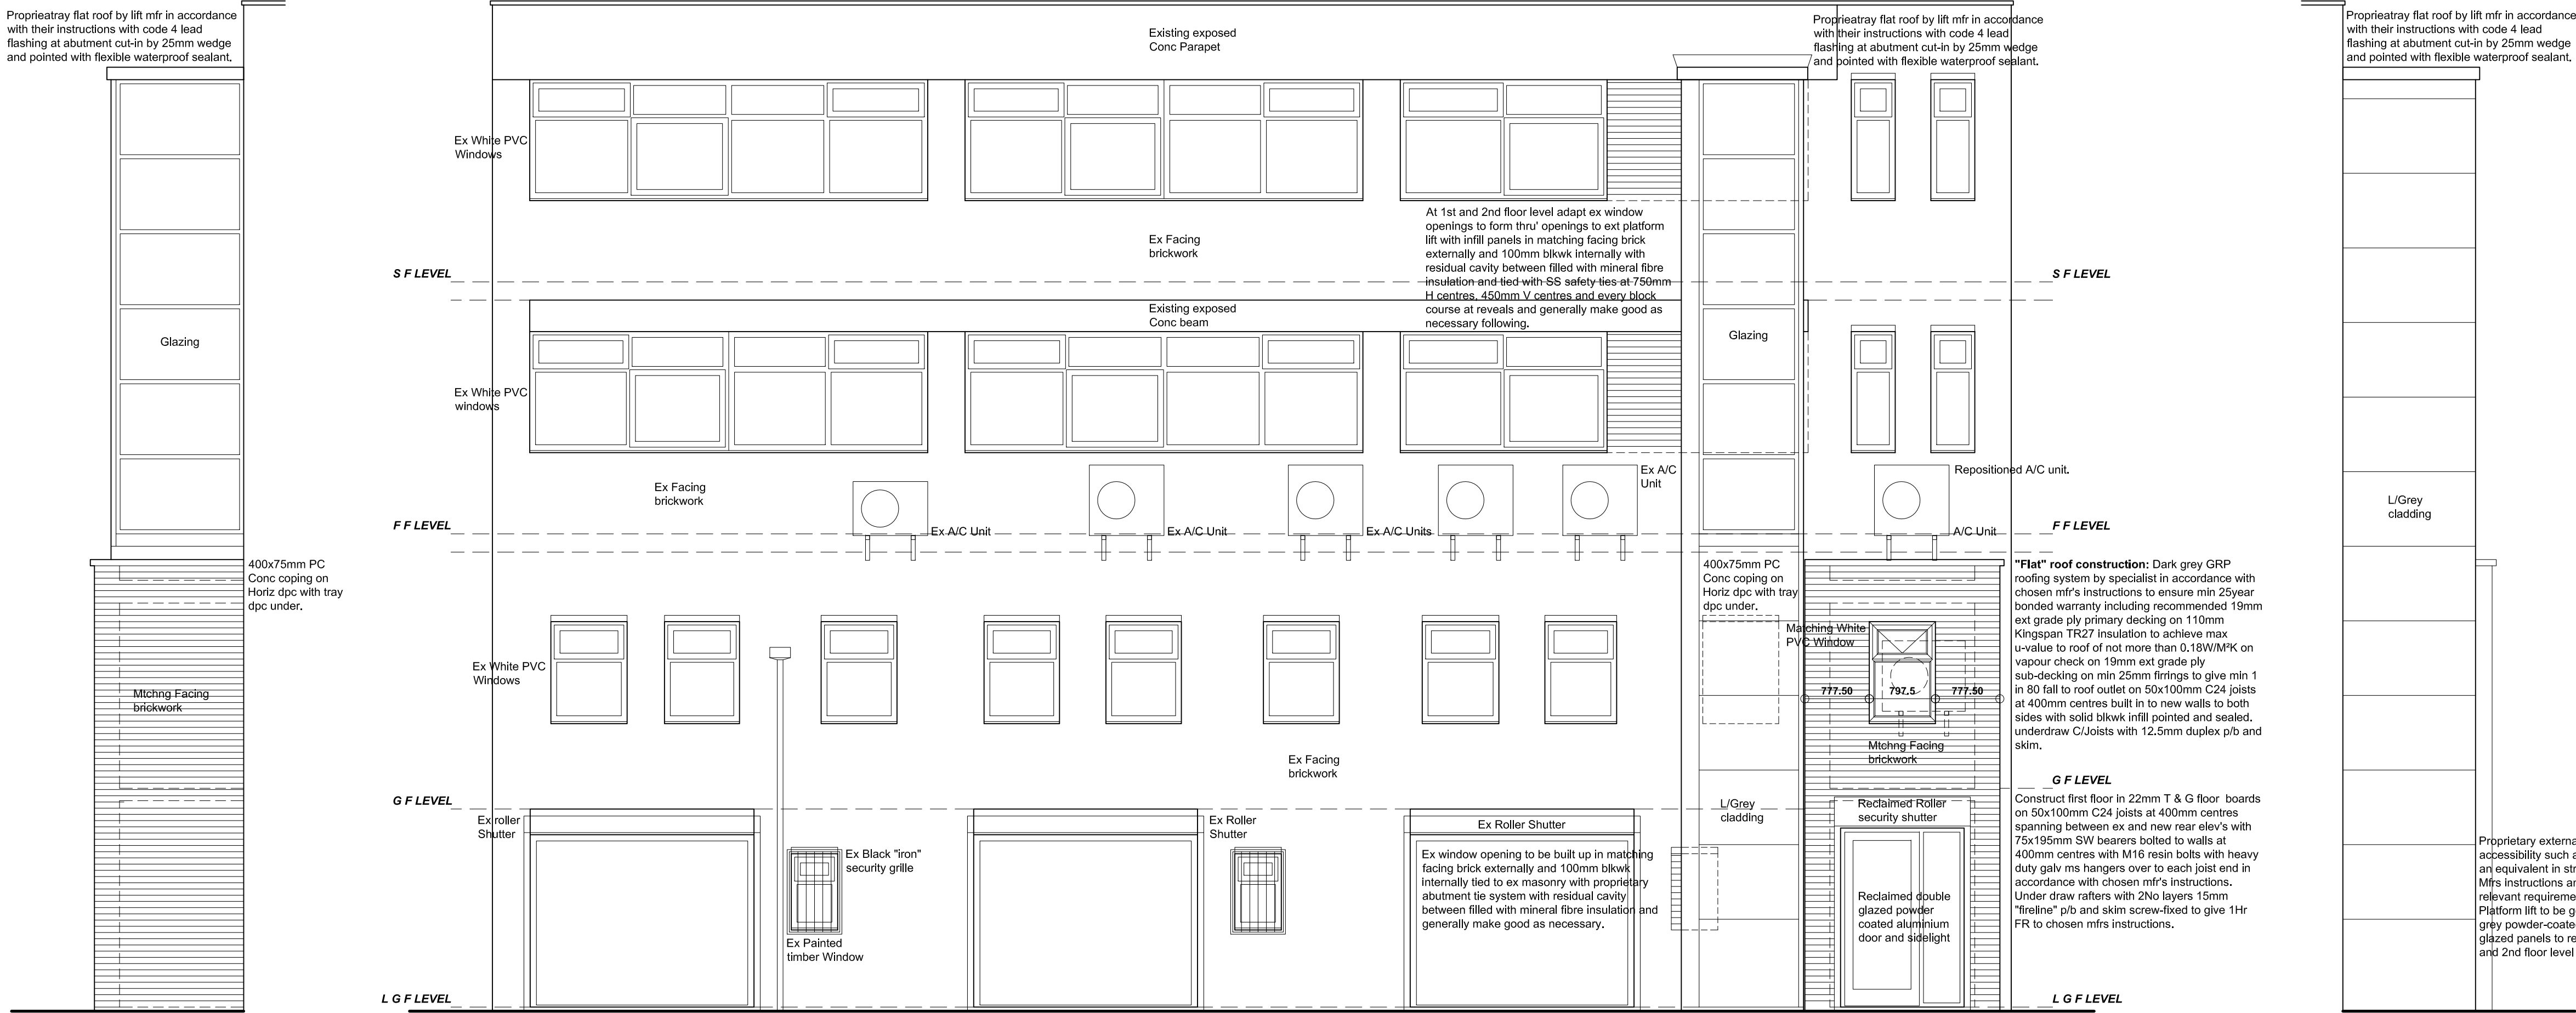

SIDE (W) ELEV

REAR (NORTH) ELEVATION

SIDE (E) ELEV

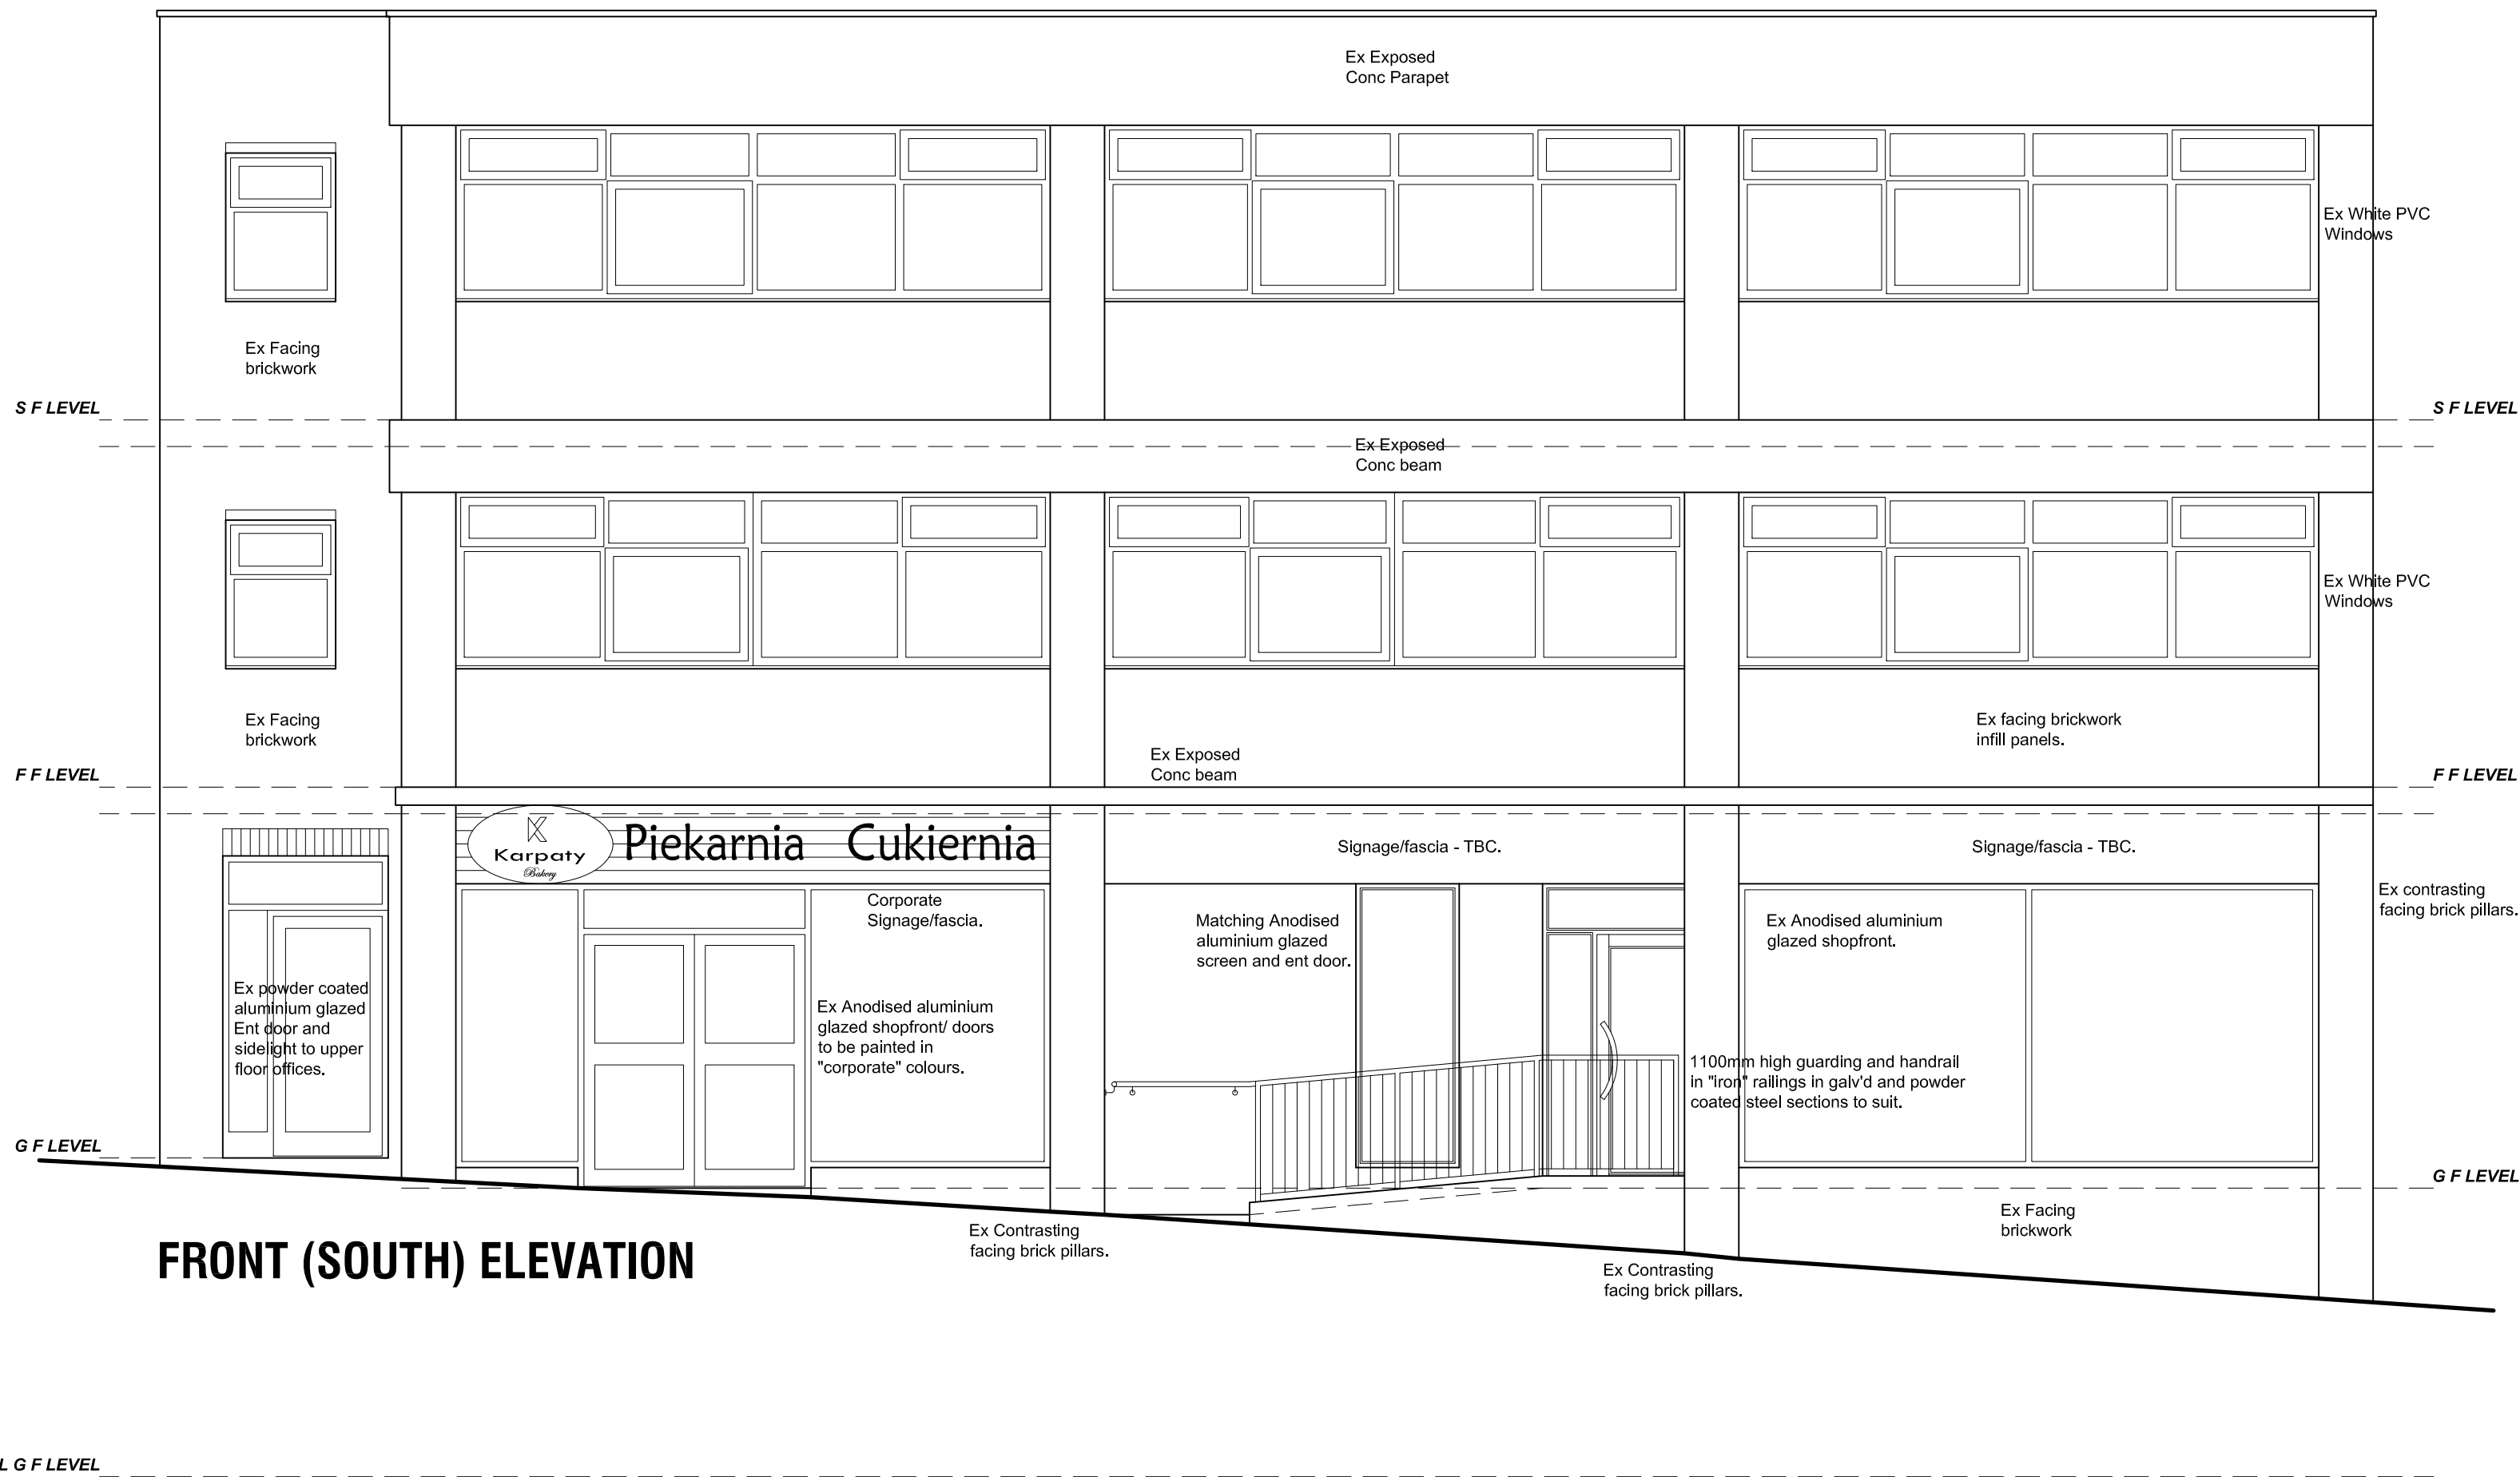

FRONT (SOUTH) ELEVATION

Building Design Services

JE Architectural Ltd

23 Windmill Road, Wombwell,
Barnsley, S73 8PW.
Tel: 01226 754507
Email: jeah@btconnect.com

This drawing and the copyright is the Architectural Company's property and maybe used
or reproduced only by agreement. All Dimensions in Millimetres Unless specified
otherwise and subject to verification on site.

Scale: 1:50 @ A1

Date: JAN 2019

Ref: 201815

Drwg No: 04

0 cm

2 cm

4 cm

6 cm

Revision

Date

Description

1

HENRY WINDSOR HOUSE,
13 - 17 PITT STREET, BARNSELY,
S70 1AL.

2

DETAILED PROPOSALS 3

3

ELEVATIONS

4

Mr Farnsworth.