


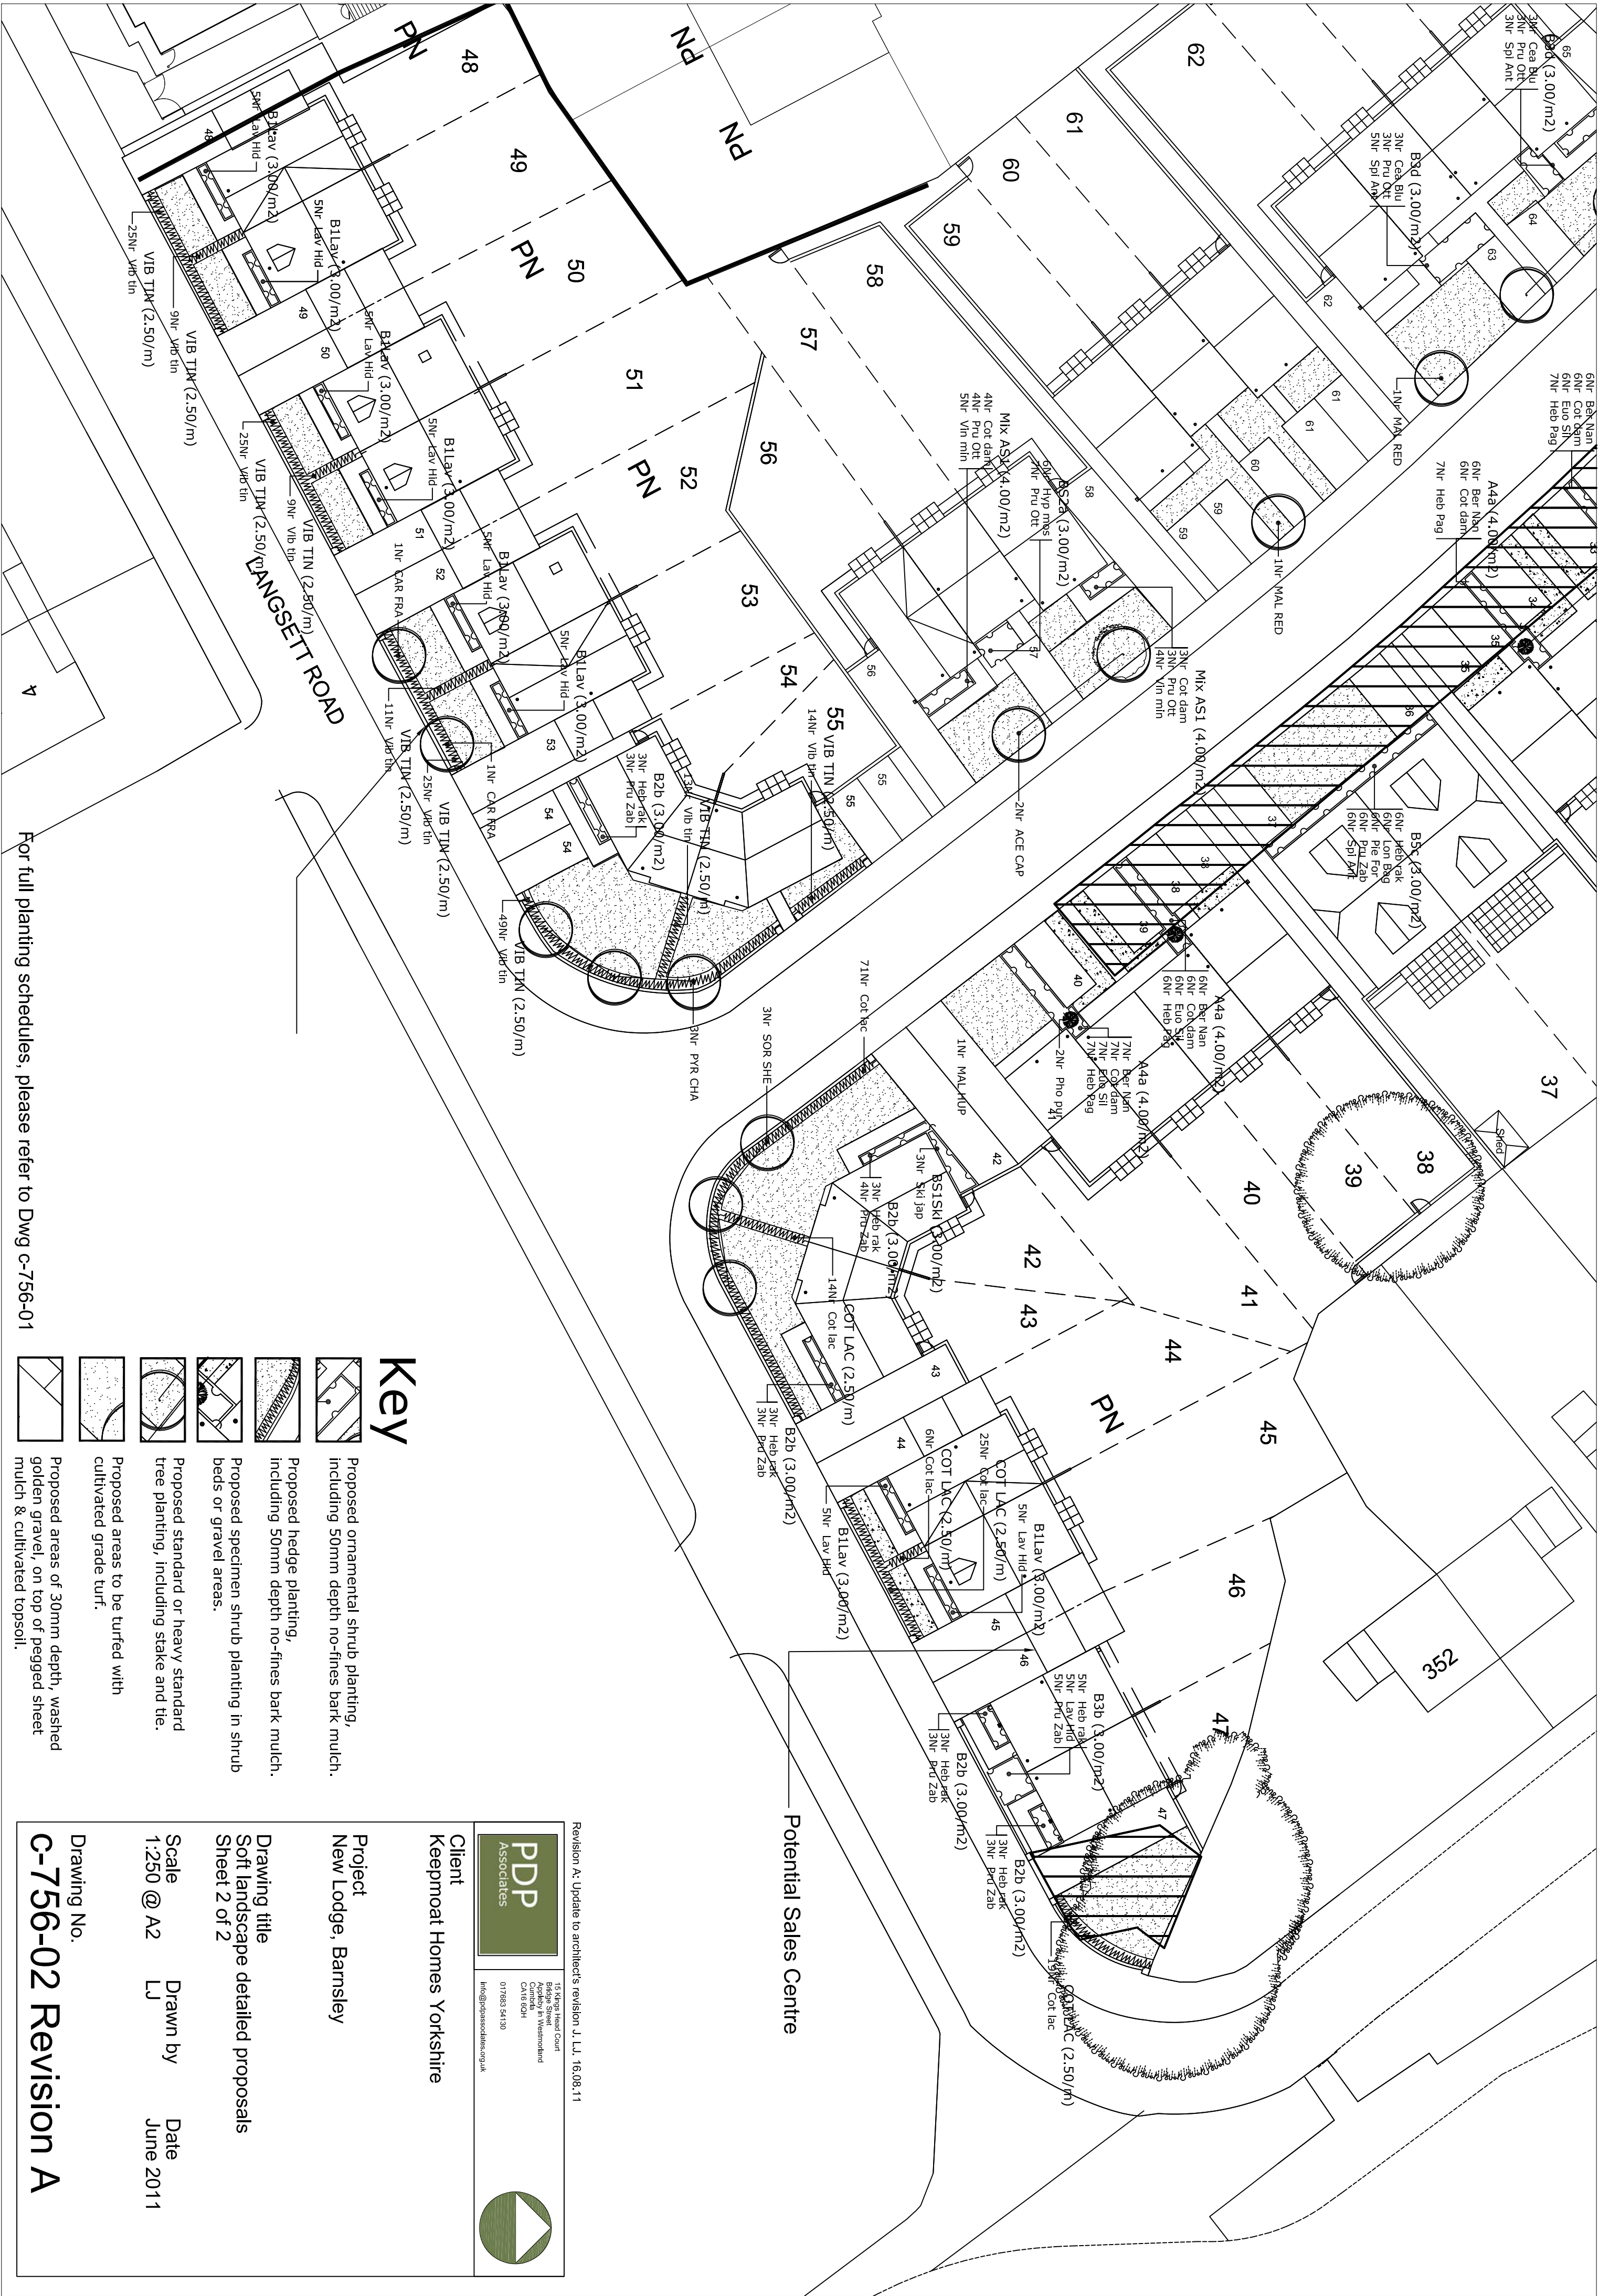

Key

- Proposed ornamental shrub planting, including 50mm depth no-fines bark mulch.

- 
- Proposed hedge planting,
including 50mm depth no-fines bark mulch.

- 
- Proposed specimen shrub planting in shrub beds or gravel areas.

- Proposed standard or heavy standard tree planting, including stake and tie.**

- 
- Proposed areas to be turfed with cultivated grade turf.

- 
- Proposed areas of 30mm depth, washed golden gravel, on top of peagad sheet

Revision A: Update to architect's revision J. L.J. 16.08.11

15 Kings Head Court
Bridge Street
Aldridge in West Midlands
Cannock
Staffs. CV5 9JH
01783 54130
info@pdpassociates.co.uk

Potential Sales Centre

Client
Keepmoat Homes Yorkshire

Project New Lodge, Barnsley

Drawing title
Soft landscape detailed proposals
Sheet 2 of 2

Scale	Drawn by	Date
1:250 @ A2	LJ	June 2011

Drawing No.

c-756-02 Revision A