


Tree planting schedule

- A Weeping cotoneaster tree
- B Himalayan Birch Tree
- C Azalea and Berberis shrubs
- D Common Hornbeam tree
- E Flowering crab apple tree

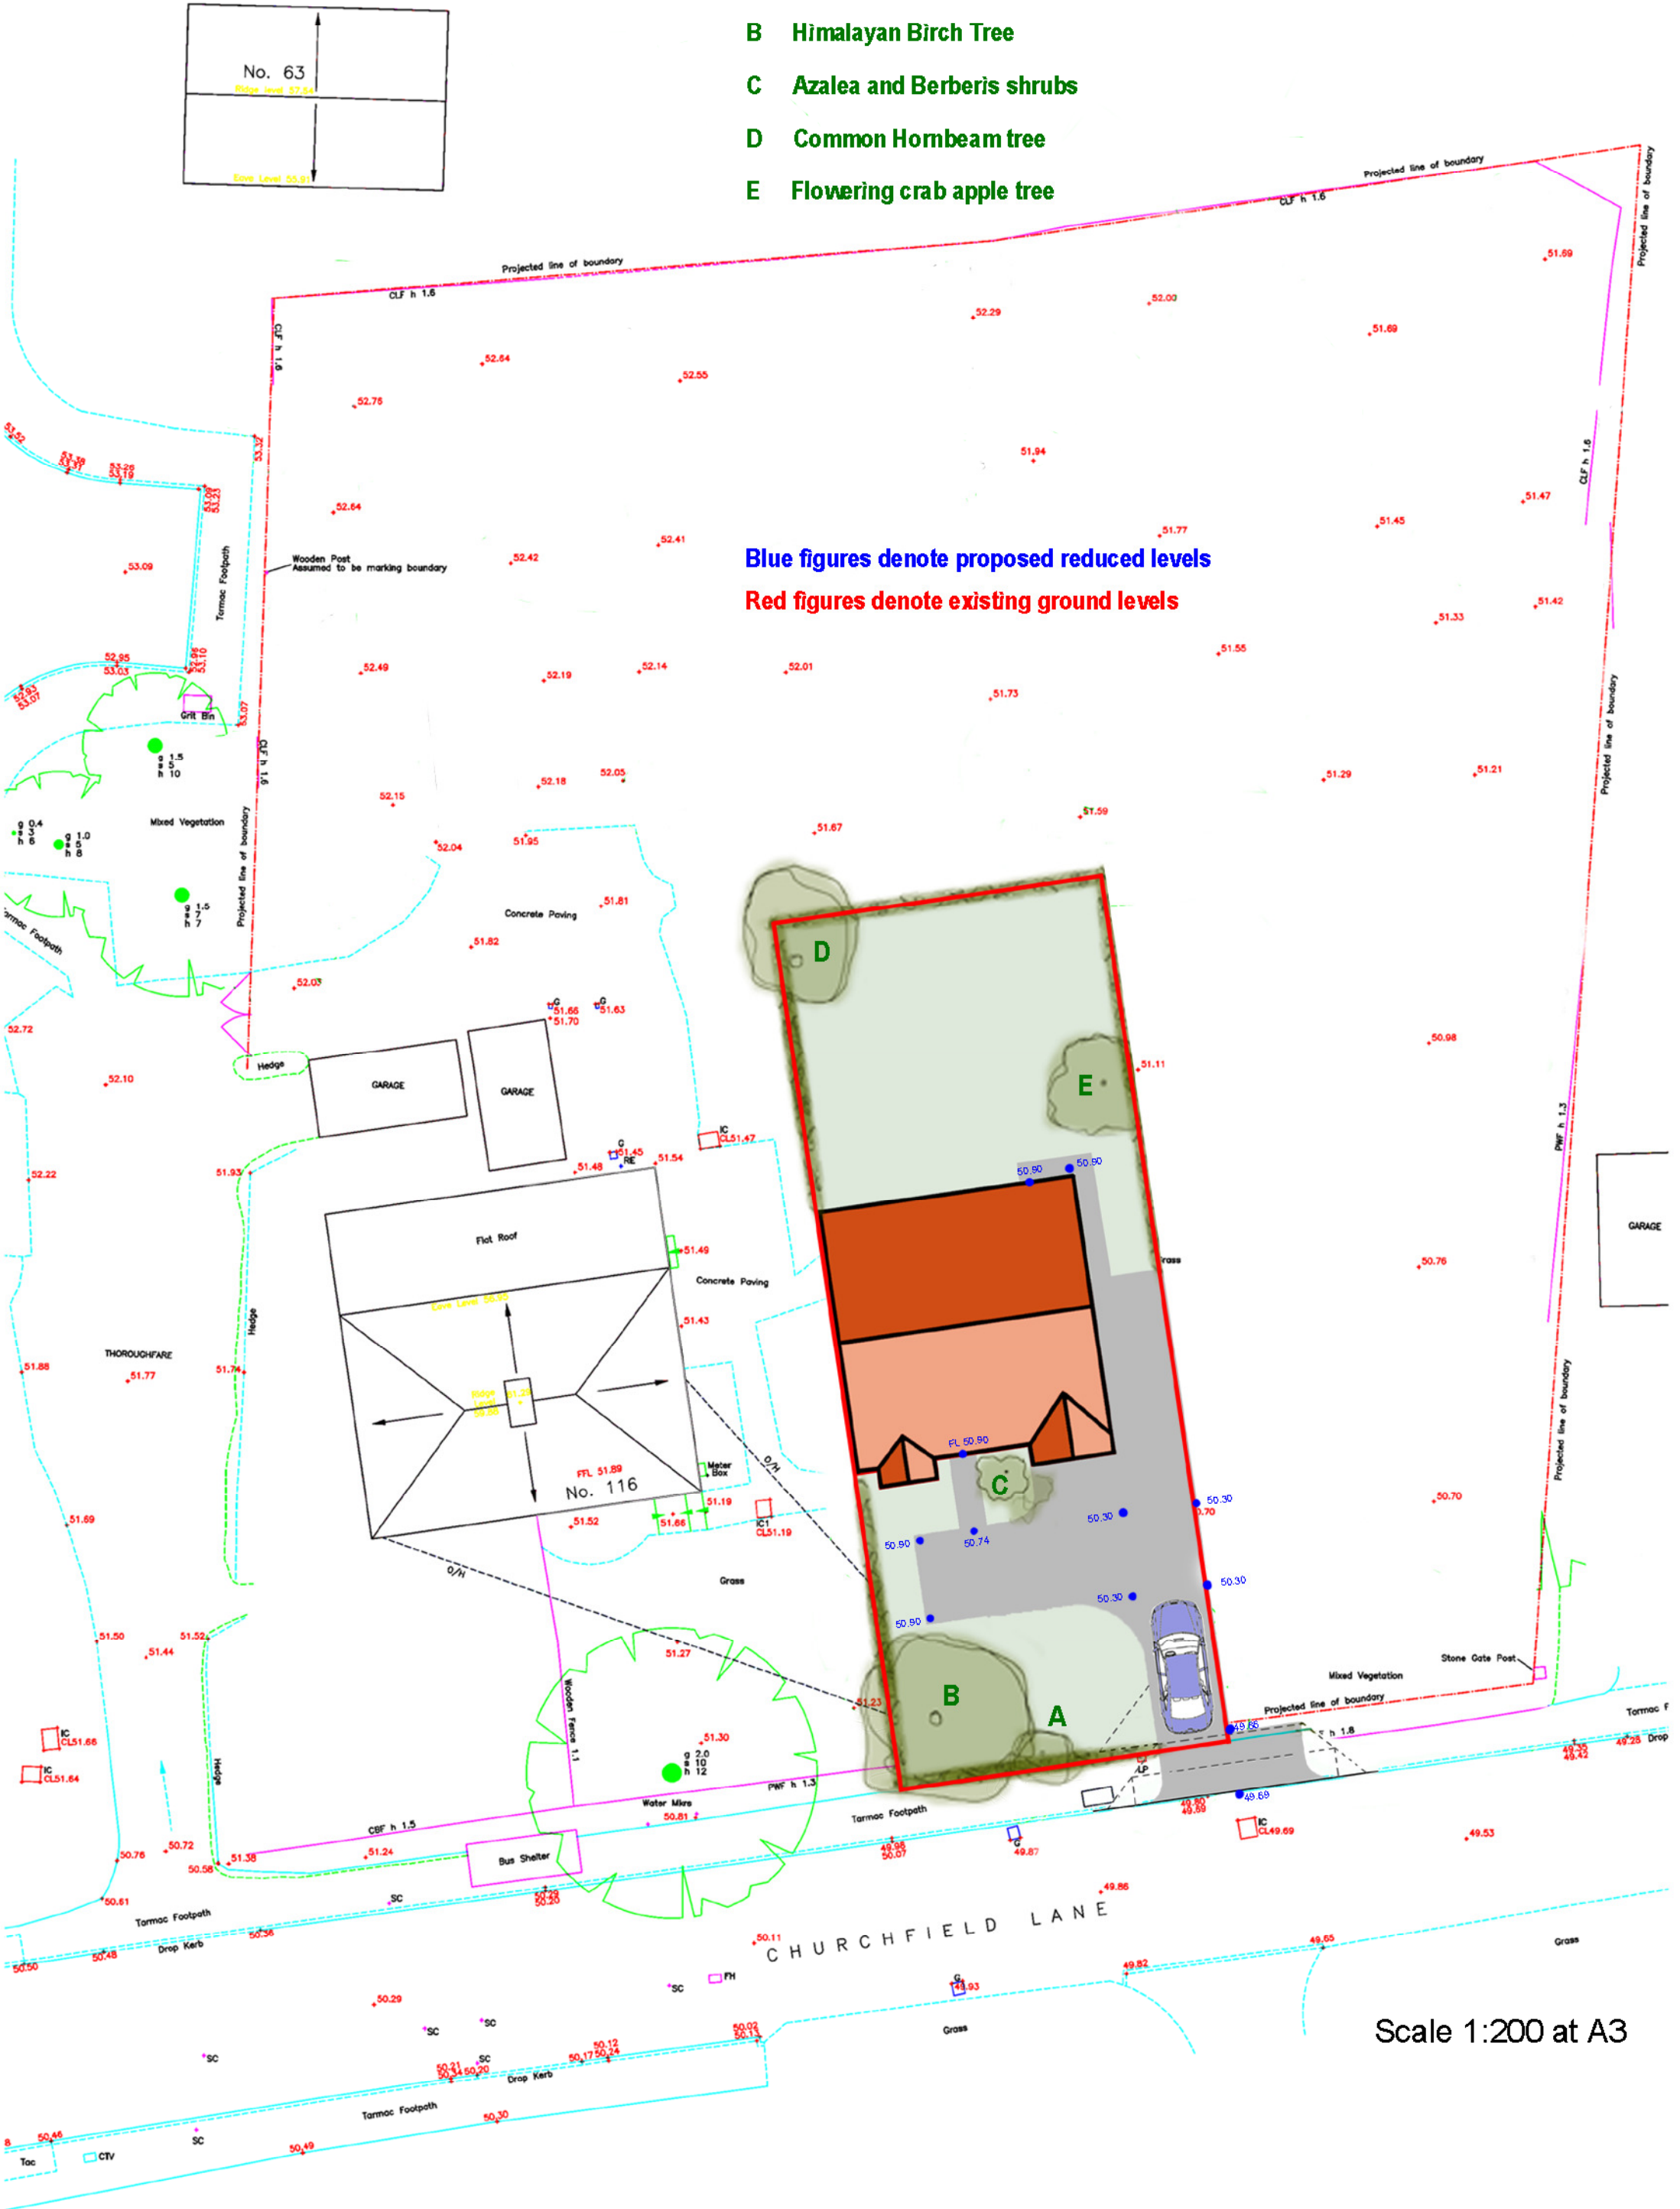

Site Layout Plan