


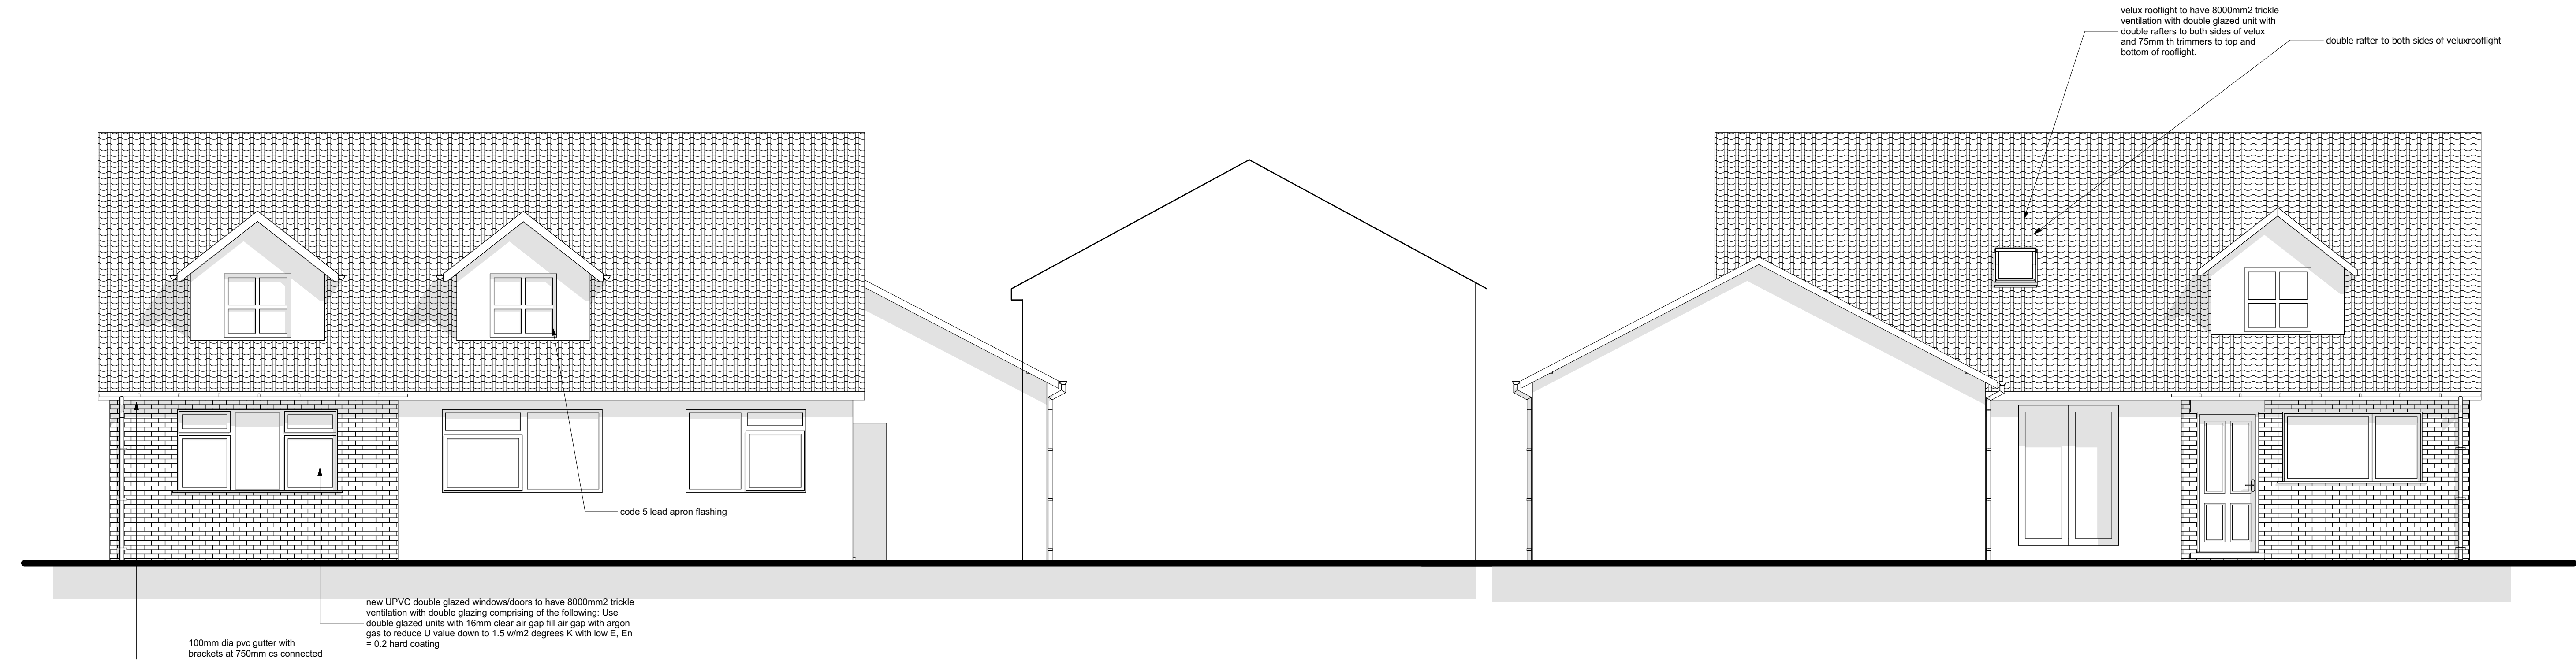

E-18


Elevation

1:50

E-21

Elevation



1:50

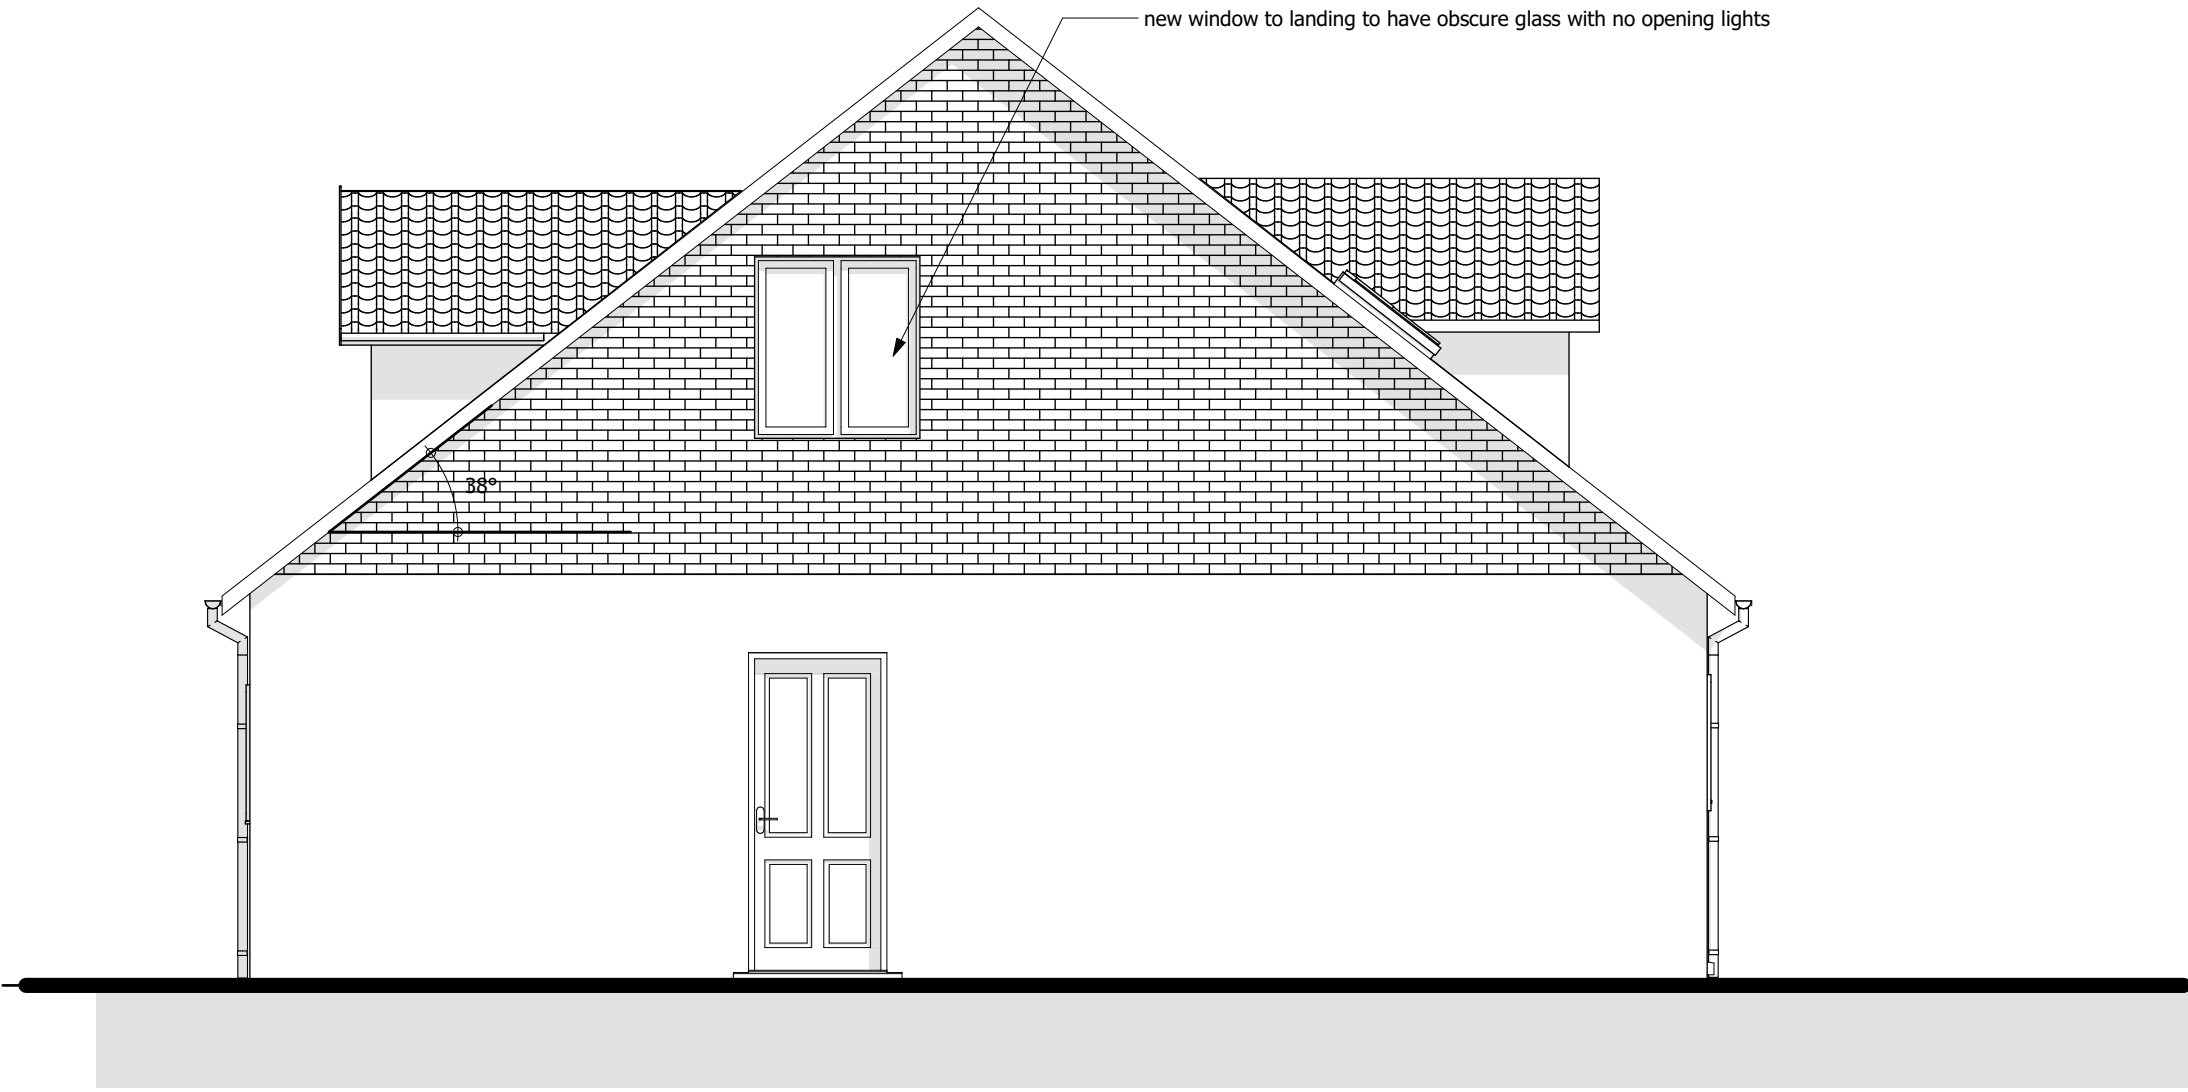

E-19

Elevation

1:50

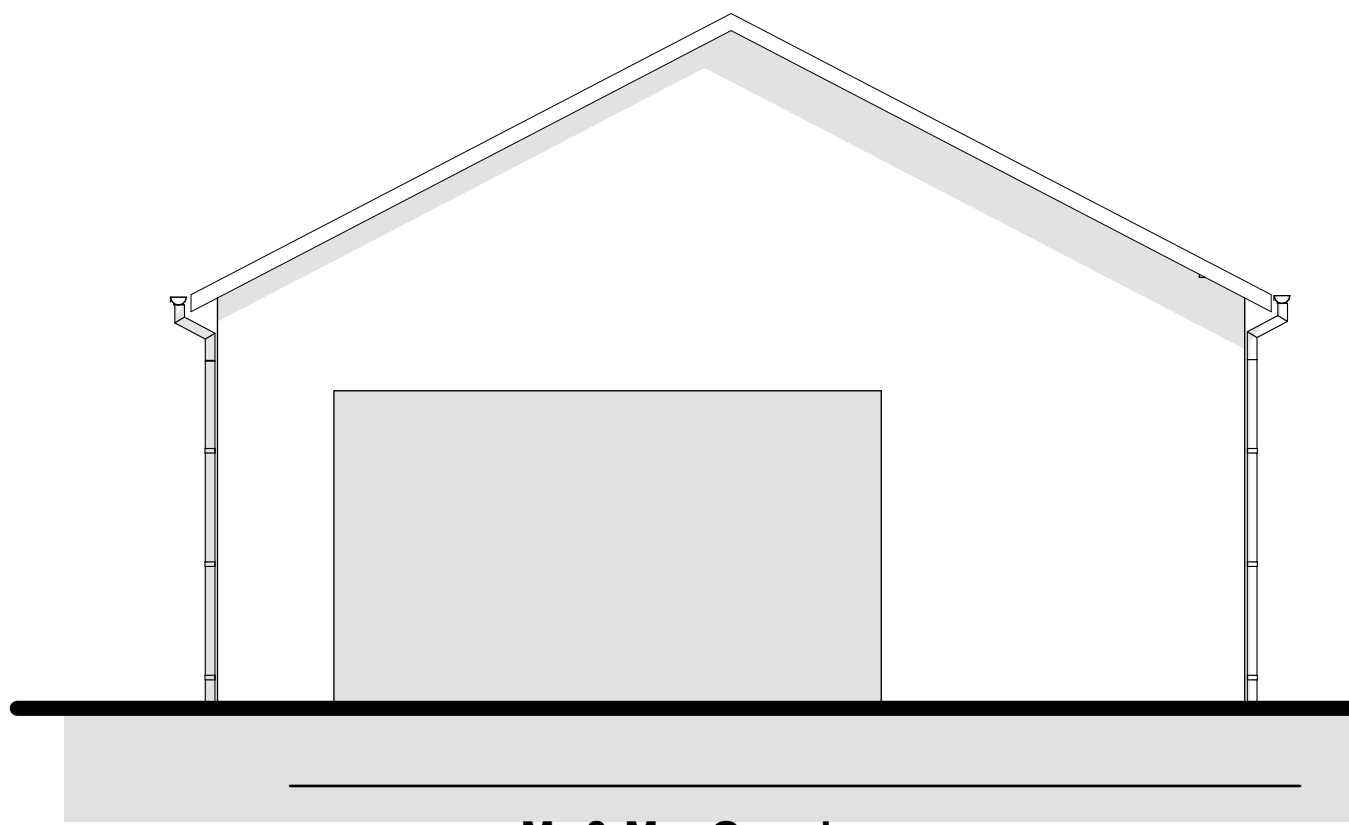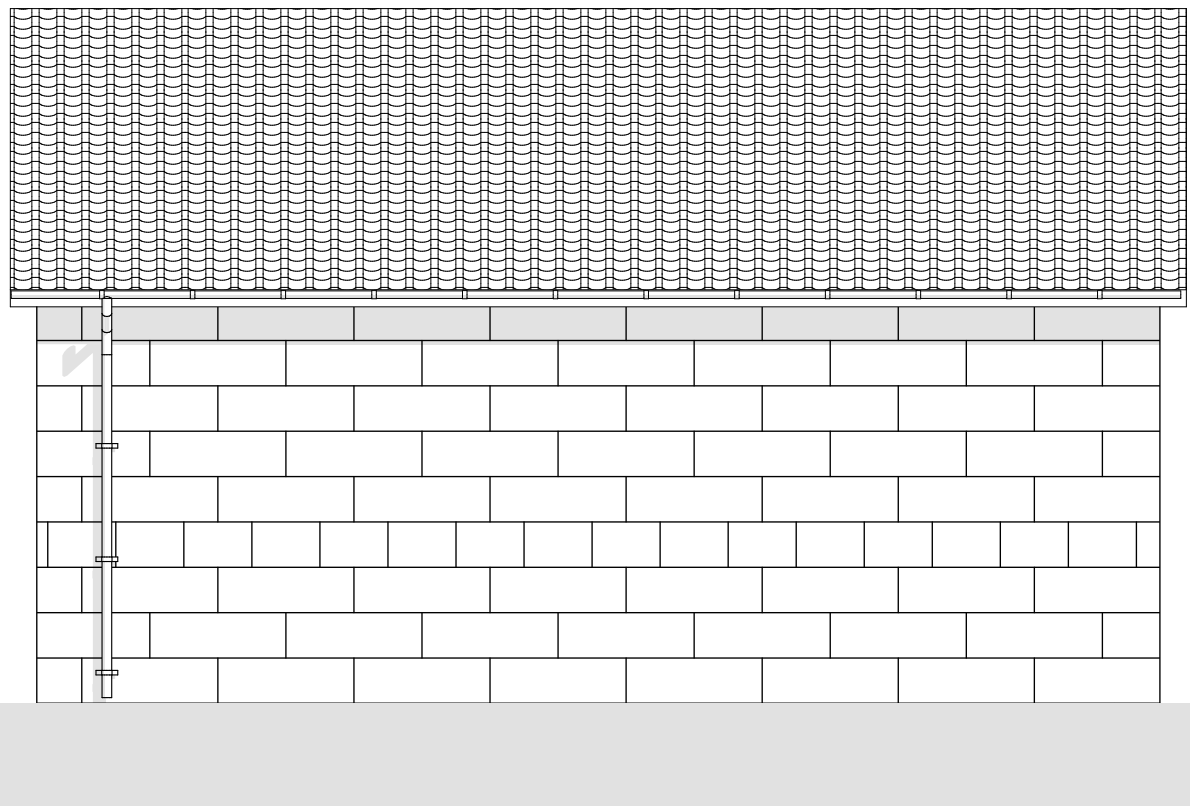

Client: Mr & Mrs Goard

Project: Proposed Loft Conversion and New Roof to 1 Lund Close, Lundwood

Drawing Title: As Proposed Elevations


Scale: 1:50 **Date:** 27/02/2018

Drawn By: AR **Rev:** B

Drawing Nr: 3

Roof pitch lowered, obscure glass and non opening window added to landing window

garage elevation shown

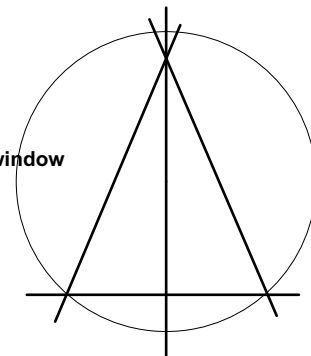

Alan Robinson
Chartered Architect BA Dip Arch RIBA BSc (Hons)
2 Gawber Road, Barnsley S75 2AF
Tel/Fax 01226 286066
Mob: 07947808933

F-20

Elevation

1:50

