

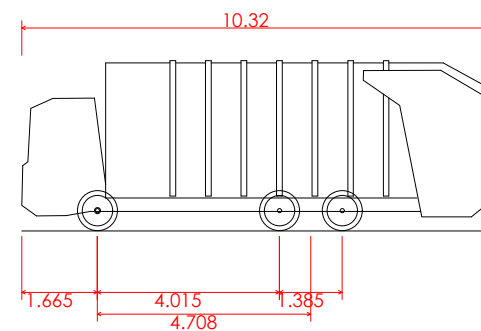


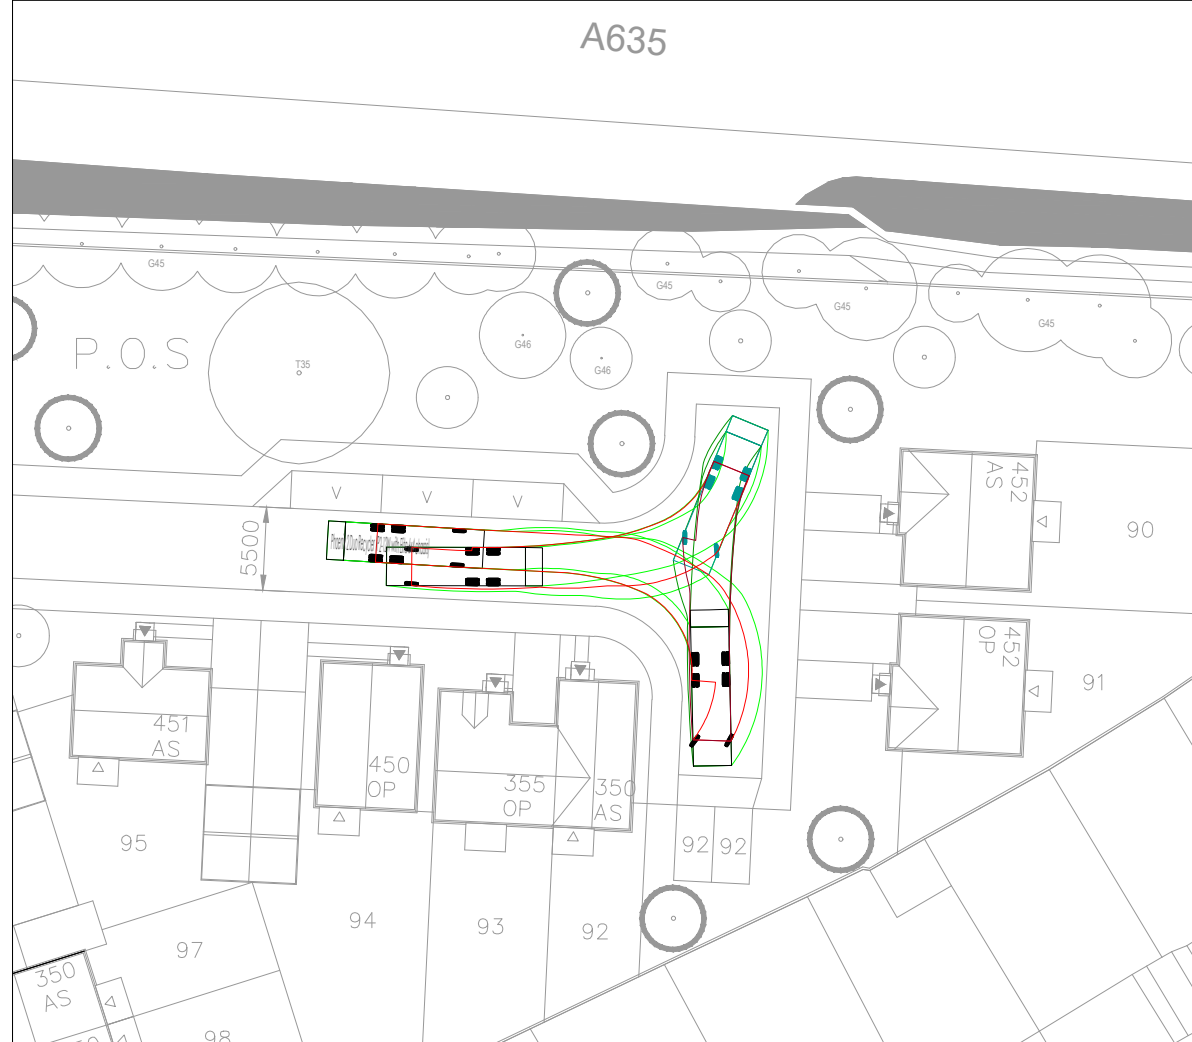

Phoenix 2 Duo Recycler (P2-12W with Elite 6x4 chassis)	
Overall Length	10.320m
Overall Width	2.530m
Overall Body Height	3.756m
Min Body Ground Clearance	0.309m
Track Width	2.530m
Lock to lock time	4.00s
Kerb to Kerb Turning Radius	9.450m

25.04.23	B	Site Layout Plan Updated	JT	GS
06.03.22	A	Site Layout Plan Updated	JT	GS
Date	Rev	Description	Drawn	Chkd

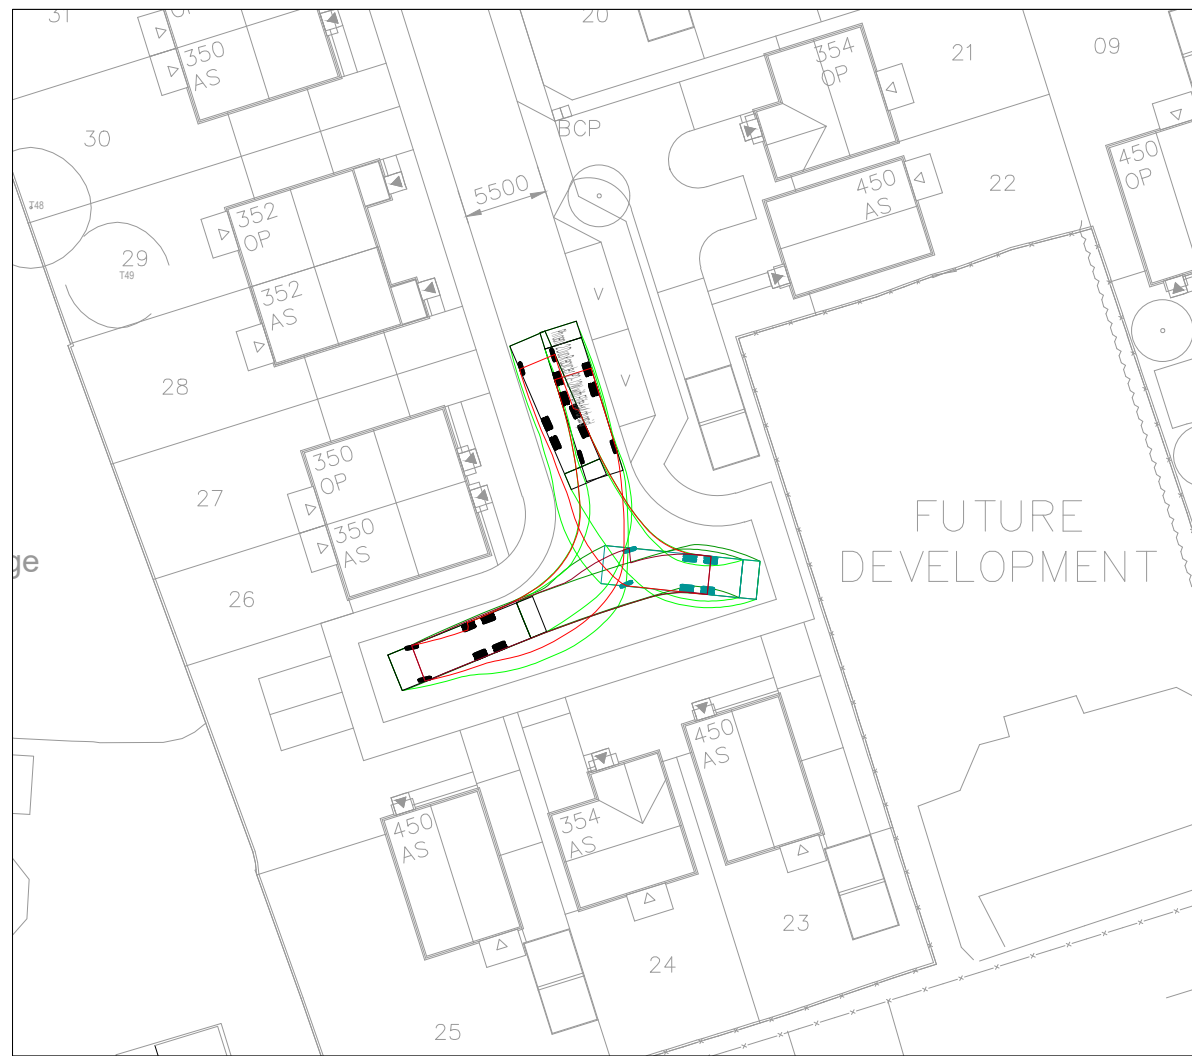

Project		Revision	
Lockwood Road, Goldthorpe		B	
Title		Scale @ A3	
Swept Path Analysis		1:500	
TPS Project Number	Drawing Number		
P1557	T - 1004		