




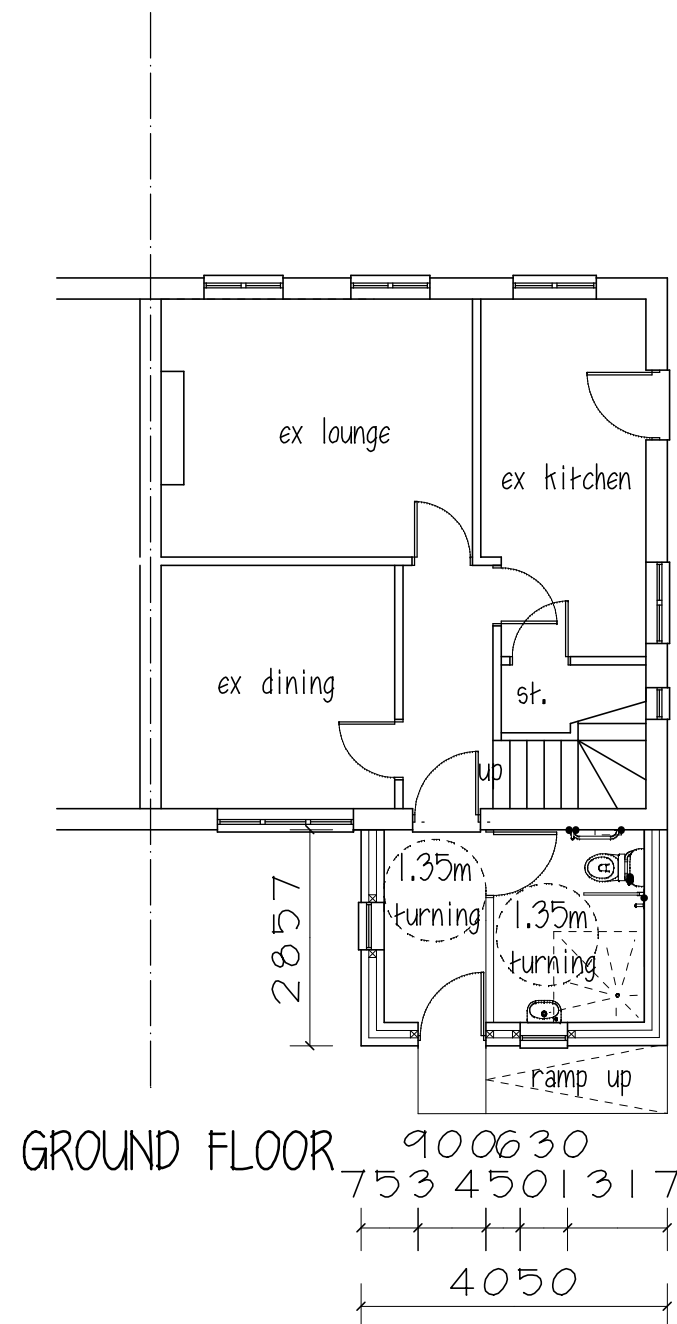

FRONT ELEVATION

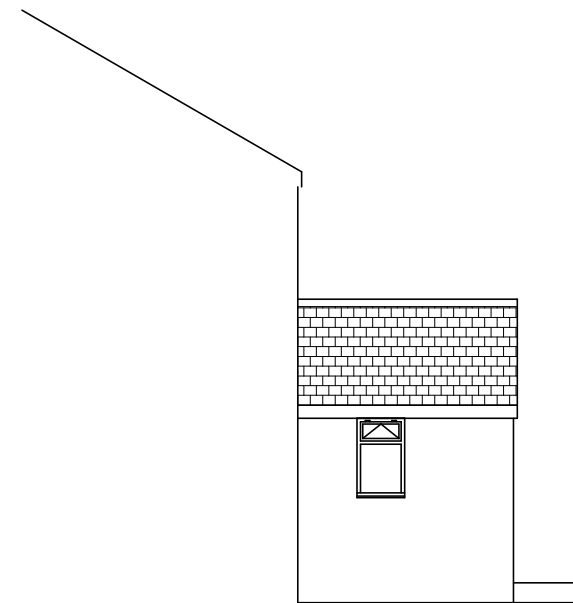

SIDE ELEVATION

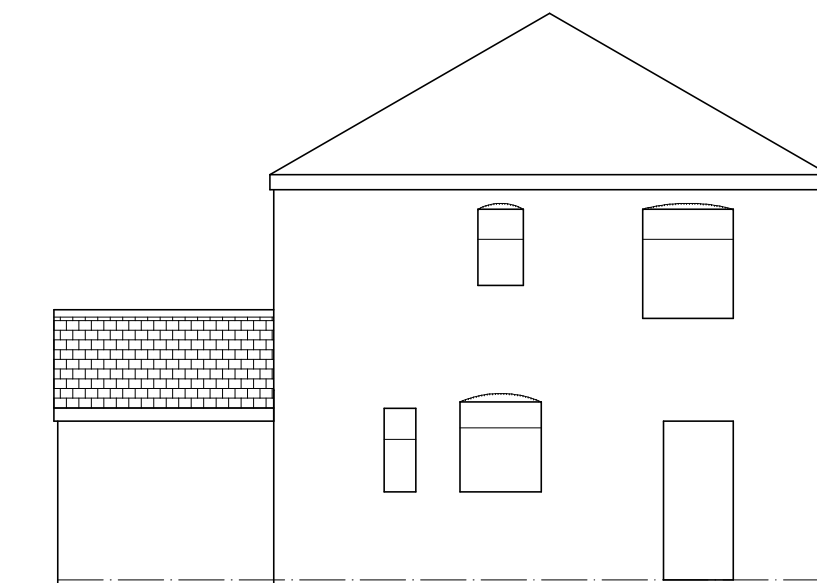

SIDE ELEVATION

Ms L LINDLEY

PROPOSED DISABLED
W.C. & SHOWER ROOM
68 ROWLAND RD
BARNSELY

PLAN & ELEVATIONS

1:100@A3 FEB19 Rev B

Peter Thompson

"Linwood"
Barnsley Road
Dodworth

Barnsley S75 3JR t&f. 01226 201391
m. 07973251730
e-mail peter-thompson@hotmail.co.uk

