
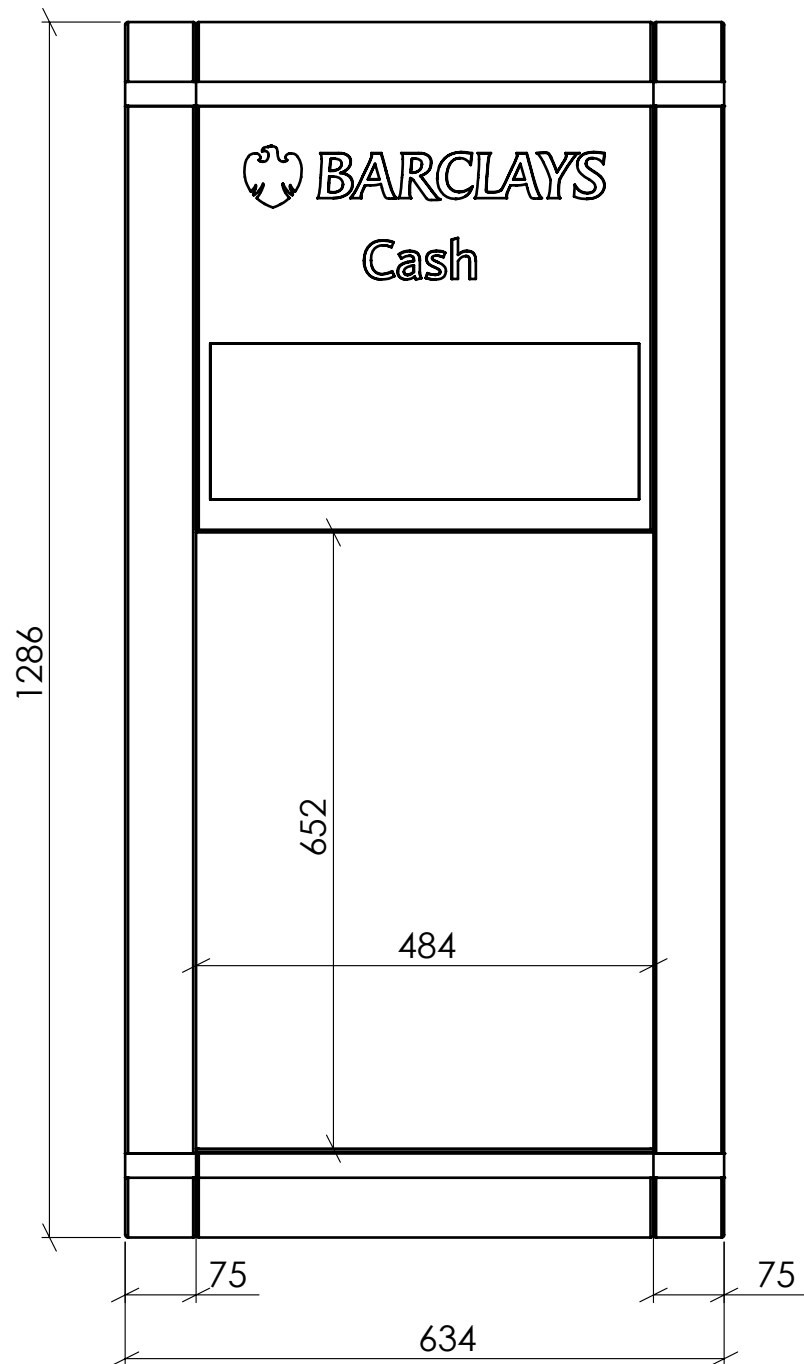


Illumination provided by light panel (original Wincor Nixdorf)

Advertising panel with 3 mm clear plexiglas, advertising foil and 3mm plexiglas opal, illuminated by light panel.

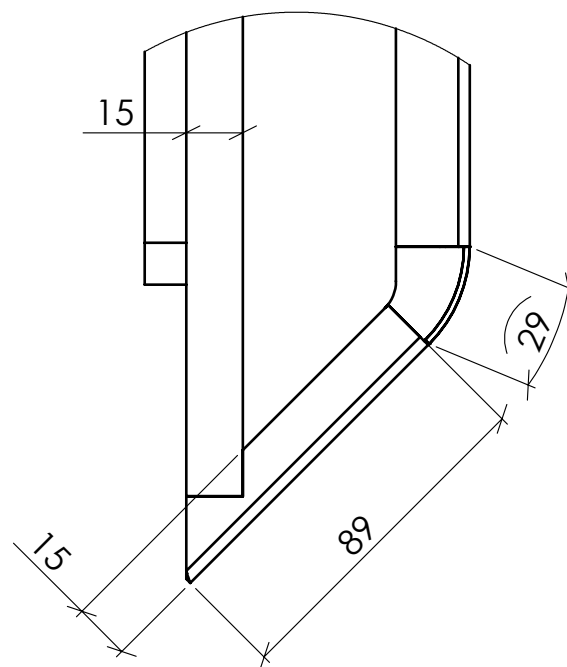

Unit Powder coated Ral 5004

Panel laser cutted, back up with 3 mm Plexiglas 621 with pushed through 10mm Clear Plexiglas Eagle and 6mm Clear Plexiglas Barclays text.

3 mm Plexiglas 621 to allow internal Illumination by means of L.E.D. 's



CONCEPT[®]
BANKWARE

For the products on this drawing, especially in design, construction and functionality all rights are reserved, as well for patent application and application for utility models. Without our prior agreement it is not allowed to produce duplicates, to pass this drawing to third parties or to misuse it in any other way. Noncompliance obligates the recipient to compensation of damages and may lead to legal consequences.
Especially this drawing is designated to be used by Barclays and Wincor Nixdorf UK for site construction and planning permission purposes only. All shown products are entitled to be exclusively produced by Concept Bankware GmbH

	Name:	Date:
Drawn:	M.Adrian	06.08.2008
Changed:		
Checked:		
Unless otherwise specified:		
Dimensions are in millimeters		
Surface finish:		
Tolerances: DIN 2768-m		
Linear:		
Angular:		
Index:		

Barclays BOF			
Surround for ProCash 2050xe external Overview			
Material:	Steel 1.0038	Scale:	Sheet:
Surface:	RAL 5004 powder coated	1:8	A3
Drawing-No:	070808MA23		