



PROPOSED CONVERSION OF
OFFICES B1 TO DWELLINGS C3
15 MELVILLE ST, WOMBWELL
1:100@A4

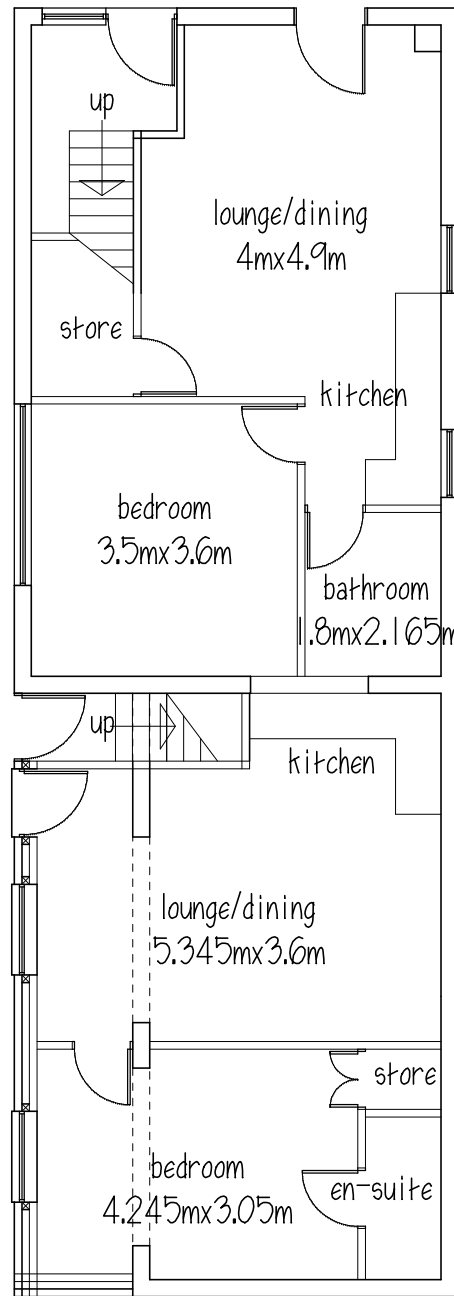

GROUND FLOOR

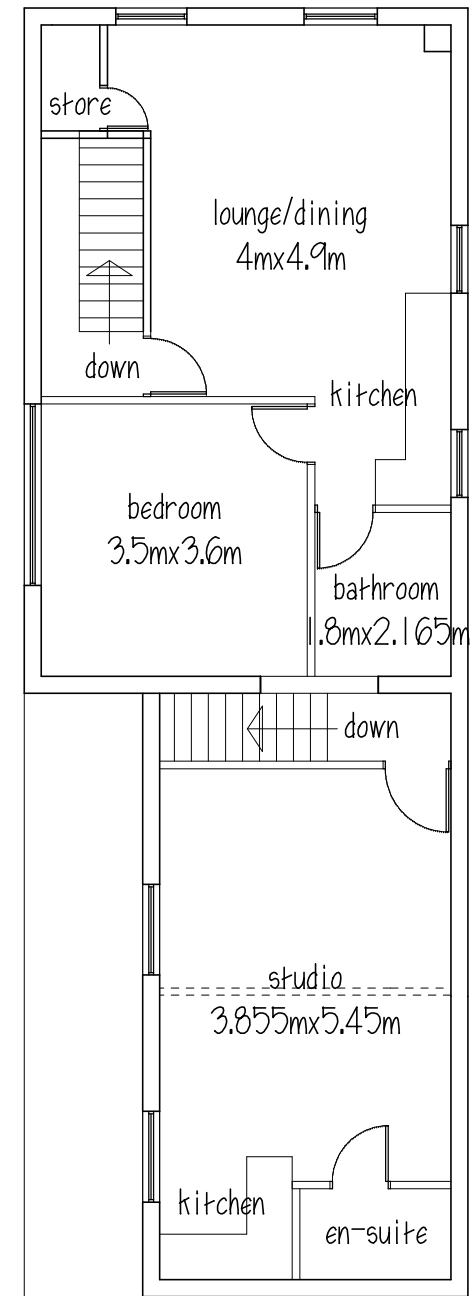

FIRST FLOOR