
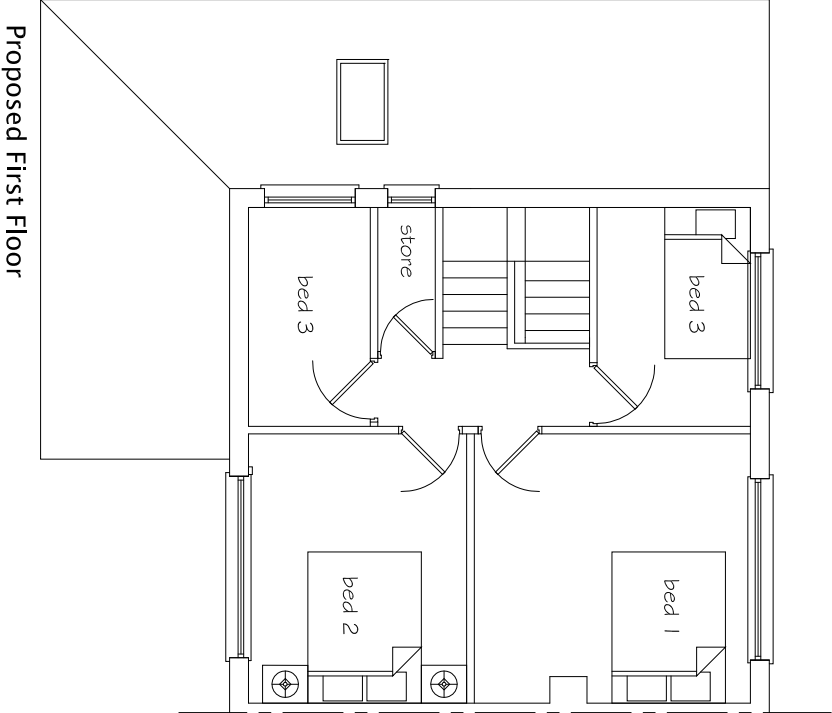
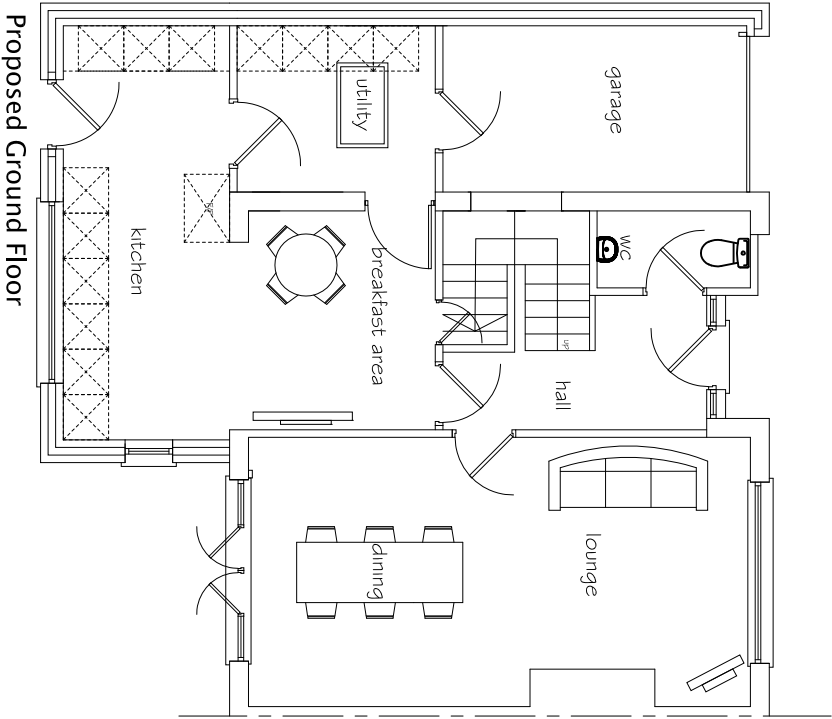
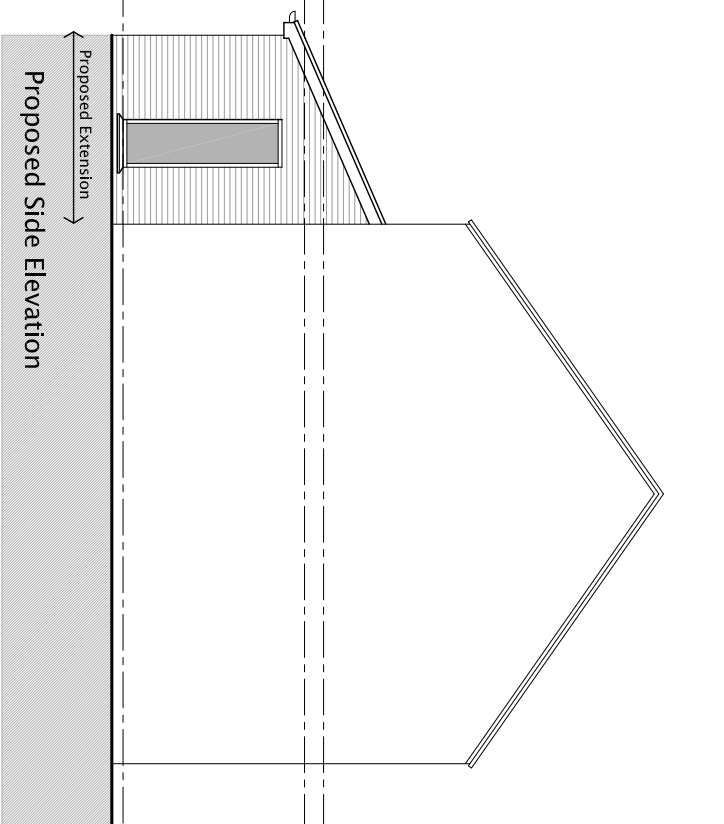
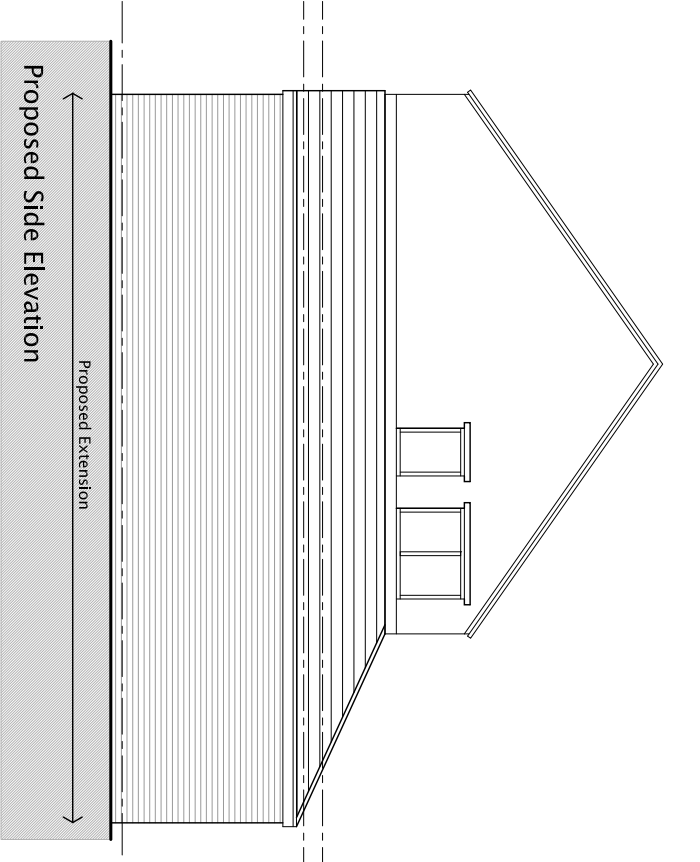
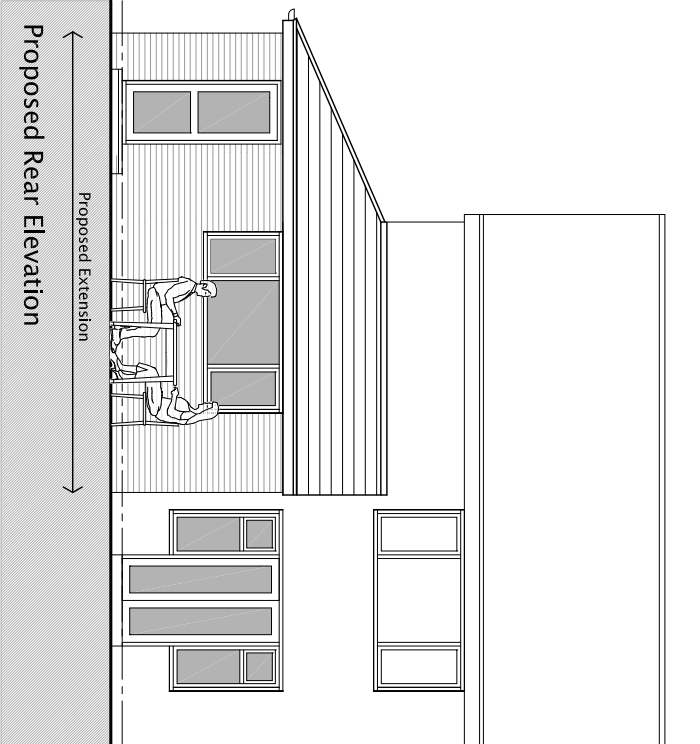


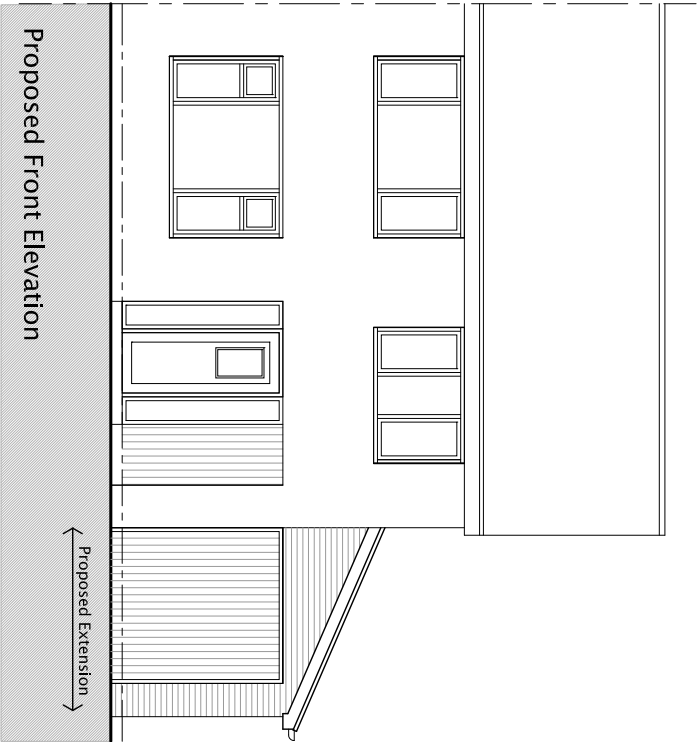

CLIENT
MR LAWRENCE

PROJECT
PROPOSED EXTENSION
2 SWEYN CROFT, WORSBOROUGH

DRAWING OF
PROPOSED PLANS & ELEVATIONS

PLANNING DRAWINGS

MARKETING NAME

drawing no
14:002:03

scale
1:100

drawn
mrb

checked by

rev
a

date
APR 14

checked date

MBAS
architecture

atlewoods mill
nursery street
sheffield
t. 01142570044
m. 07919 116224