

© Portakabin Limited 2001
This drawing is the property of Portakabin Limited, it must not be copied or reproduced or divulged to anyone without written permission.


Rev. Date By

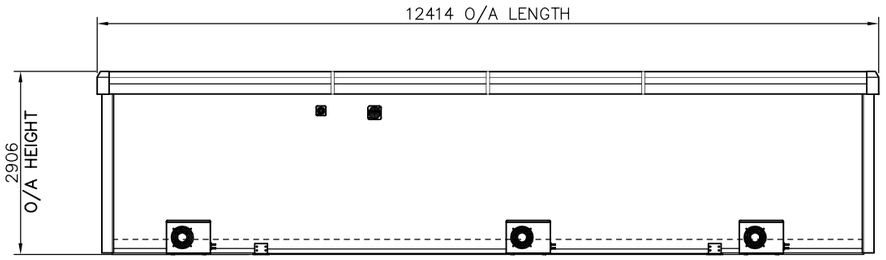


SIDE ELEVATION

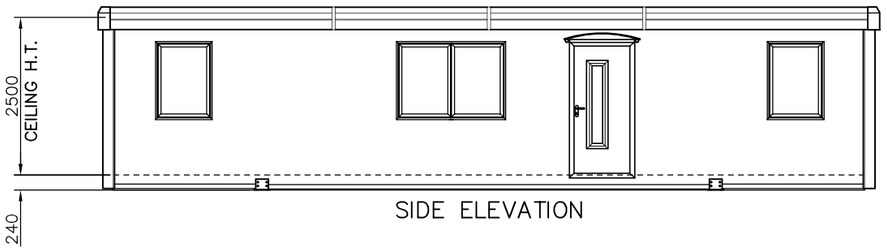


SIDE ELEVATION

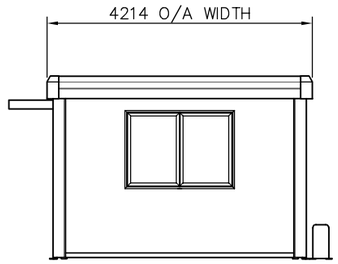

END ELEVATION

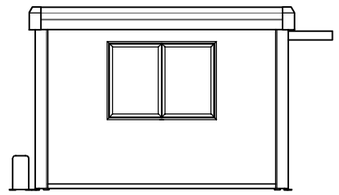

END ELEVATION
(OTHER END)

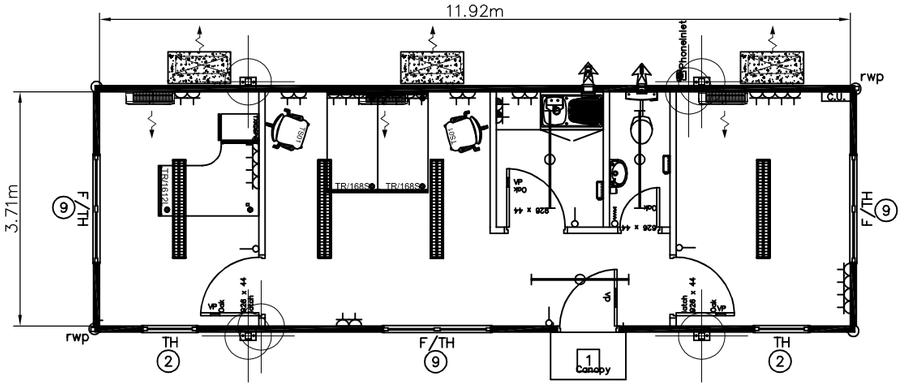

STANDARD COLOURS

External:	Walls and wall trims	–	Goosewing grey nearest BS ref 10 A 05
	Corner trims	–	Silver
	Roof	–	White nearest BS 4800 ref 00 E 55
	Lodastrut legs	–	Grey BS 4800 ref 00 A 05
	Fascia	–	Grey RAL 7042
	Windows	–	Blue foil wrapped ref. Renolit – Werke GmbH 515005–167
	Door leaf	–	Britannia Blue nearest BS ref. 18 E 58
	Door Frame	–	Satin silver anodised aluminium
	Door Furniture	–	67 Manhatten Grey nylon nearest NCS S 2502–Y RAL–DS 080 70 05

Portakabin

Portakabin Limited Huntington York YO32 9PT
Telephone 01904 611655 Fax 01904 611644

Project OFFICE BUILDING

Client FLOUCH ENGINEERING

Title
OFFICE BUILDING

TN124 BUILDING

Date	Drawn
02/07/15	R HYDE

Scale 1:50 @A1

Drg. No.	Rev.
P&E	0