
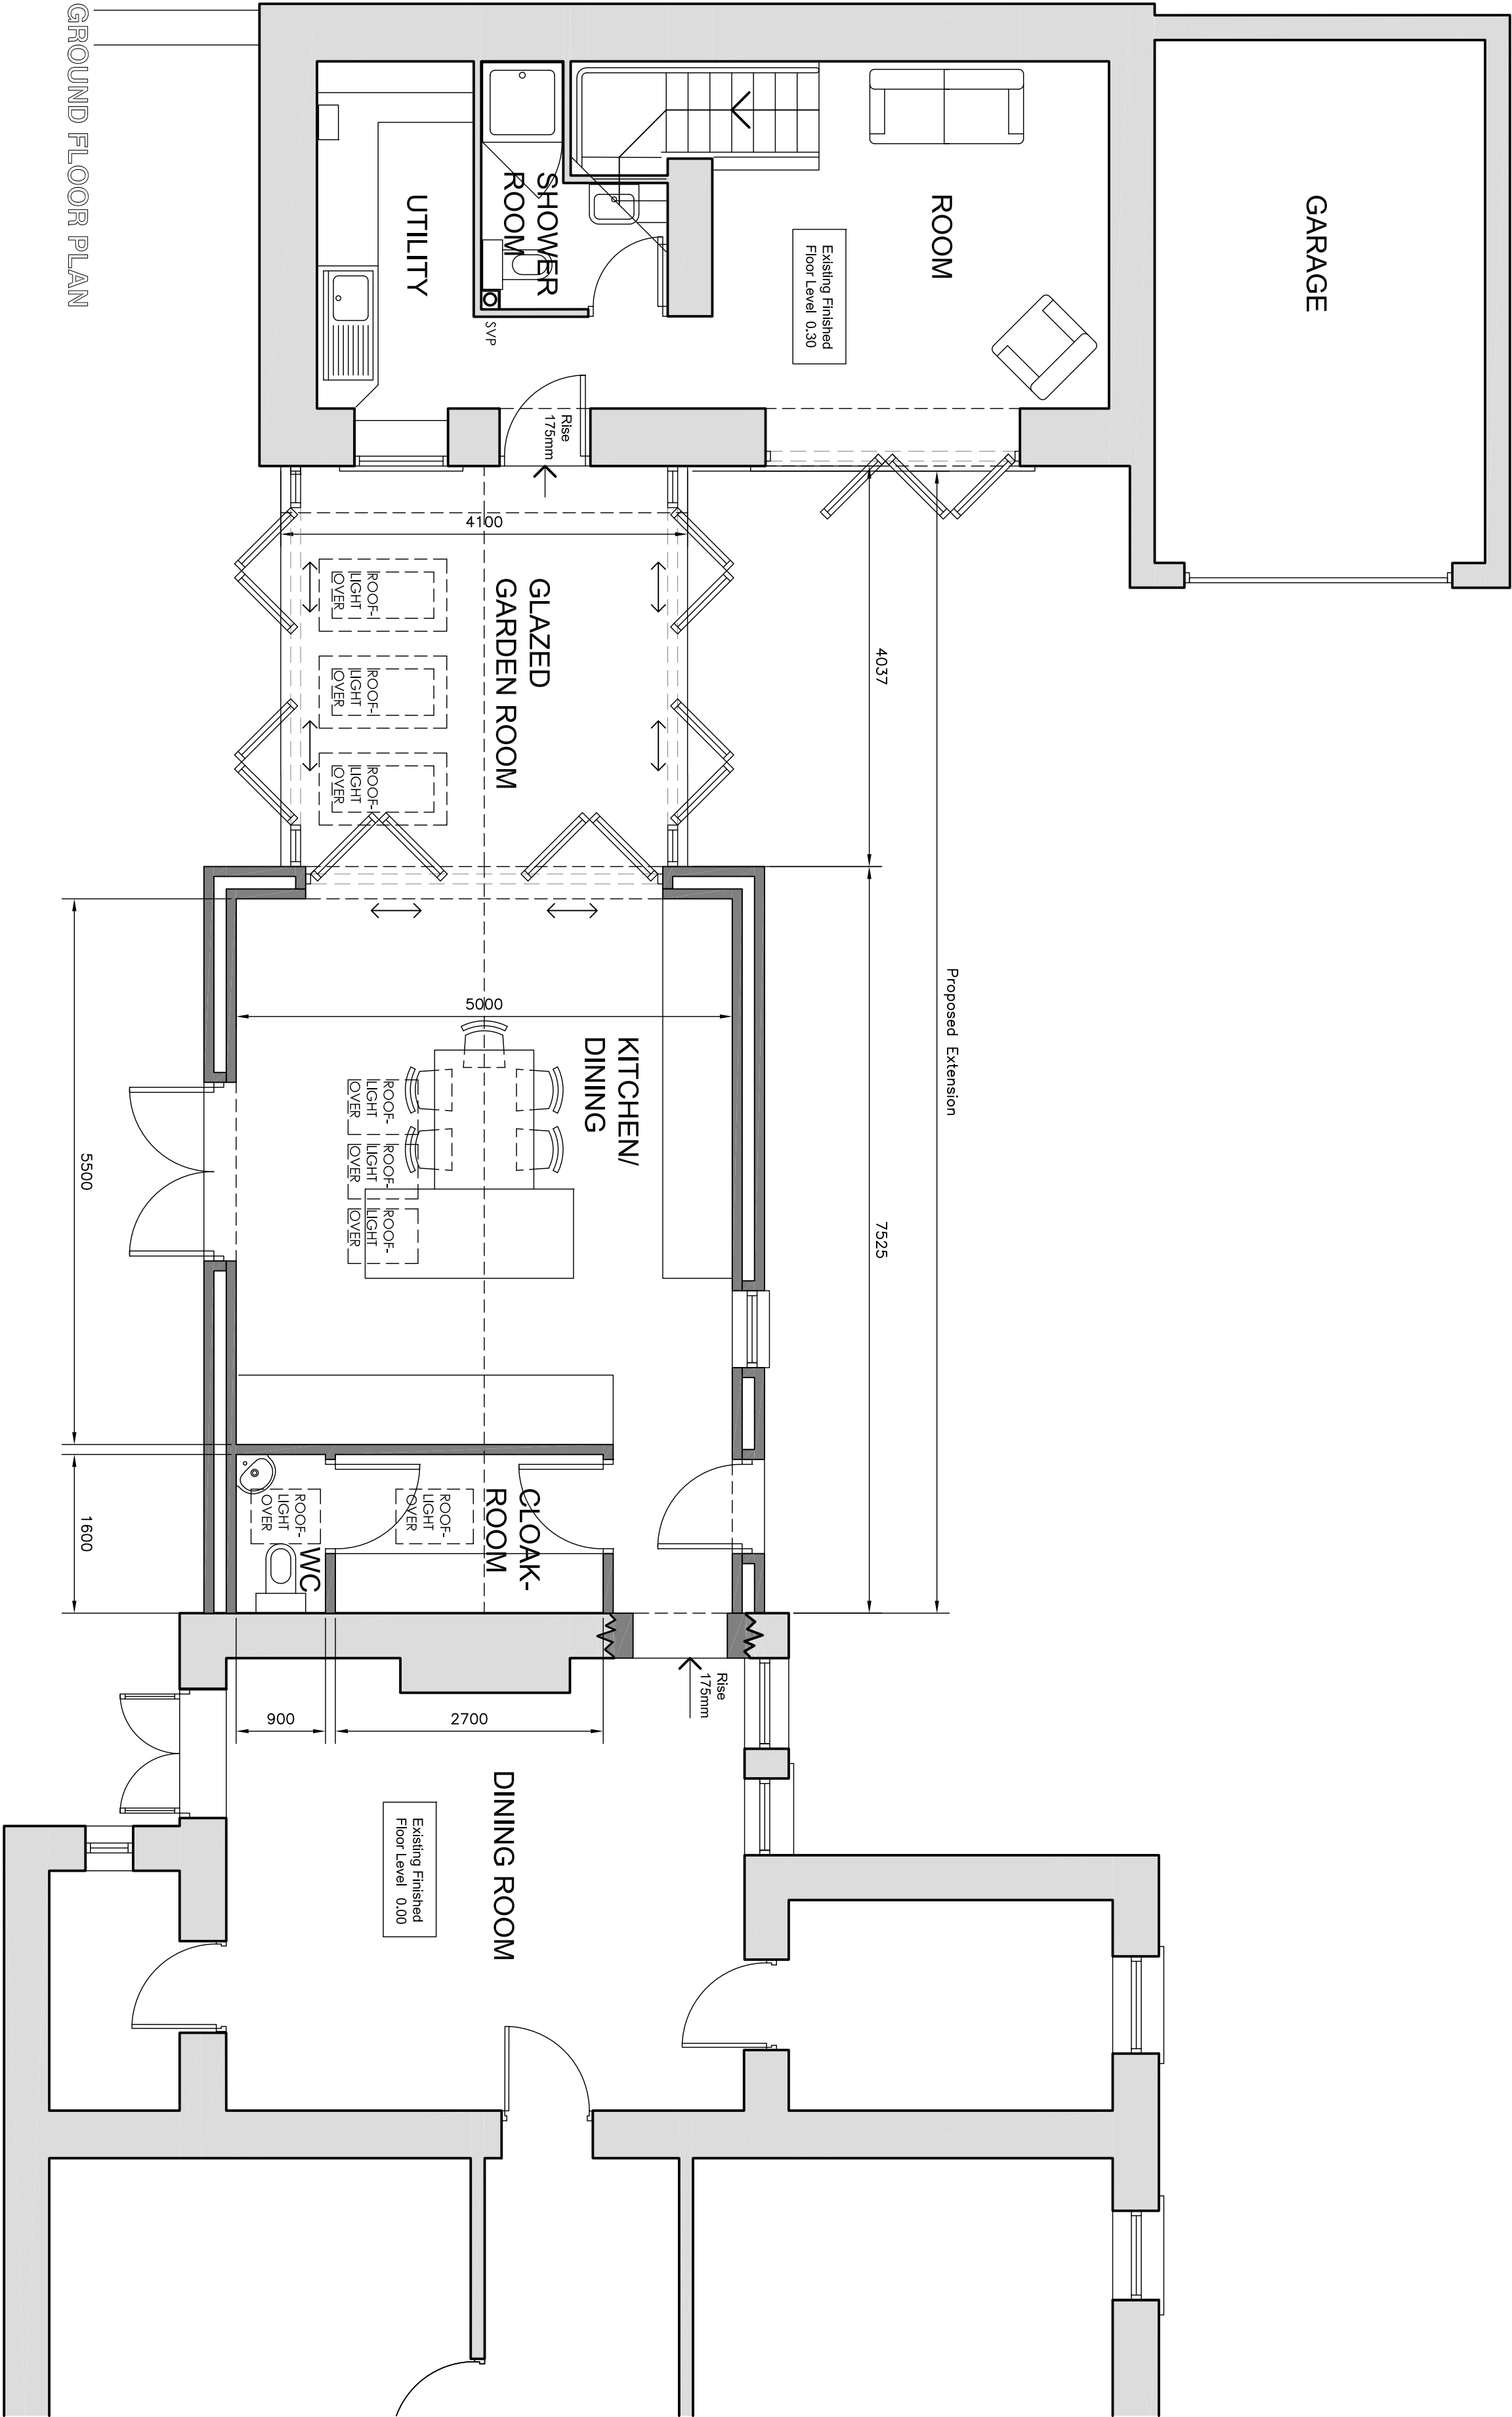


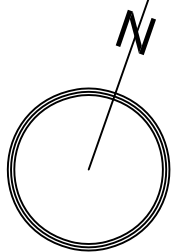

PLANNING

Birkett Cole Lowe
ARCHITECTS
BEEHIVE WORKS, MILTON STREET
SHERFIELD S3 7NL
Tel 0114 272 6741
Fax 0114 276 2819
thepartners@birkettcolowe.com

DEBORAH MELLISH

Project
ALTERATIONS & EXTENSION
TO 19 ARMROYD LANE
ELSECAR S74

Drawing
HOUSE EXTENSION
PLANS
AS PROPOSED

Scale 1:50 @ A1 By N/L/S Date MARCH 2010

Number
3336 (0-) 32