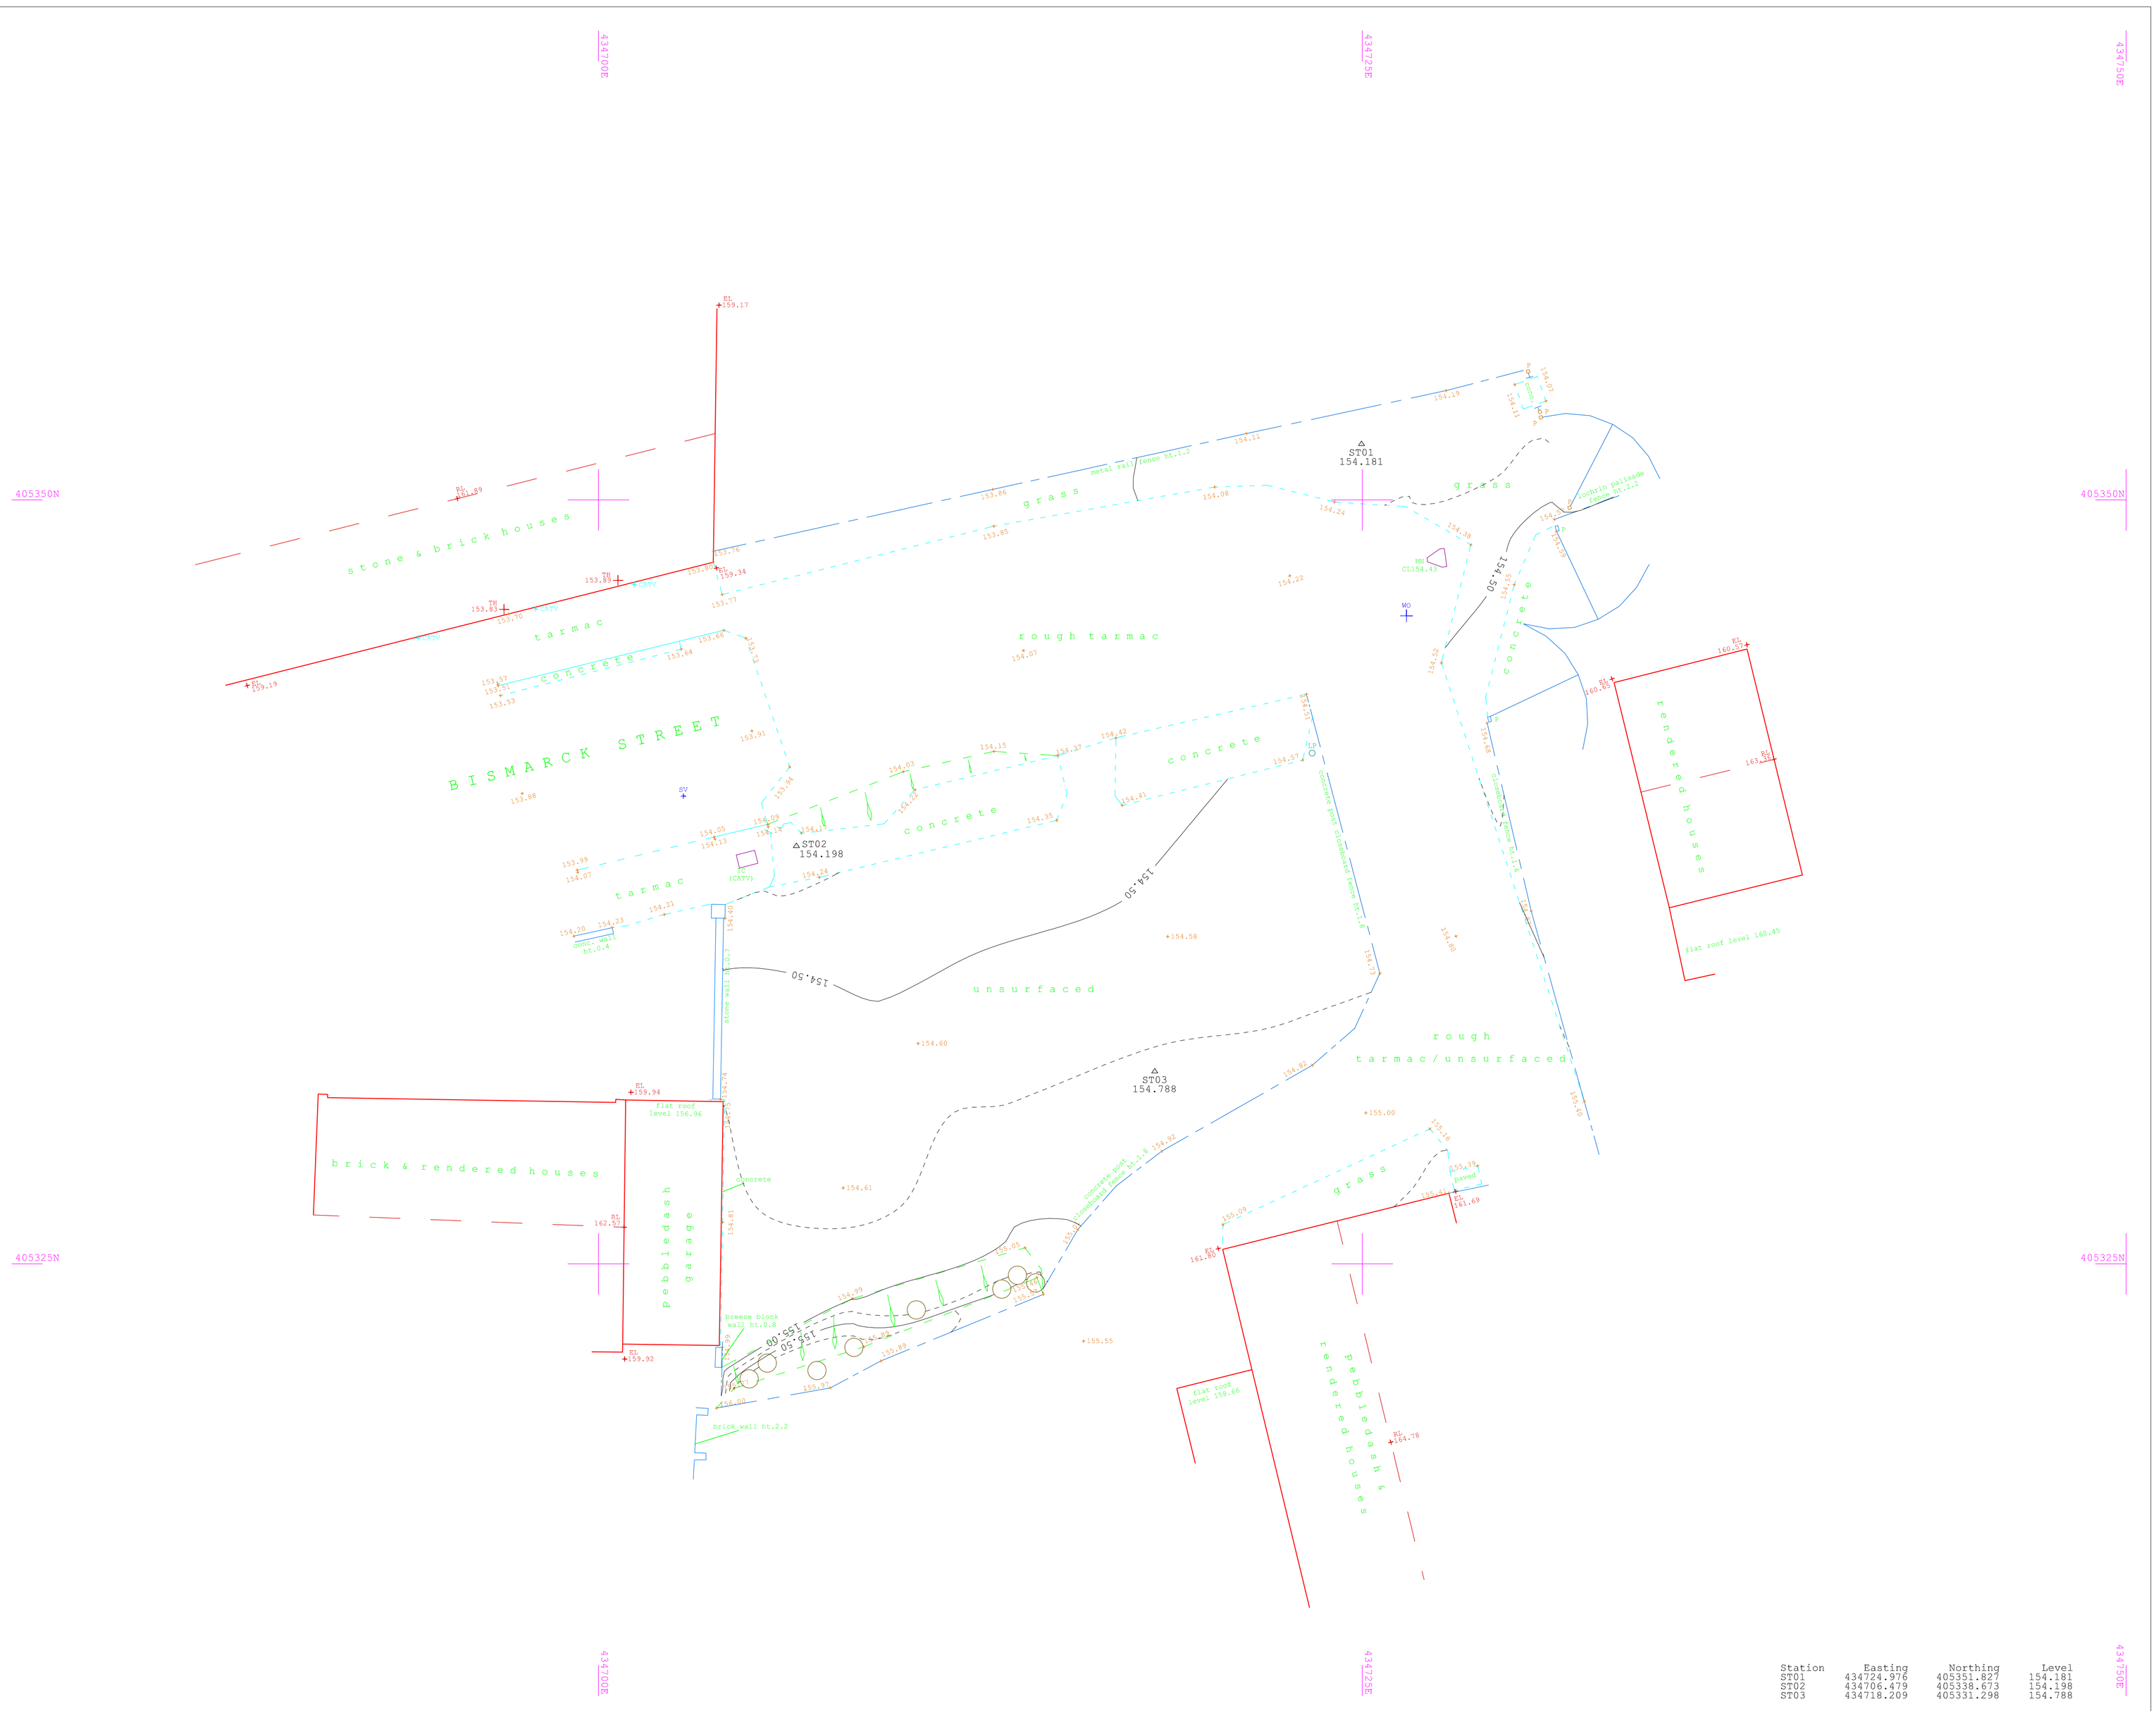


CT Surveys
Topographic, Building & Laser Scanning Surveys

THE OLD MILL
HIGHFIELD, TINGLEY
WAKEFIELD
WF3 1LA

Tel : 0113 259 7023
Mob : 07949 195764
email : mail@ct-surveys.com
Web Site : www.ct-surveys.com

©COPYRIGHT CT SURVEYS LTD. REPRODUCTION OF THIS INFORMATION IS PROHIBITED WITHOUT WRITTEN AUTHORITY FROM CT SURVEYS LTD.

ABBREVIATIONS

AR	ASSUMED ROUTE	OSA	OUTSIDE SURVEY AREA
AV	AIR VALVE	P	POST / POLE
B	BOLLARD	RL	RIDGE LEVEL
BH	BOREHOLE	RE	RODDING EYE
BT	BRITISH TELECOM CHAMBER	RS	ROAD SIGN
CATV	CABLE TV	RWP	RAINWATER PIPE
CP	CABLE PIT	S	STAY
CL	COVER LEVEL	SC	STOP COCK
CR	CABLE RISER	ST	STOP TAP
DP	DOWN PIPE	SV	STOP VALVE
EL	EAVES LEVEL	SVP	SOIL VENT PIPE
EP	ELECTRICITY POLE	TC	TRAFFIC CONTROL
ER	EARTH ROD	TCB	TELEPHONE CALL BOX
FH	FIRE HYDRANT	TFR	TAKEN FROM RECORDS
FL	FLOOR LEVEL or FENCE LEVEL	TH	THRESHOLD LEVEL
G	GULLY	TL	TRAFFIC LIGHTS
GPR	TRACED BY G.P.R.	TP	TELEGRAPH POLE
GV	GAS VALVE	UTGA	UNABLE TO GAIN ACCESS
IC	INSPECTION CHAMBER	UTL	UNABLE TO LOCATE
IL	INVERT LEVEL	UTR	UNABLE TO RAISE
JB	JUNCTION BOX	UTS	UNABLE TO SURVEY
KW	KERB WIER	UTT	UNABLE TO TRACE
LB	LITTER BIN or LETTER BOX	WL	WATER LEVEL or WALL LEVEL
LP	LAMP POST	VP	VENT PIPE
MH	MANHOLE	WM	WATER METER
NL	NOT LOCATED	WO	WASH OUT VALVE
NT	NO TRACE	WP	WATER PIPE

b	BEAM HEIGHT
c	CILL HEIGHT
cht	CEILING HEIGHT
dht	DOOR HEIGHT
fcht	FALSE CEILING HEIGHT
+10.26	FLOOR LEVEL
+[10.26]	BEAM/OVERHEAD LEVEL
h	HEAD HEIGHT
p	PURLIN HEIGHT
r	RIDGE BOARD HEIGHT
sp	SPRING POINT
	STEPS / STAIRS UP

All services to be field verified.

This drawing and the information contained within has been issued in confidence and remains the Copyright of CT Surveys Ltd.

Disclosure of this information to Third Parties and unauthorised copying or replication of data is forbidden without gaining approval from CT Surveys Ltd.

CT SURVEYS IS A MEMBER OF:

THE SURVEY ASSOCIATION

constructionline

SURVEY NOTES:

The survey is fitted to OSGB36 National Grid and Level Datum using RTK GPS with OSGM15 Model Transformation and has been drawn at a scale factor of 1.000


Due to the scale factor any setting out or design works should strictly use the control co-ordinates as shown on the drawing.

SURVEY REVISIONS

PREVIOUS DWG NO:	
REVISION NO:	
DATE:	

REVISION NOTES:

LAYOUT VIEWS

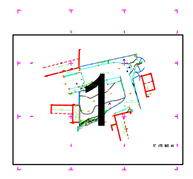

CLIENT:

CadVis3D

PROJECT TITLE:

Land at Bismarck St, Barnsley, S70 4NA

DRAWING NUMBER:

4077JA/1

SCALE: 1:100 @ A1	SURVEY DATE: March 2018	
LEVEL DATUM: OSGB by GPS	GRID DATUM: OSGB fixed at ST02	
BENCH MARK USED: Nail at ST02 surveyed by GPS	BM VALUE: 154.198m	SHEET NUMBER: 1 of 1