


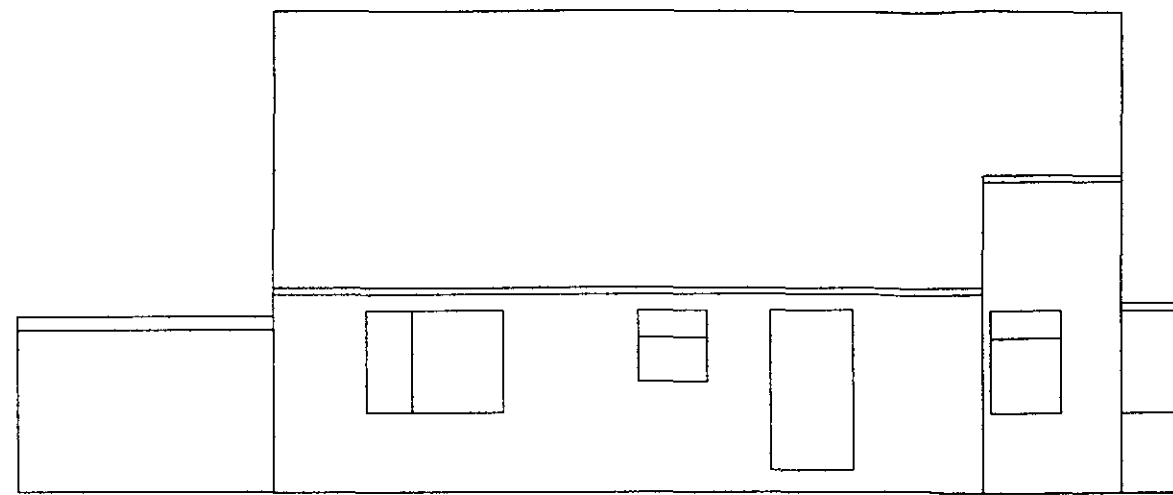


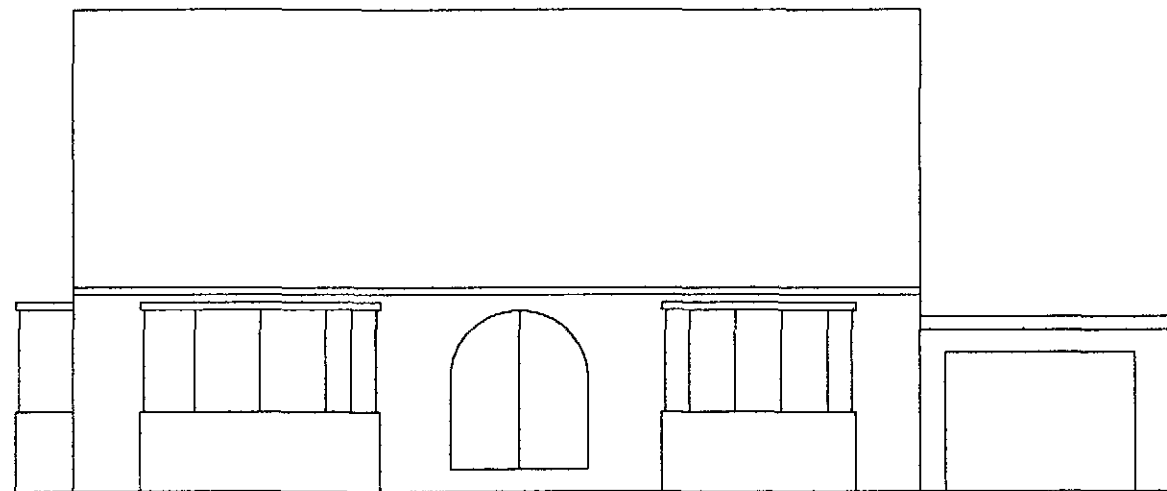


REAR ELEVATION

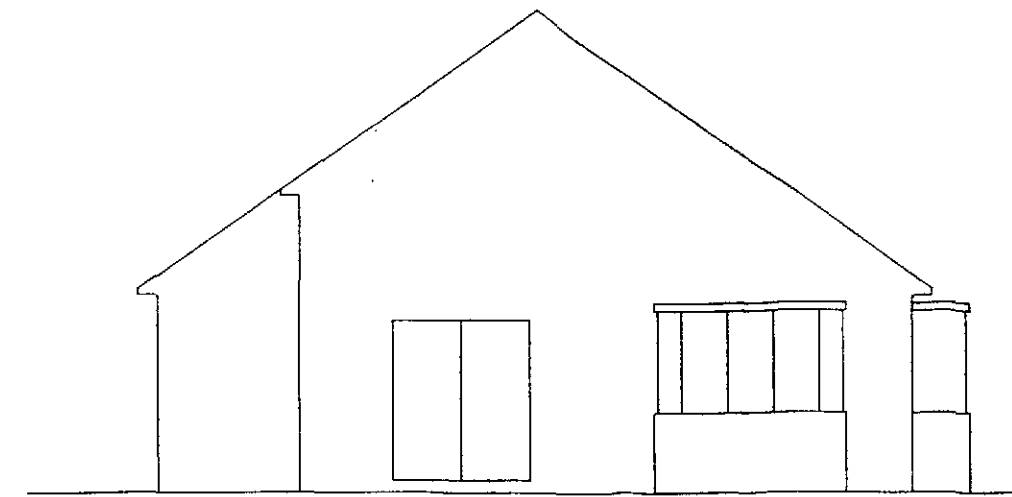

FRONT ELEVATION

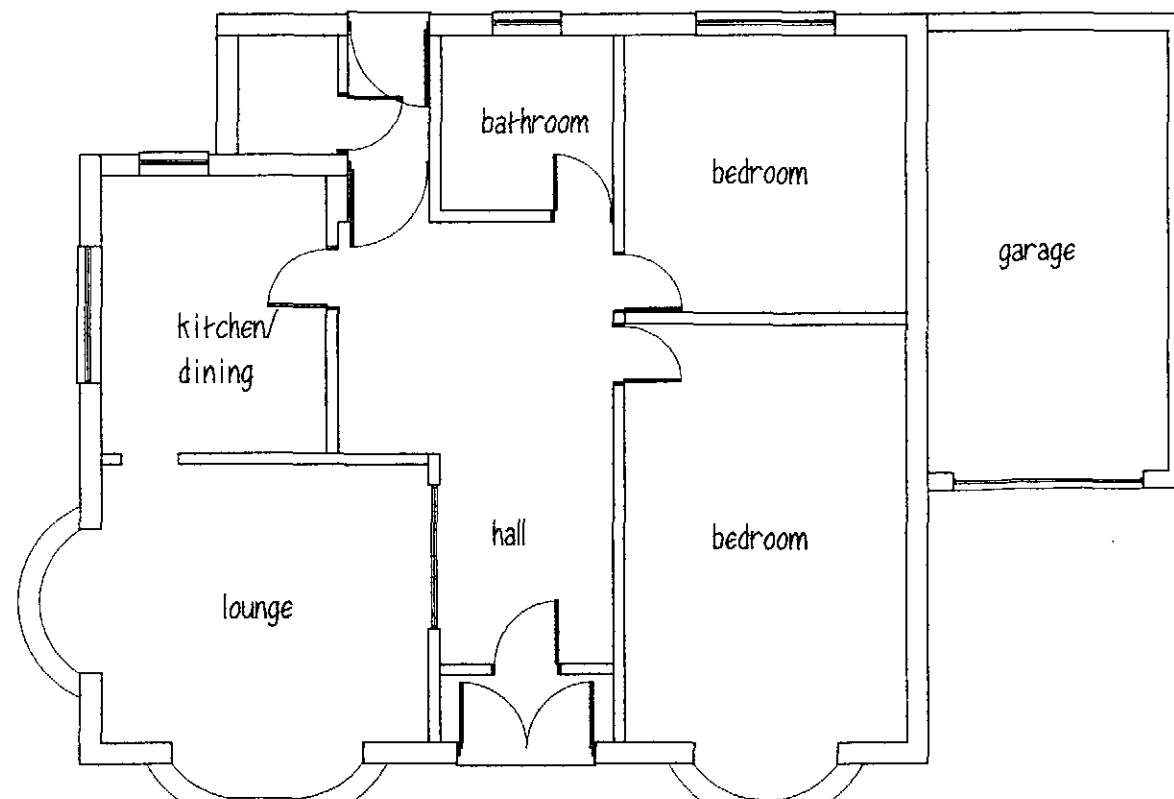

SIDE ELEVATION

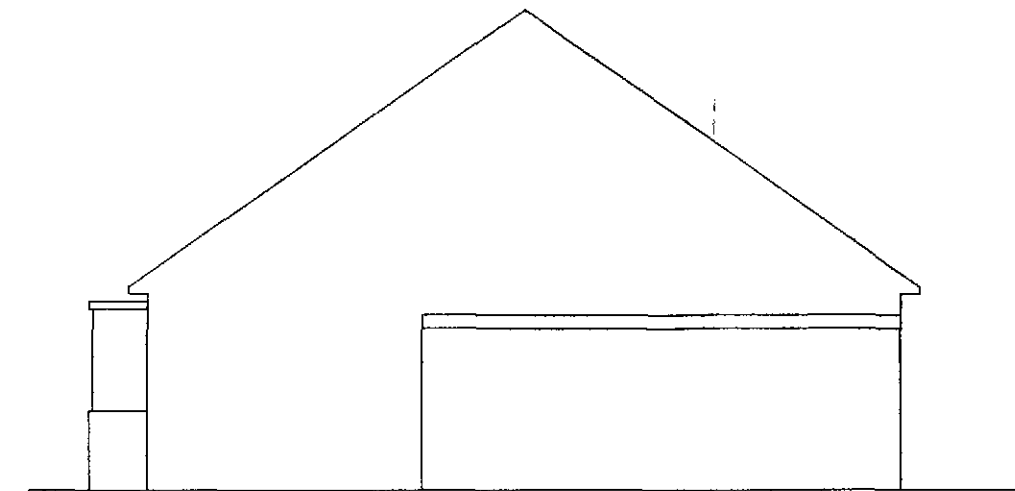

SIDE ELEVATION

Mr & Mrs A PRICE

PROPOSED LOFT CONVERSION
9 PADDOCK ROAD
STAINCROSS

EXISTING PLAN & ELEVATIONS

1:100@A3

Peter Thompson

"Linwood"


Barnsley Road

Dodworth


Barnsley S75 3JR

tel. 01226 201391
m. 07973251730
e-mail peter-thompson@hotmail.co.uk



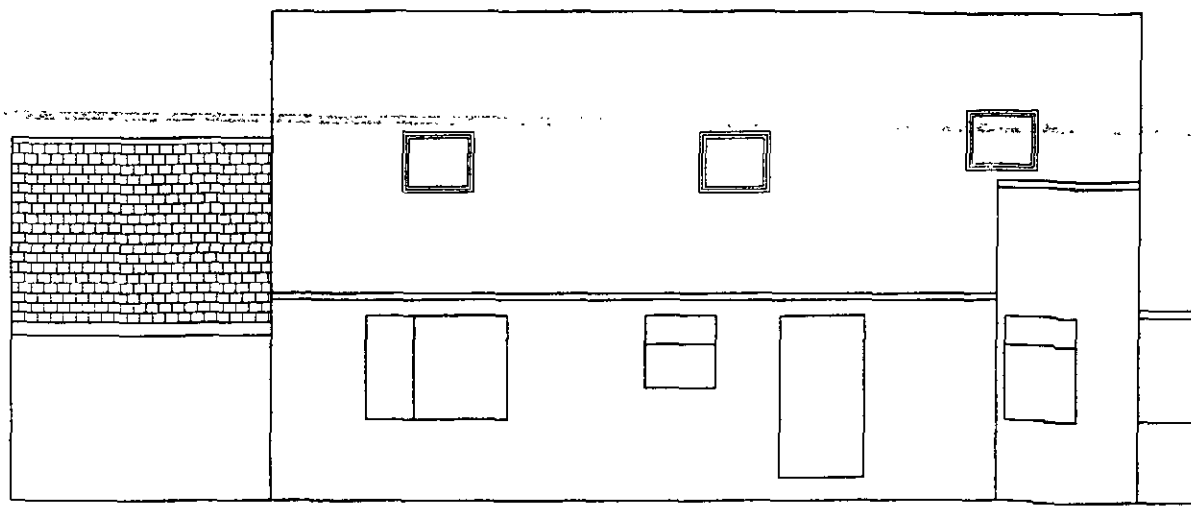


REAR ELEVATION

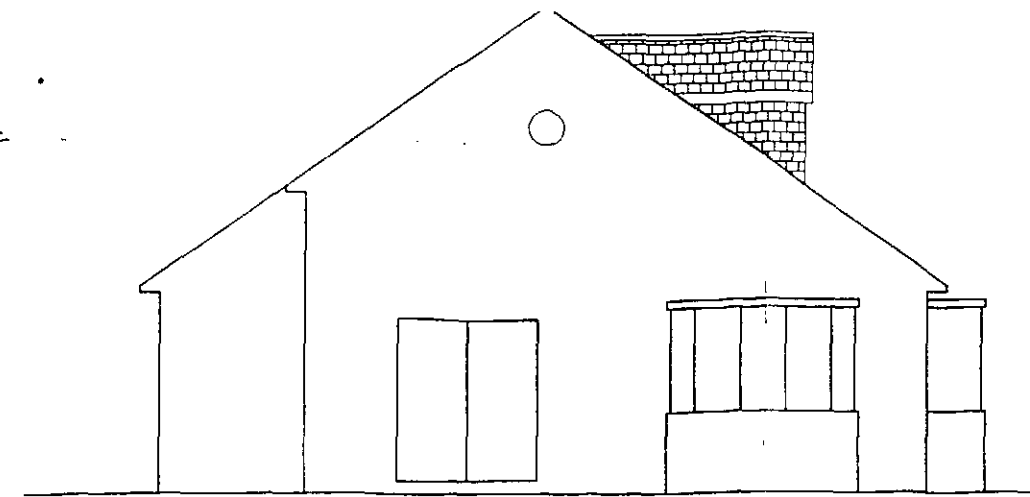


SIDE ELEVATION

ROOF - concrete tiles to match existing
DORMER FRONT & CHEEKS - hung tiles


gable end built up in matching bvk
& pitch roof built over ex. flat roof.

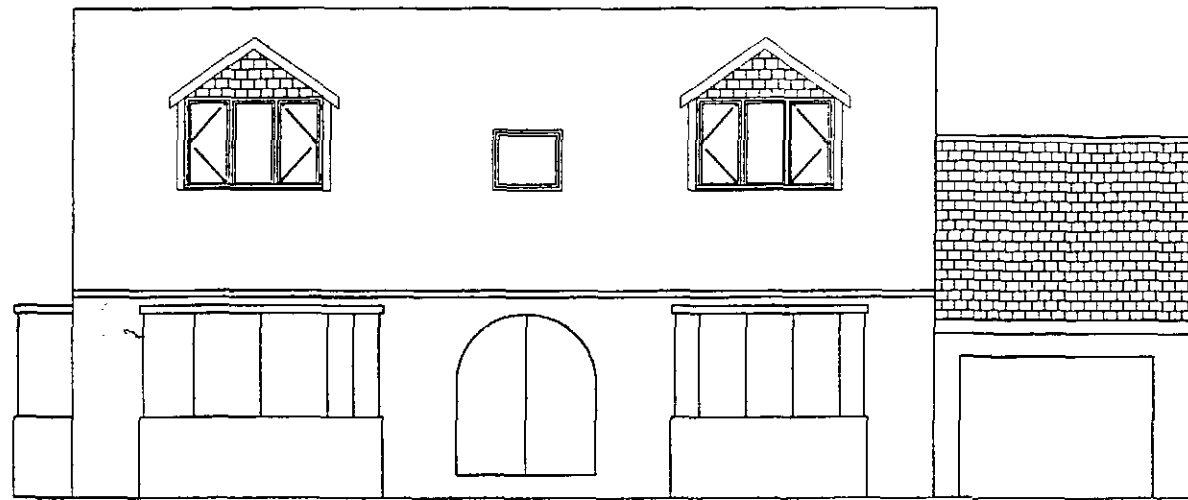


FRONT ELEVATION

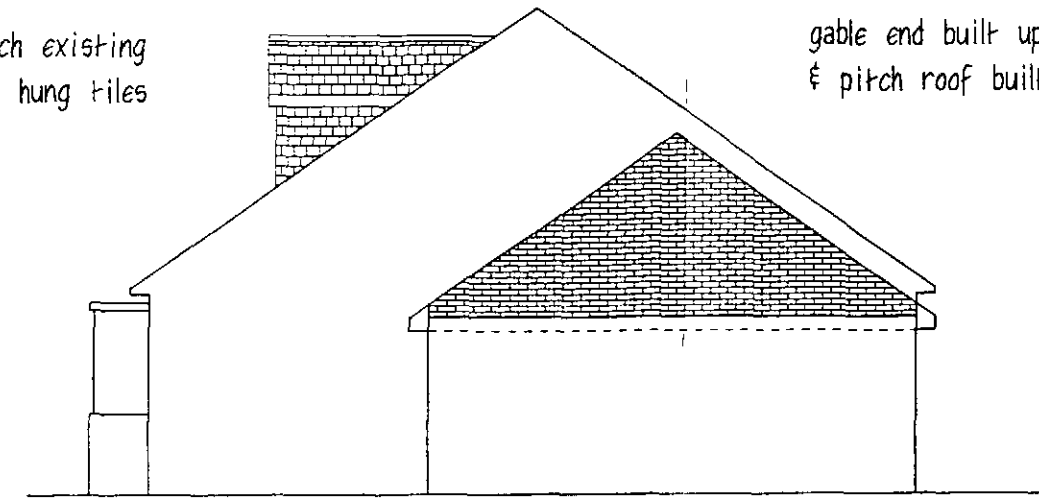

SIDE ELEVATION

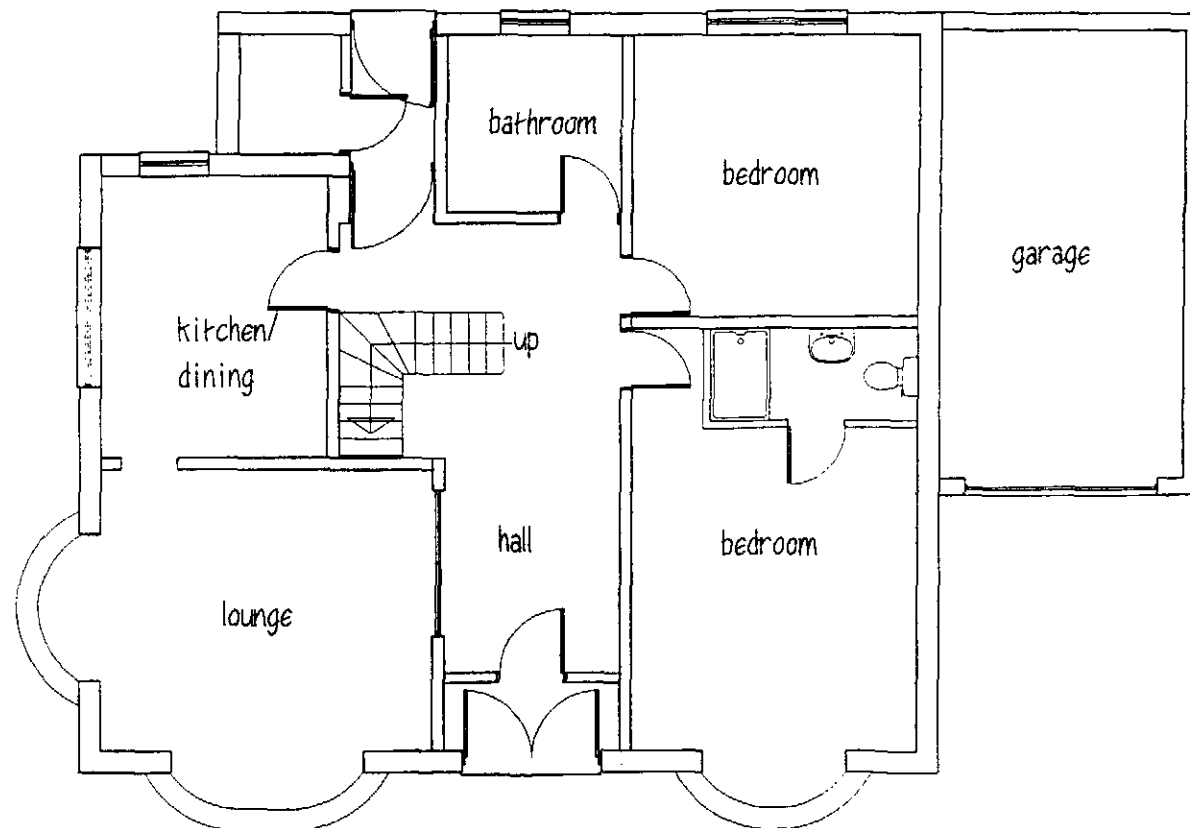

GROUND FLOOR

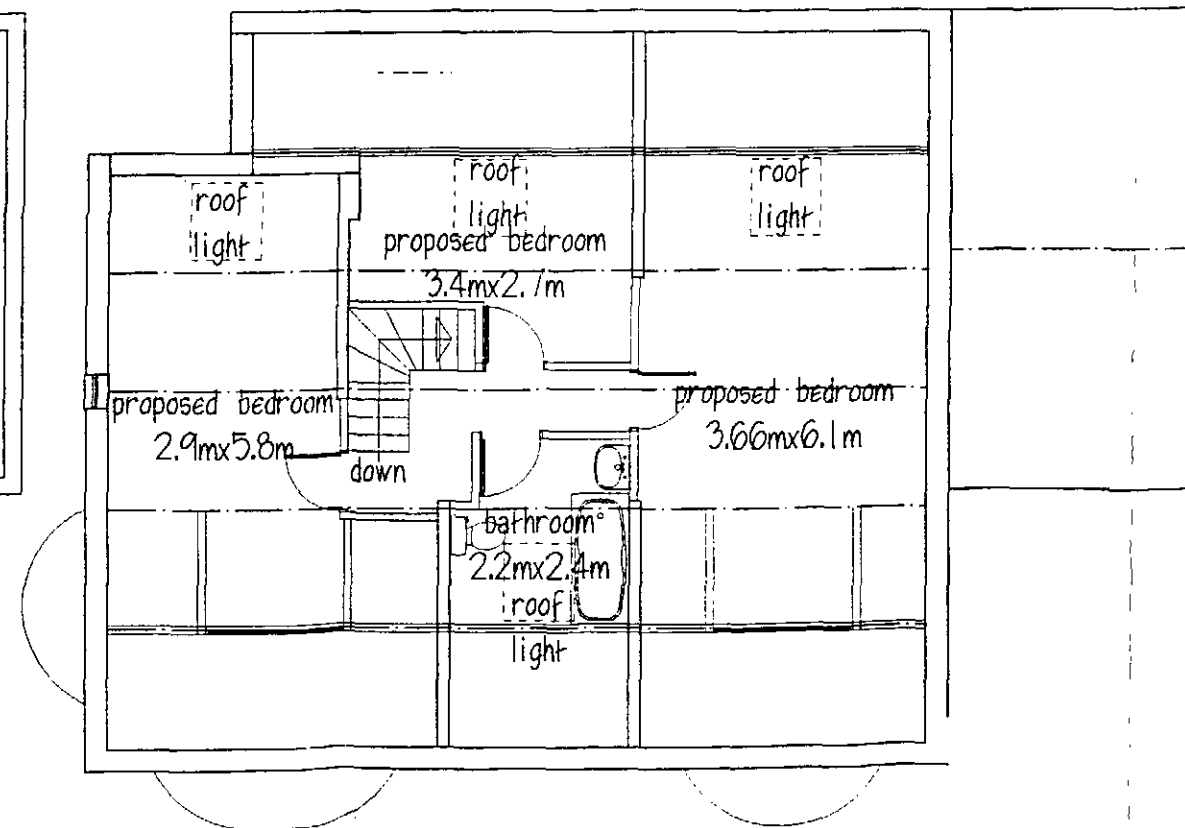

GROUND FLOOR

Mr & Mrs A PRICE

PROPOSED LOFT CONVERSION
14 PADDOCK ROAD
STAINCROSS

EXISTING PLAN & ELEVATION

1:100 @ A3

Peter Thompson

"Linwood"

Barnsley Road

Dodworth

Barnsley S75 3JR

e-mail peter-thompson@hotmail.co.uk



Ref. 01226 2013

m. 07973251730