




Notes:
1. All dimensions to be checked on site before construction.

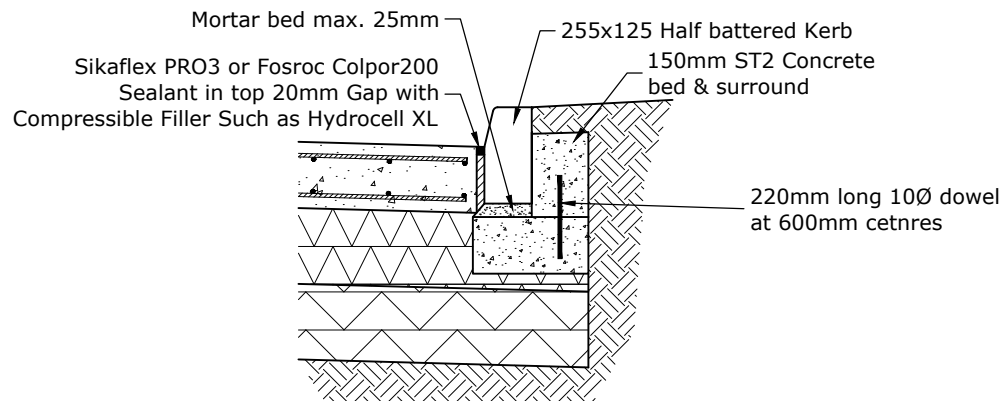


Half Battered Kerb Detail
Scale 1:20

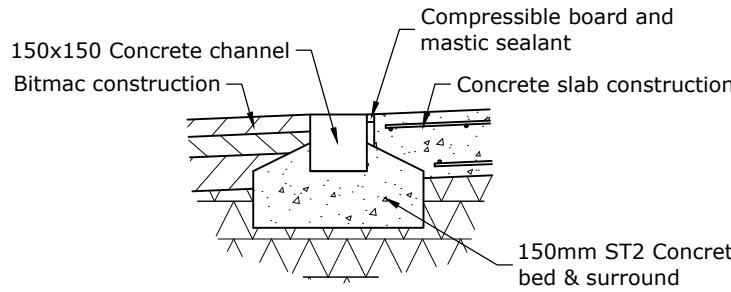


Concrete Channel Detail
Scale 1:20

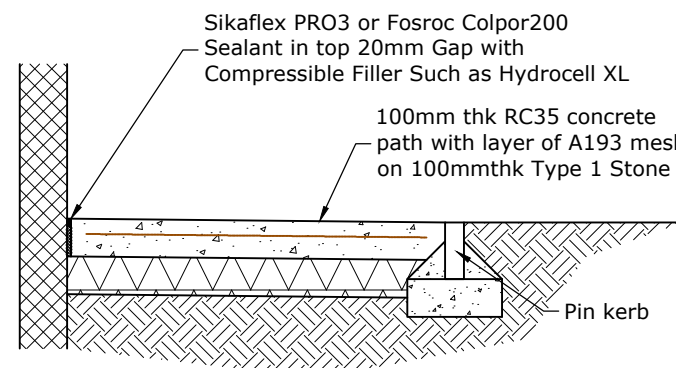


Concrete Footpath Detail
Scale 1:20

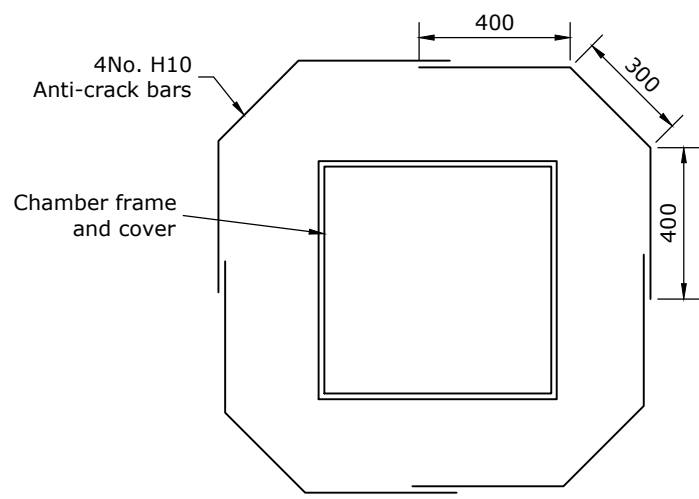


Anti-crack Bar to Chamber Covers
Scale 1:20

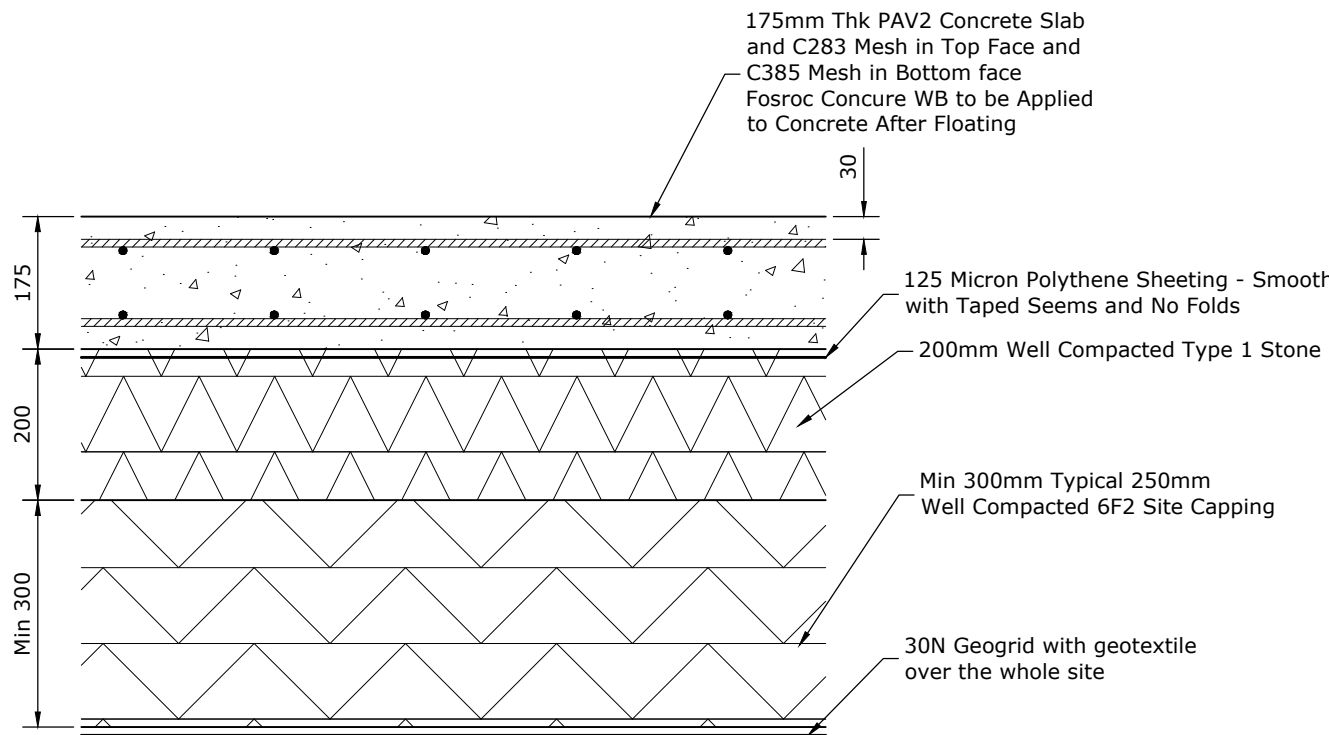


Slab Detail
Scale 1:10

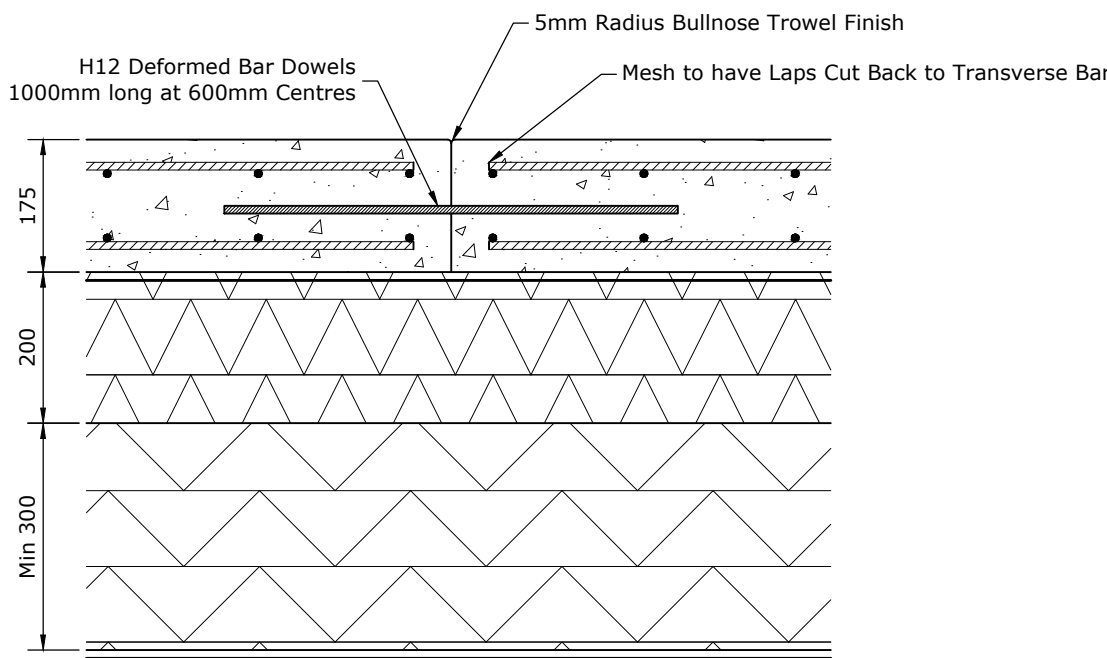


Longitudinal Joint Marked LJ on Plan
Scale 1:10

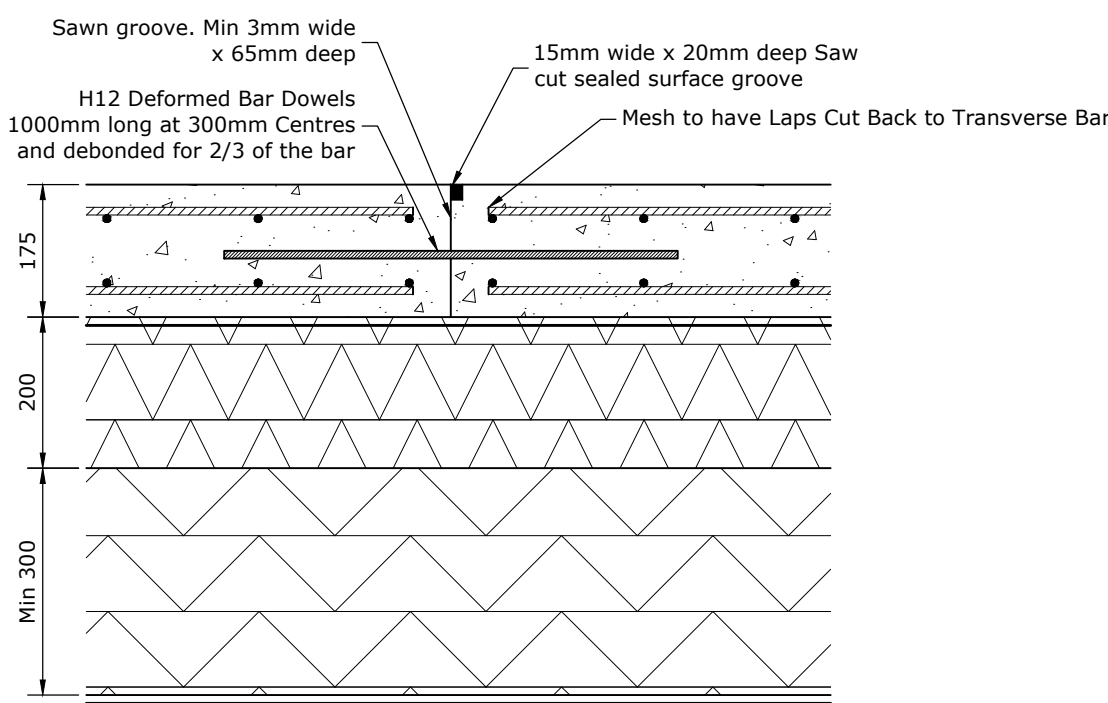


Contraction Joint Marked CJ on Plan
Scale 1:10

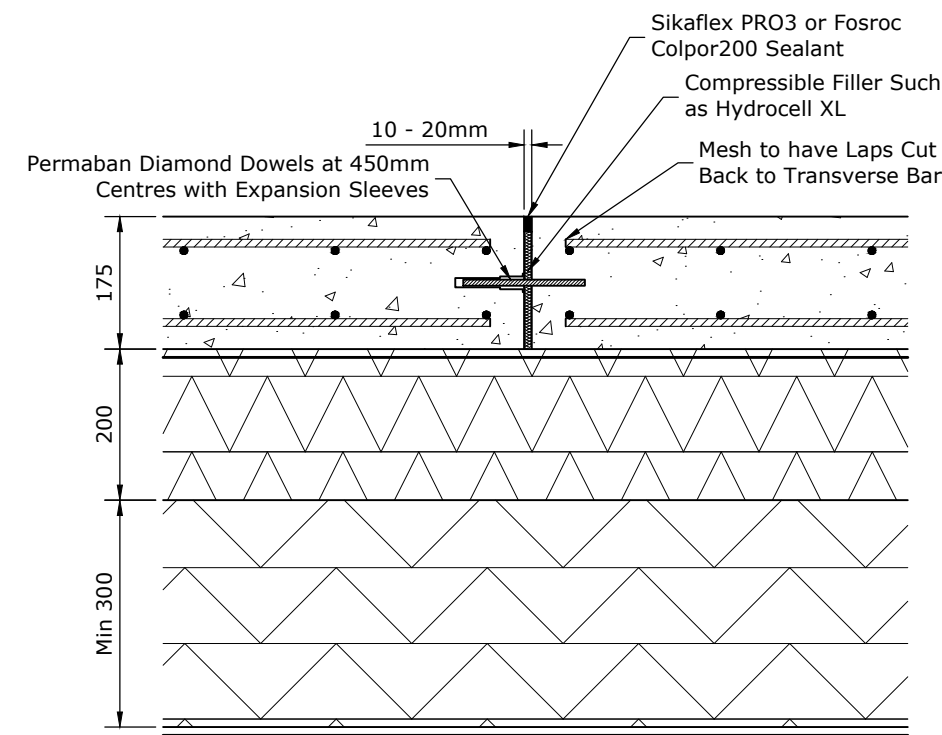


Expansion Joint Marked EJ on Plan
Scale 1:10

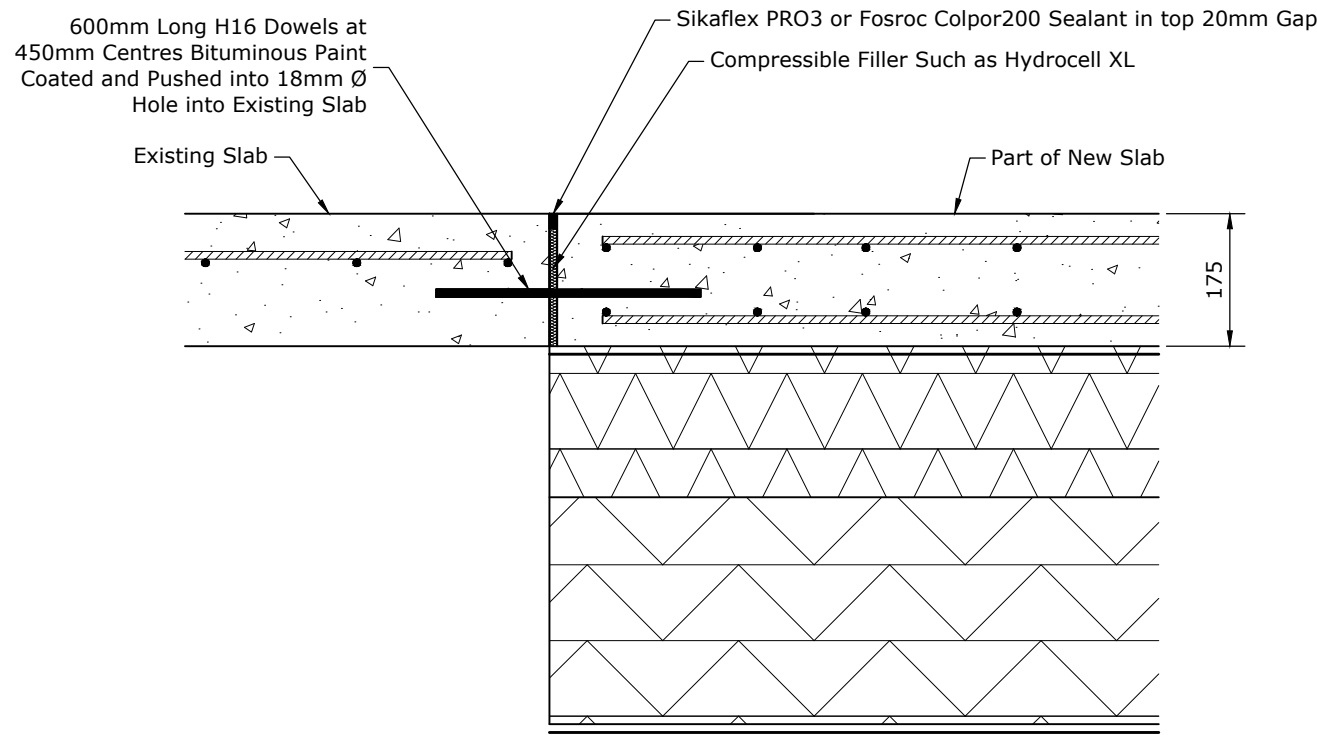

Interface Joint Marked InJ on Plan
Scale 1:10

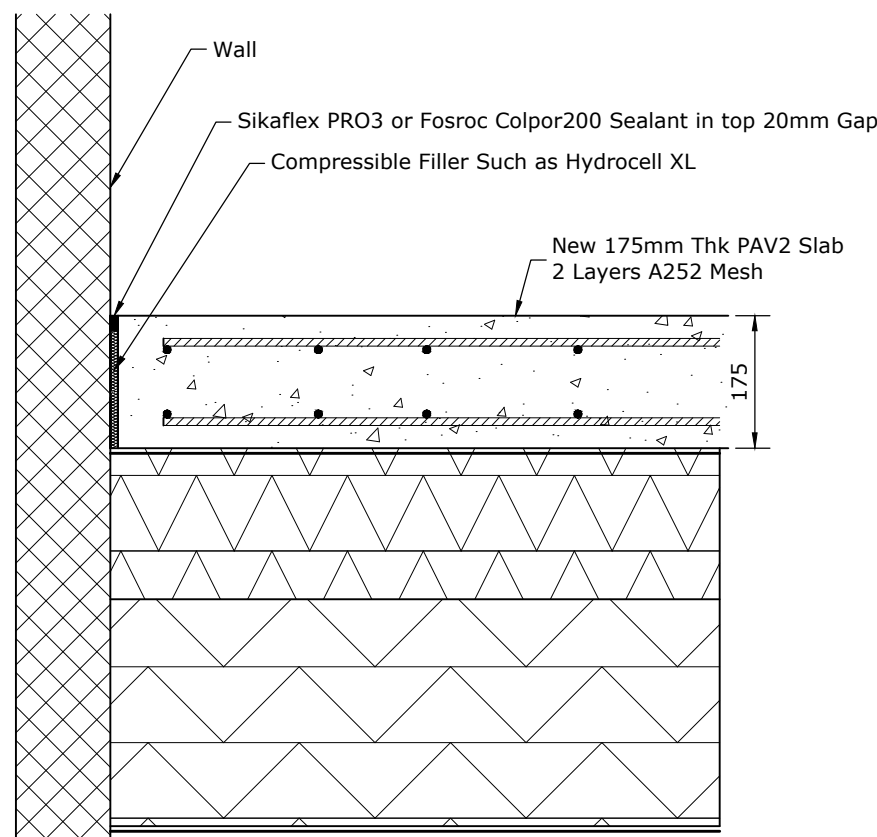

Perimeter Joint Marked PJ on Plan
Scale 1:10

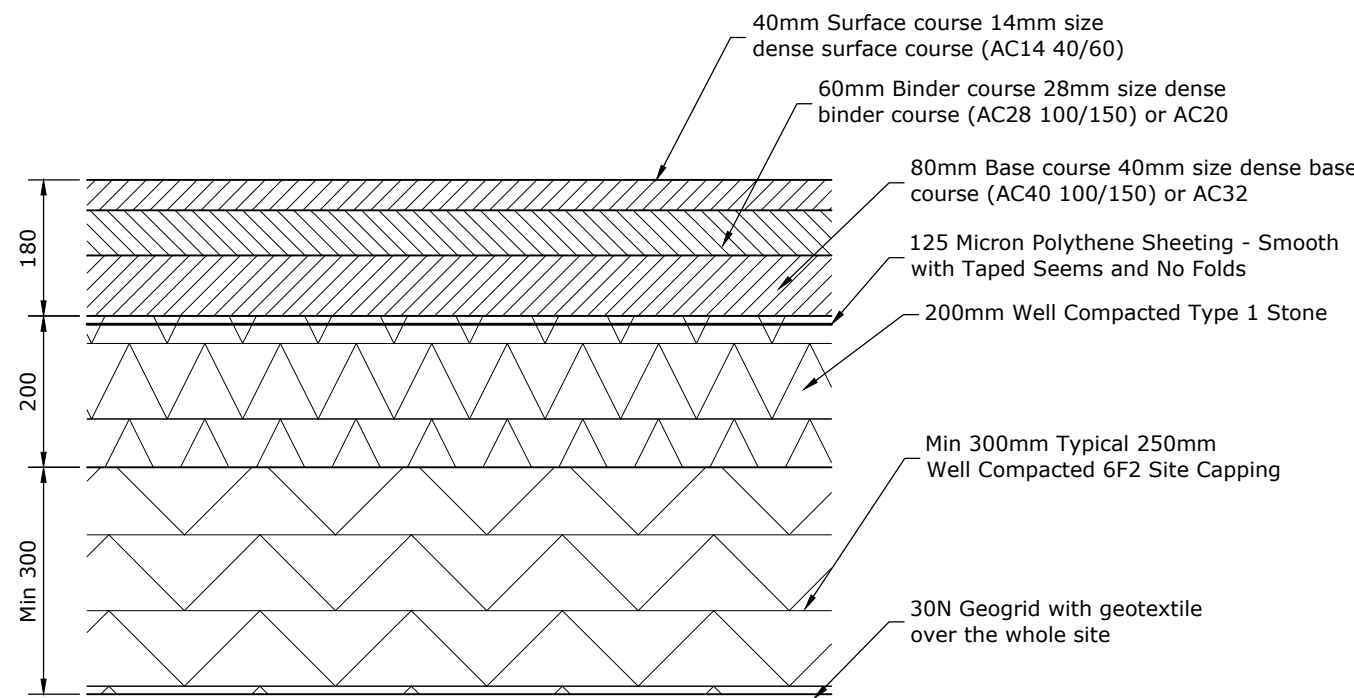

Car Park Detail
Scale 1:10

Capping Thickness	05/05/21
Noted	A JDC
Retaining walls amended and construction issue	07/09/21
Geogrid added	B JDW
	28/09/21
	C JDW
	30/09/21
Extension moved as per comments	D JDW

Current Revision Information:	
Retaining wall details removed and car park construction added	01/03/22
	E JDW

Client & Project Details:
Portwest Clothing Ltd
Plot 5, Fieldsend Business Park

Gravica

Gravica Limited
Unit 385, Clifford House
7 - 9 Clifford Street
York, YO1 9RA

www.gravica.co.uk
01904 236 306
info@gravica.co.uk

Gravica Project Supervisor:
Daniel Cox

01904 236 306
info@gravica.co.uk

Status: **Construction**

Drawing Title:
External Works Details

Drawing Number:
21cm1452.113.E