
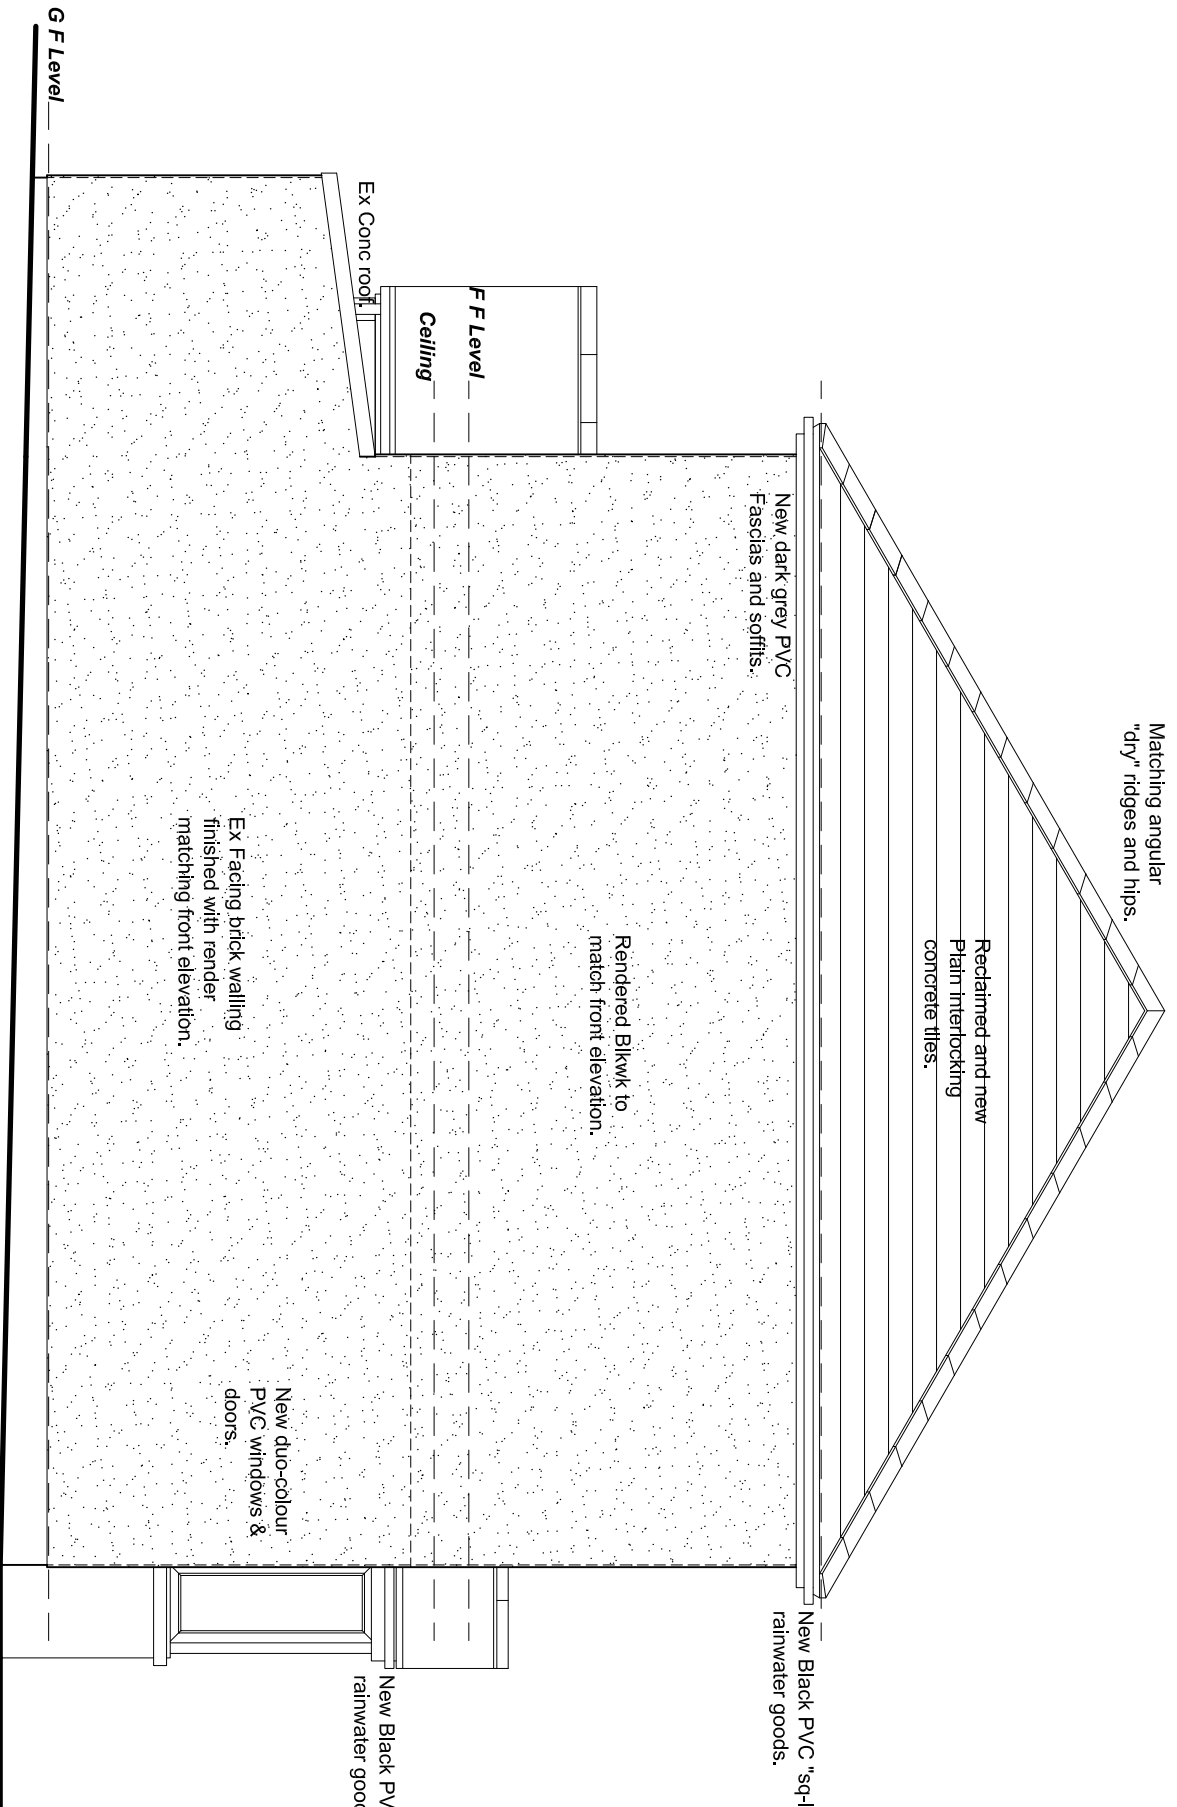


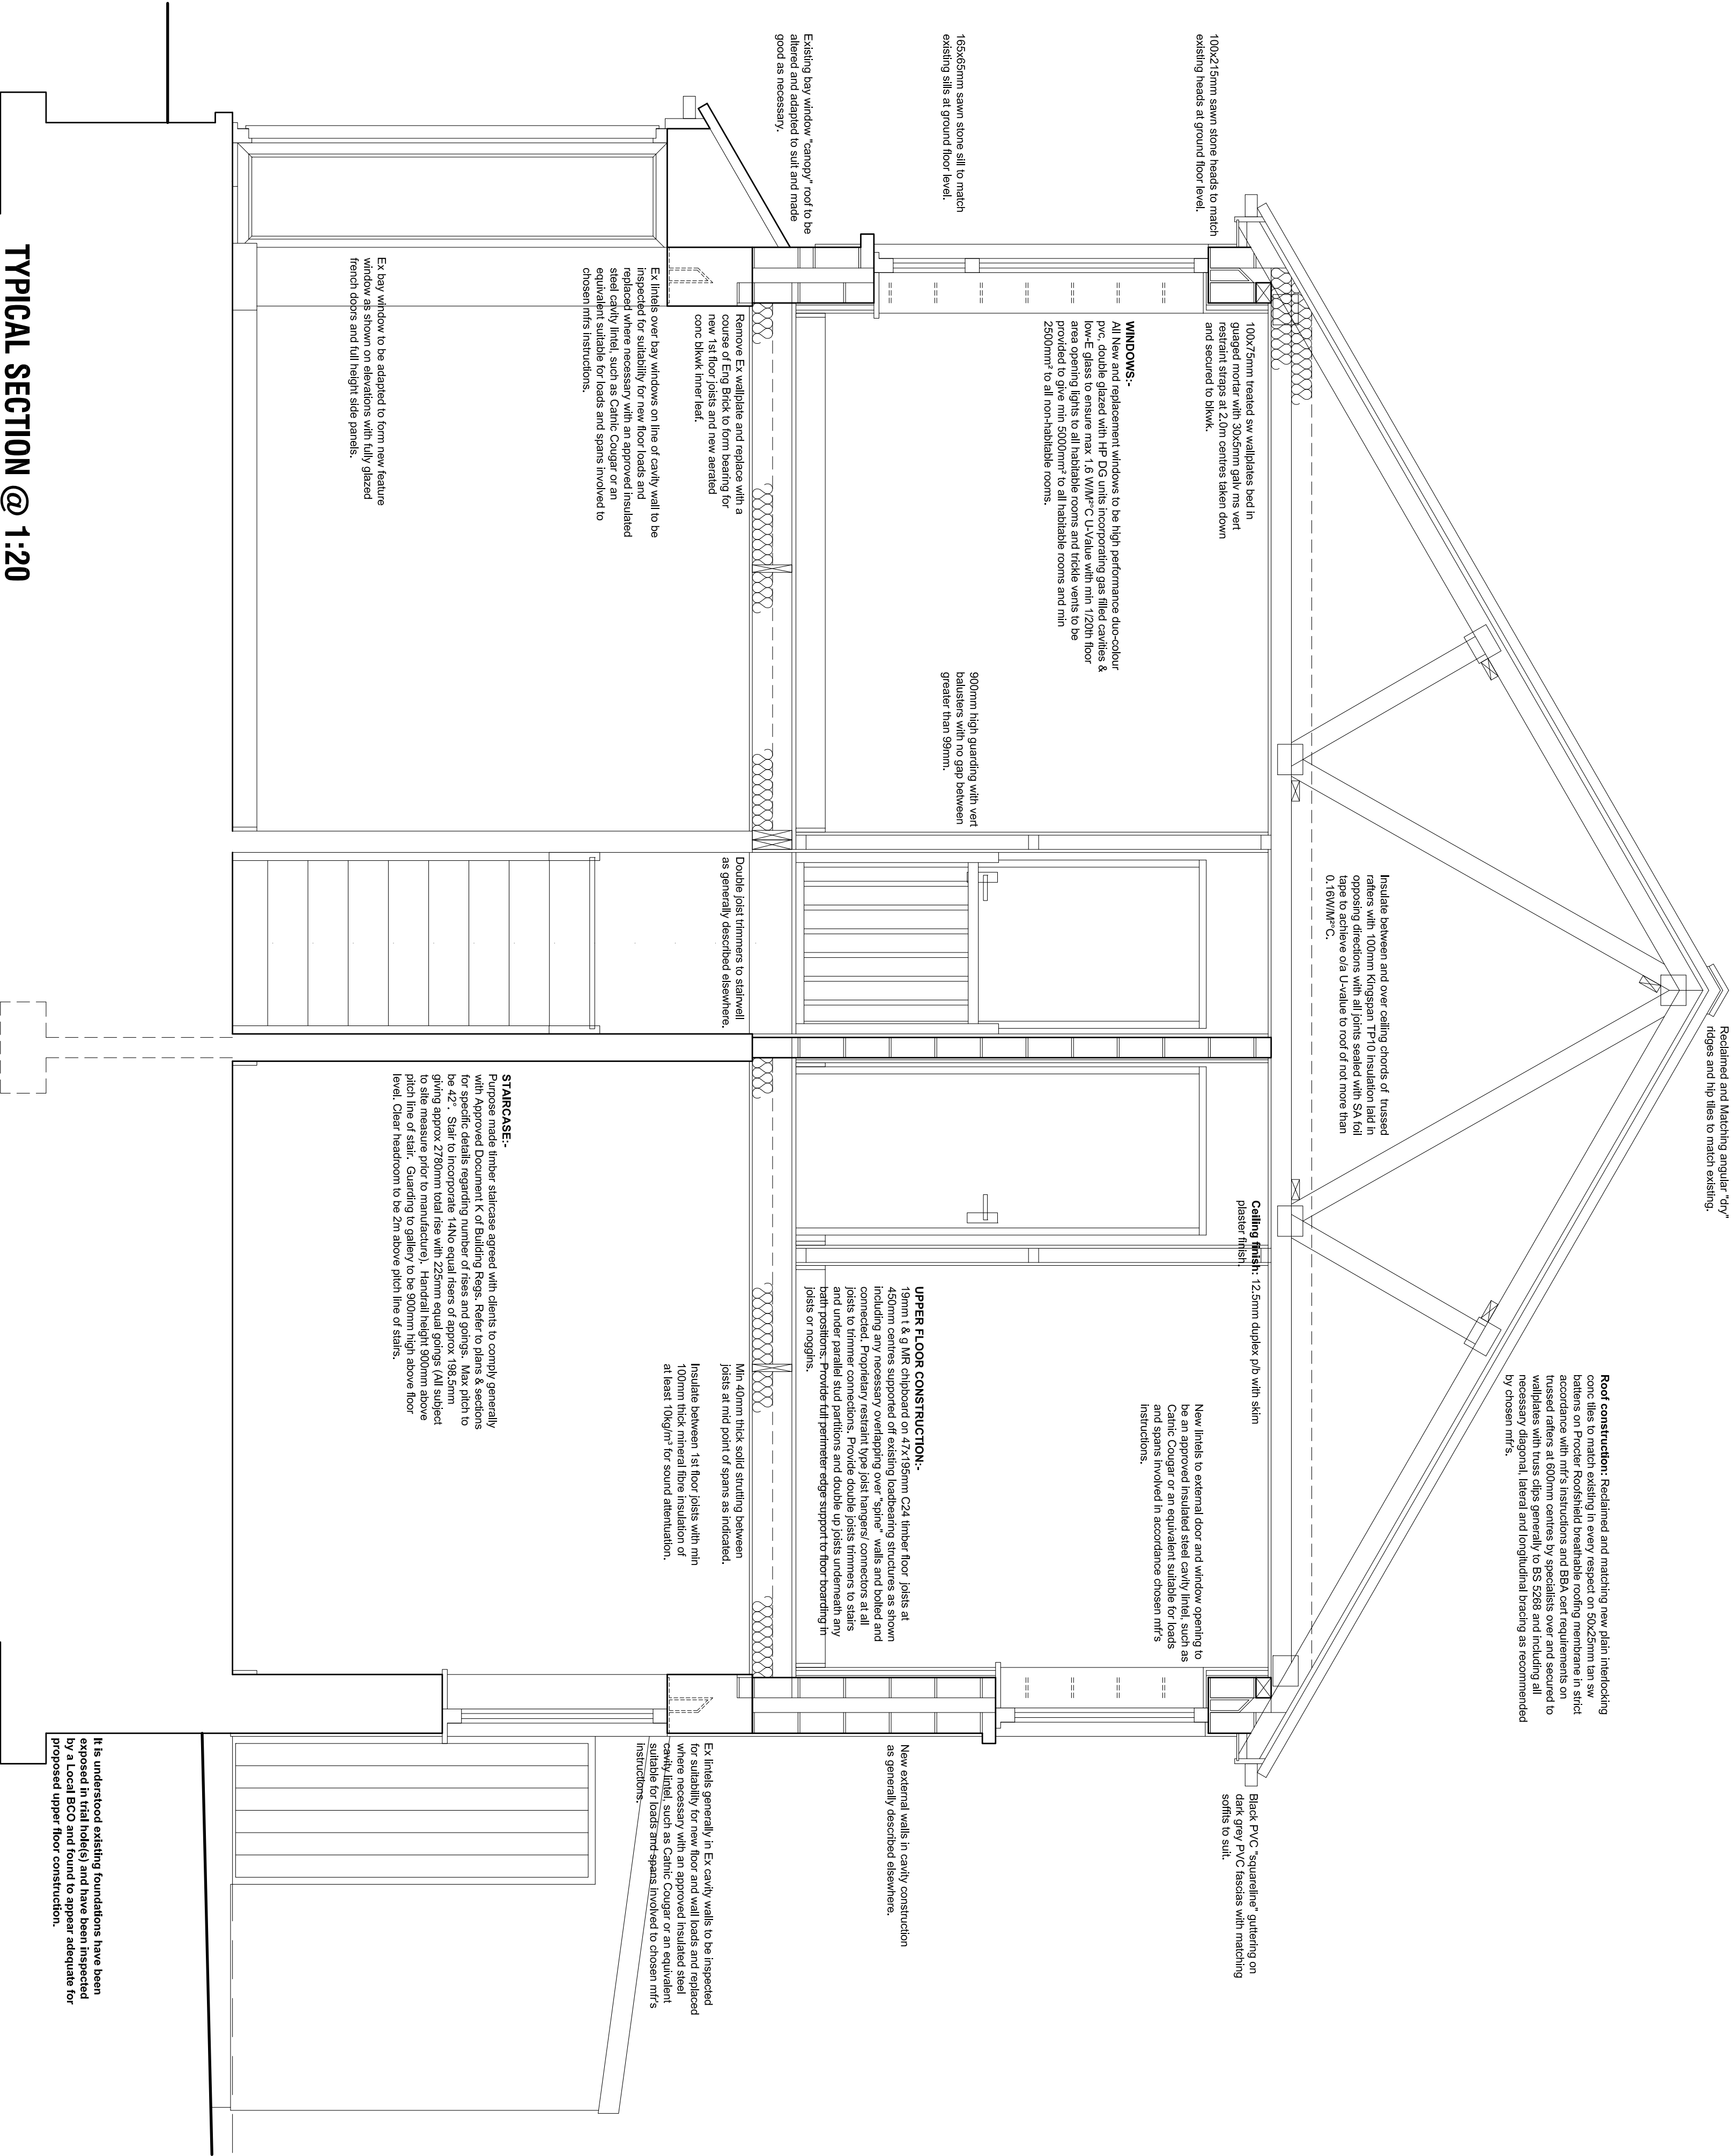

Revision		Date	Description
A	05/11/2020	Prepared for planning submission.	
B	09/06/2020	Clients comments incorporated.	
PROPOSED 1st FLOOR EXTENSION TO, 11 JACK CLOSE ORCHARD, ROYSTON, BARNSELEY, S71 4QS.			
DETAILED PROPOSALS 2 Elevations 2 & Typical Section.			
MR & MRS French.			
Building Design Services			
JE Architects Ltd			
23 Windmill Road, Wombwell,			
Leeds LS16 5TH			
Tel: 01226 754507			
Email: paul@jeconnect.com			
This drawing and the copyright is the Architect's property and shall not be reproduced or published solely by agreement. All Dimensions in Millimetres unless specified otherwise are subject to verification on site.			
Scale: 1:20/ 50 @ A1	Date: JUNE 2020	DWG No: 03	
Ref: 201923			