


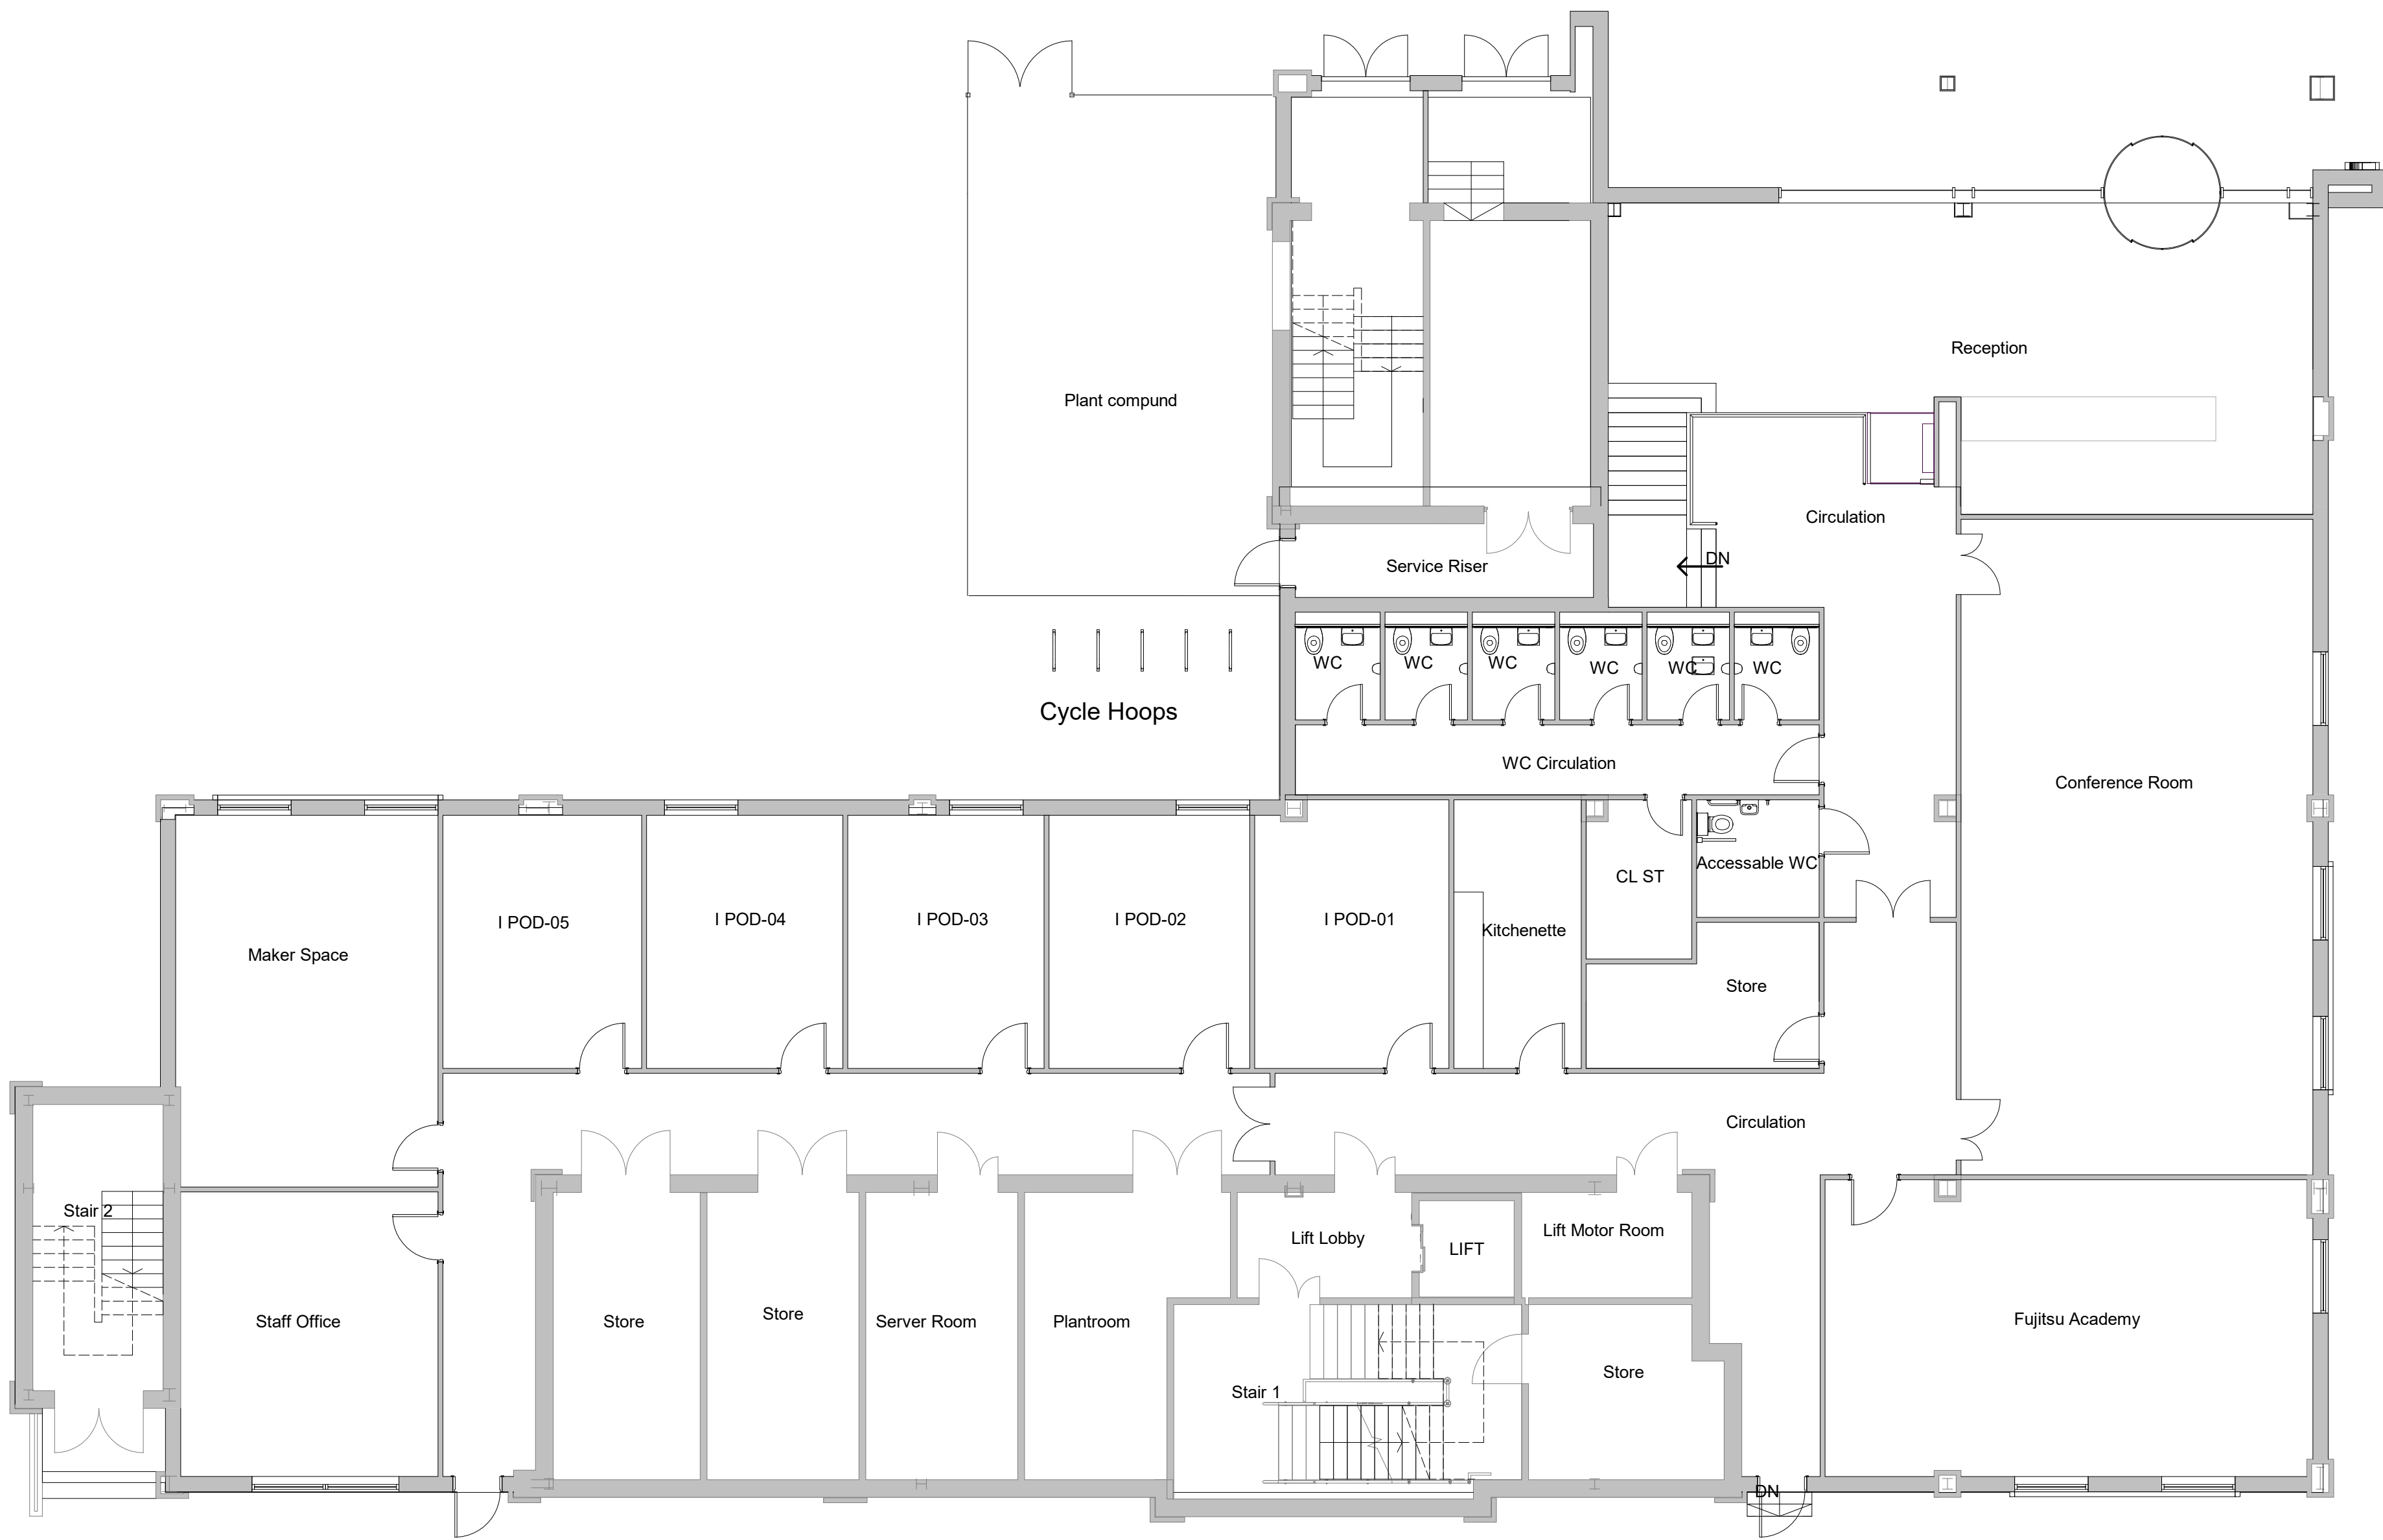

A	20.11.20	Updated based on existing site levels	DA	CJS
Rev	Date	Description	By	Chk

Planning

darnton
ARCHITECTURE
LEEDS

The Coach House, Monk Fryston Hall, Monk Fryston, LS25 5DU
Tel: 01977 681001 www.darntonb3.com

CLIENT
Barnsley College

PROJECT
Incubator Hub

TITLE
Proposed Lower Ground Floor GA Plan

CREATION DATE	SCALE @ A1	DRN	CHK	STATUS
October 2020	1:100	CJS	TH	SD

SHEET NO.	REVISION
14526 - DB3 - B01 - L1 - DR - A - 20002	A

PROJECT NO: 14526 - DB3 - B01 - L1 - DR - A - 20002
© COPYRIGHT. ALL RIGHTS RESERVED.
THIS DRAWING MUST BE READ IN CONJUNCTION WITH ALL OTHER RELEVANT DRAWINGS AND
ANY DISCREPANCIES MUST BE REPORTED TO DARNTON IMMEDIATELY.
FOR CONSTRUCTION, THIS DRAWING OR INFORMATION MUST NOT BE USED FOR CONSTRUCTION UNLESS EXPRESSLY ISSUED
DO NOT SCALE OFF DRAWINGS. USE DISPLAYED DIMENSIONS.

PLOT DATE: 01/11/2020 13:11:10

