





FRONT ELEVATION




REAR ELEVATION

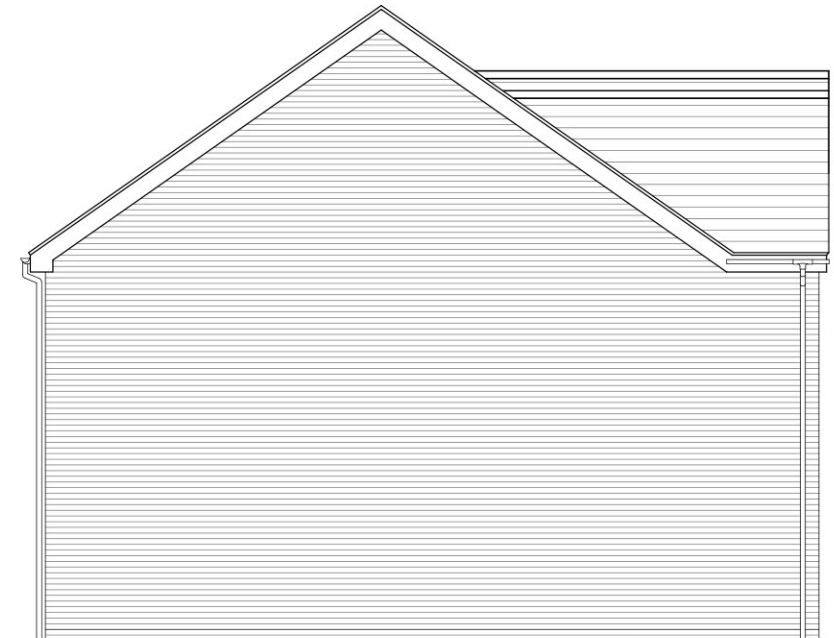

SIDE ELEVATION

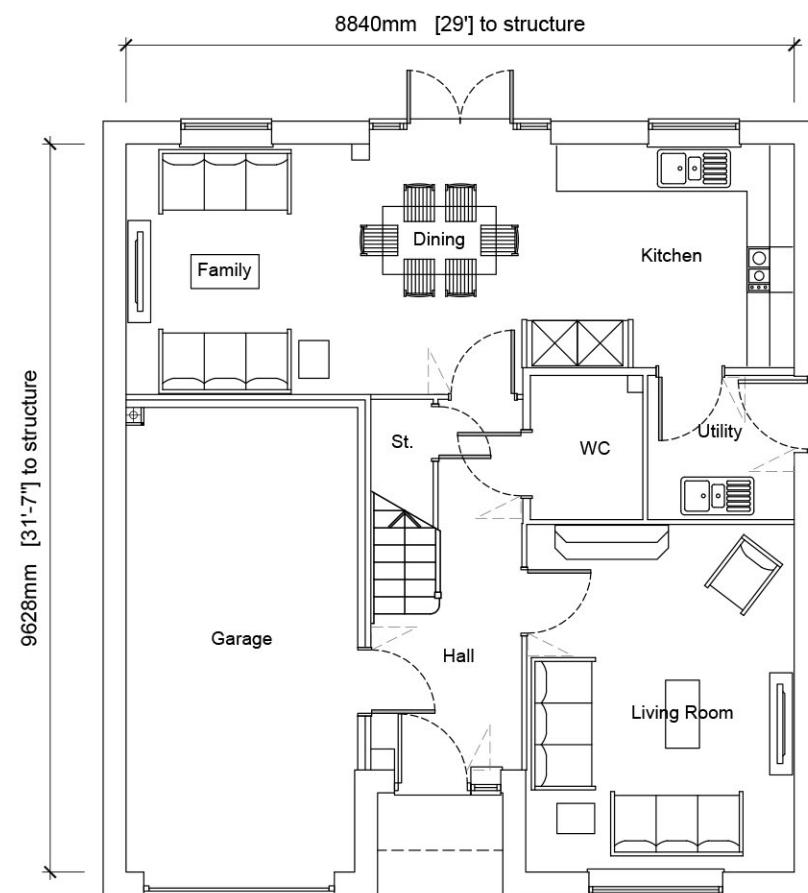

GROUND FLOOR PLAN

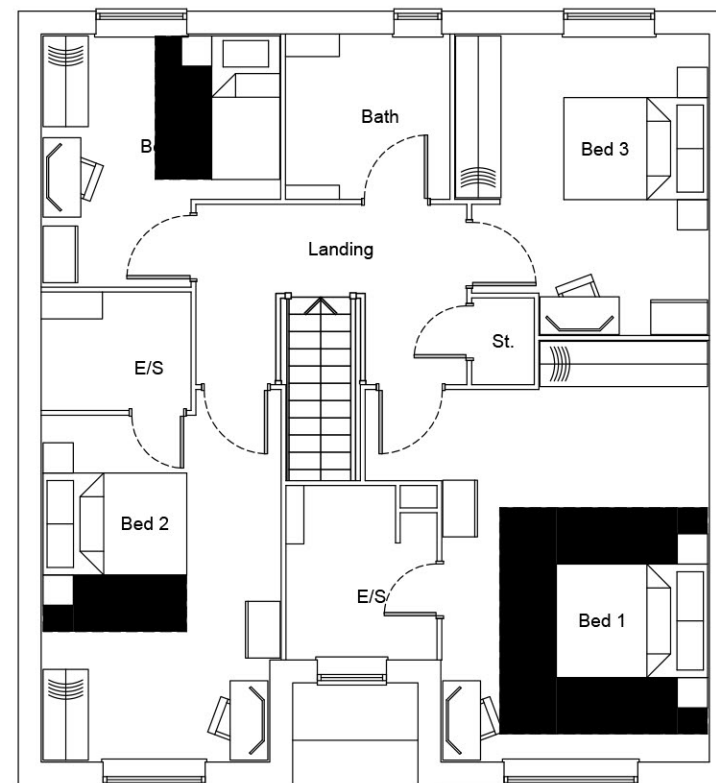

FIRST FLOOR PLAN



SIDE ELEVATION

Scaled @ 1:100



REV.	DESCRIPTION	BY:	DATE:

STEN
ARCHITECTURE

STEN Architecture Ltd
The Studio
Harrison Street
Wakefield
WF1 1PS
Tel: 01924 950985

Web: www.sten-architecture.co.uk
Twitter: @STEN_arch
Facebook: [stenarchitecture](https://www.facebook.com/stenarchitecture)
LinkedIn: [Sten Architecture](https://www.linkedin.com/company/sten-architecture)

CLIENT:		<div></div>				TITLE:				Planning Drawings Lorimer (Detached)			
SITE:		Lee Lane, Royston				SCALE AT A3:		DATE:		DRAWN:		CHECKED:	
						1:100		27.01.22		LS			
						PROJECT NO:		DRAWING NO:		REVISION:			
						2202		2202.LOR.01					