


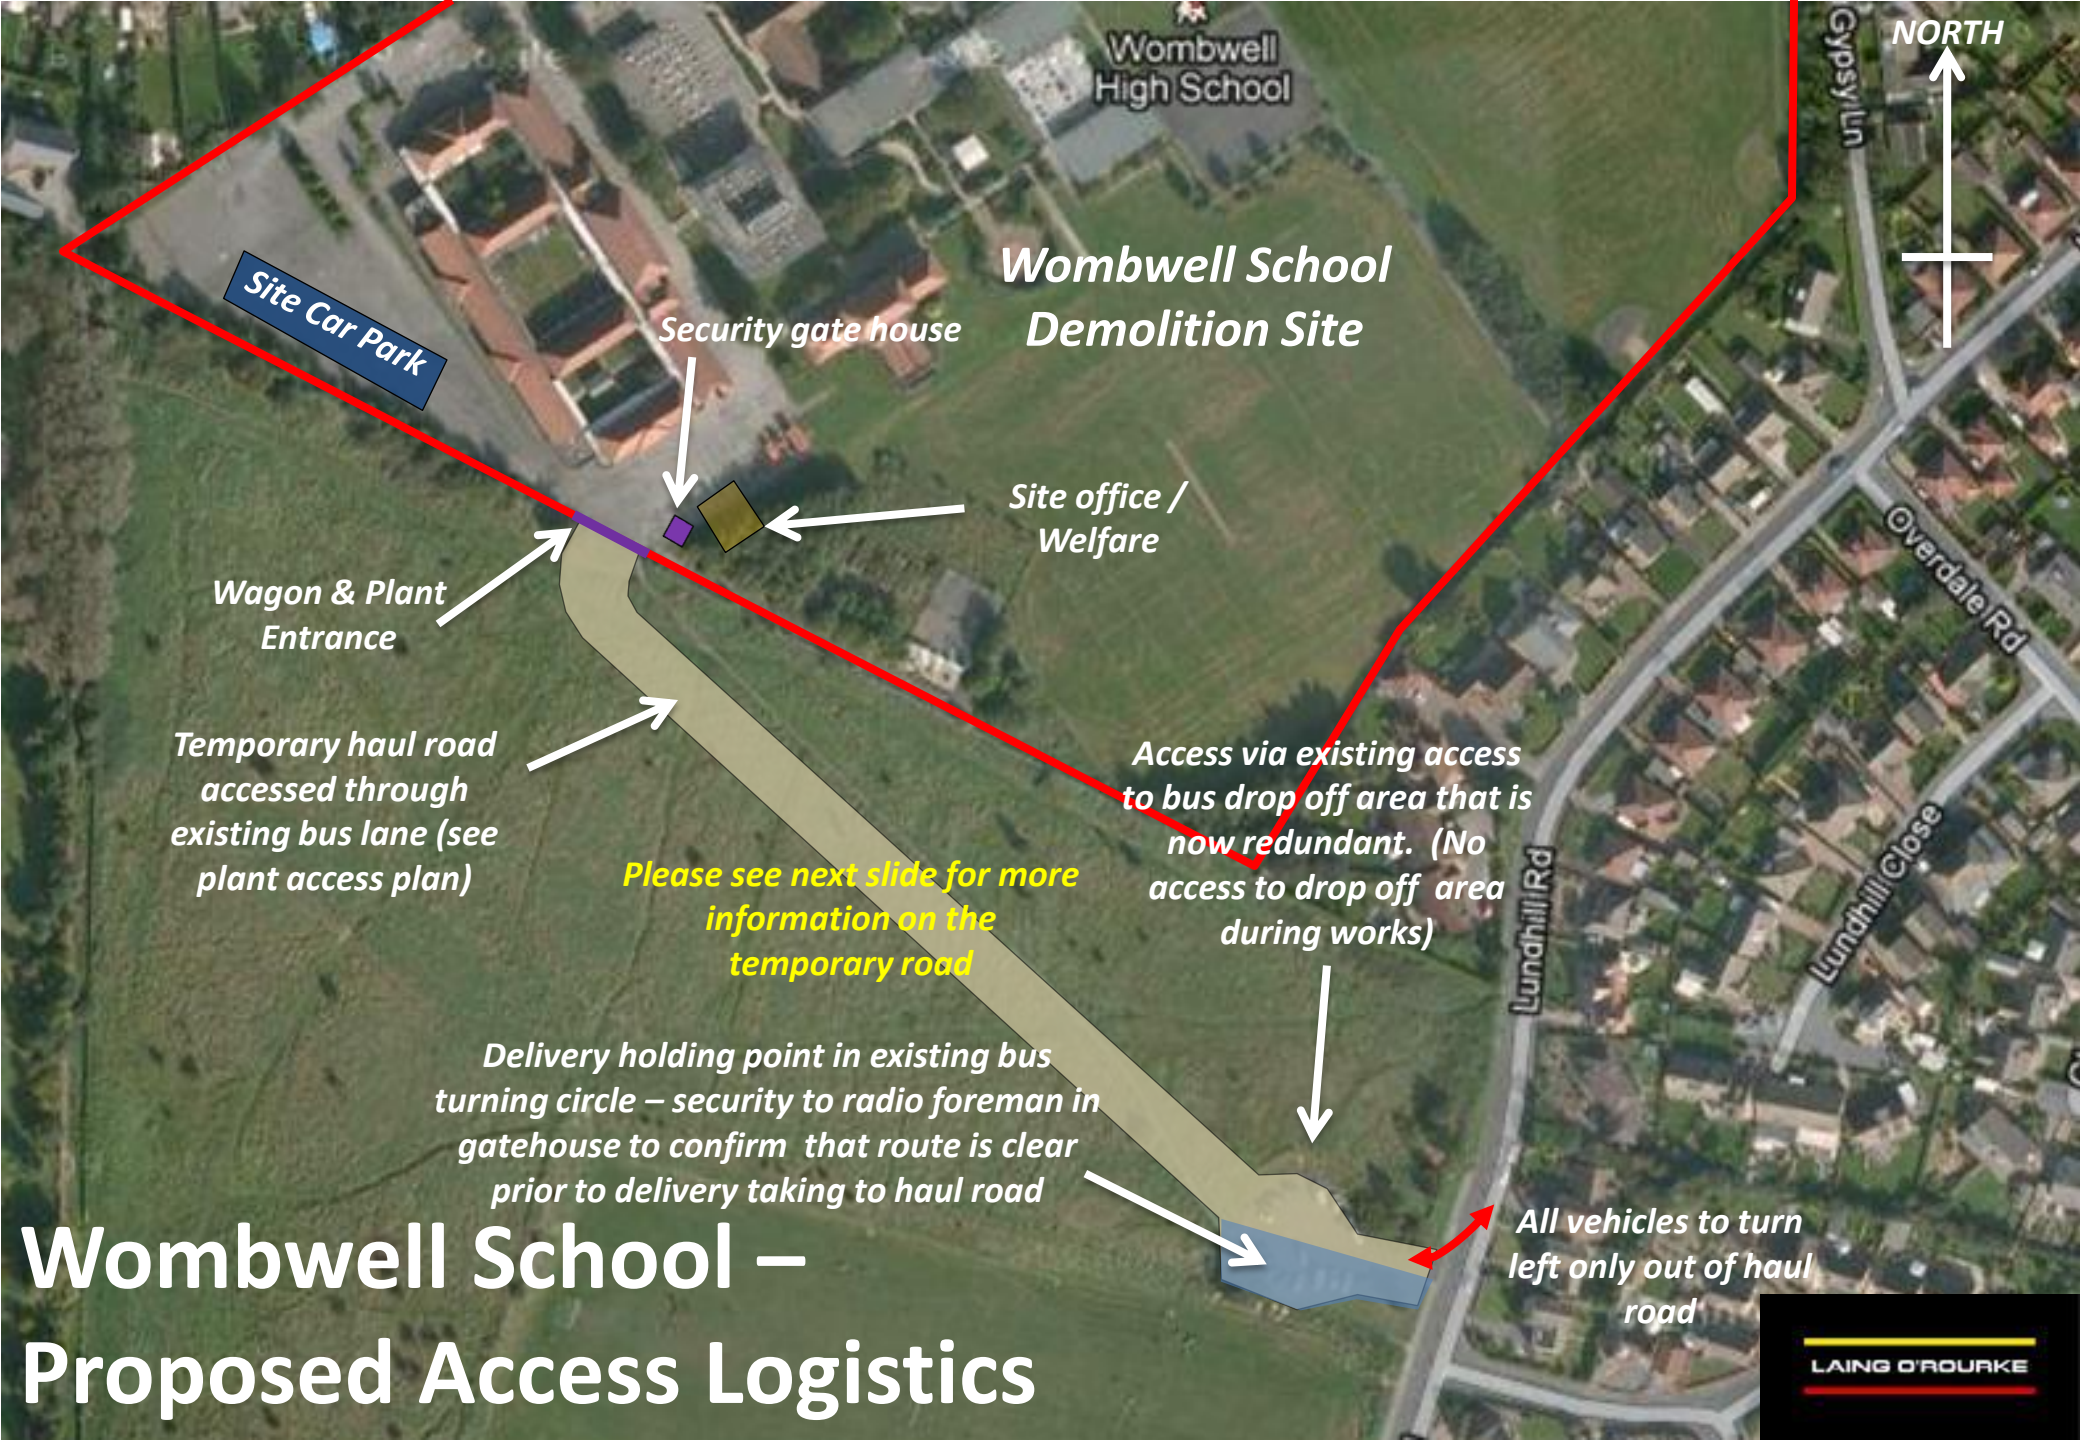

Wombwell High School



Site Car Park

Wombwell School Demolition Site

Security gate house

Site office / Welfare

Wagon & Plant Entrance

Temporary haul road accessed through existing bus lane (see plant access plan)

Please see next slide for more information on the temporary road

Access via existing access to bus drop off area that is now redundant. (No access to drop off area during works)

Delivery holding point in existing bus turning circle – security to radio foreman in gatehouse to confirm that route is clear prior to delivery taking to haul road

All vehicles to turn left only out of haul road

Wombwell School – Proposed Access Logistics



Temporary Haul Road – Left turn only out of site. Follow blue arrows to nearest A and B roads.