



771C601 LANGSETT:
MANCHESTER ROAD C/O GILBERT HILL

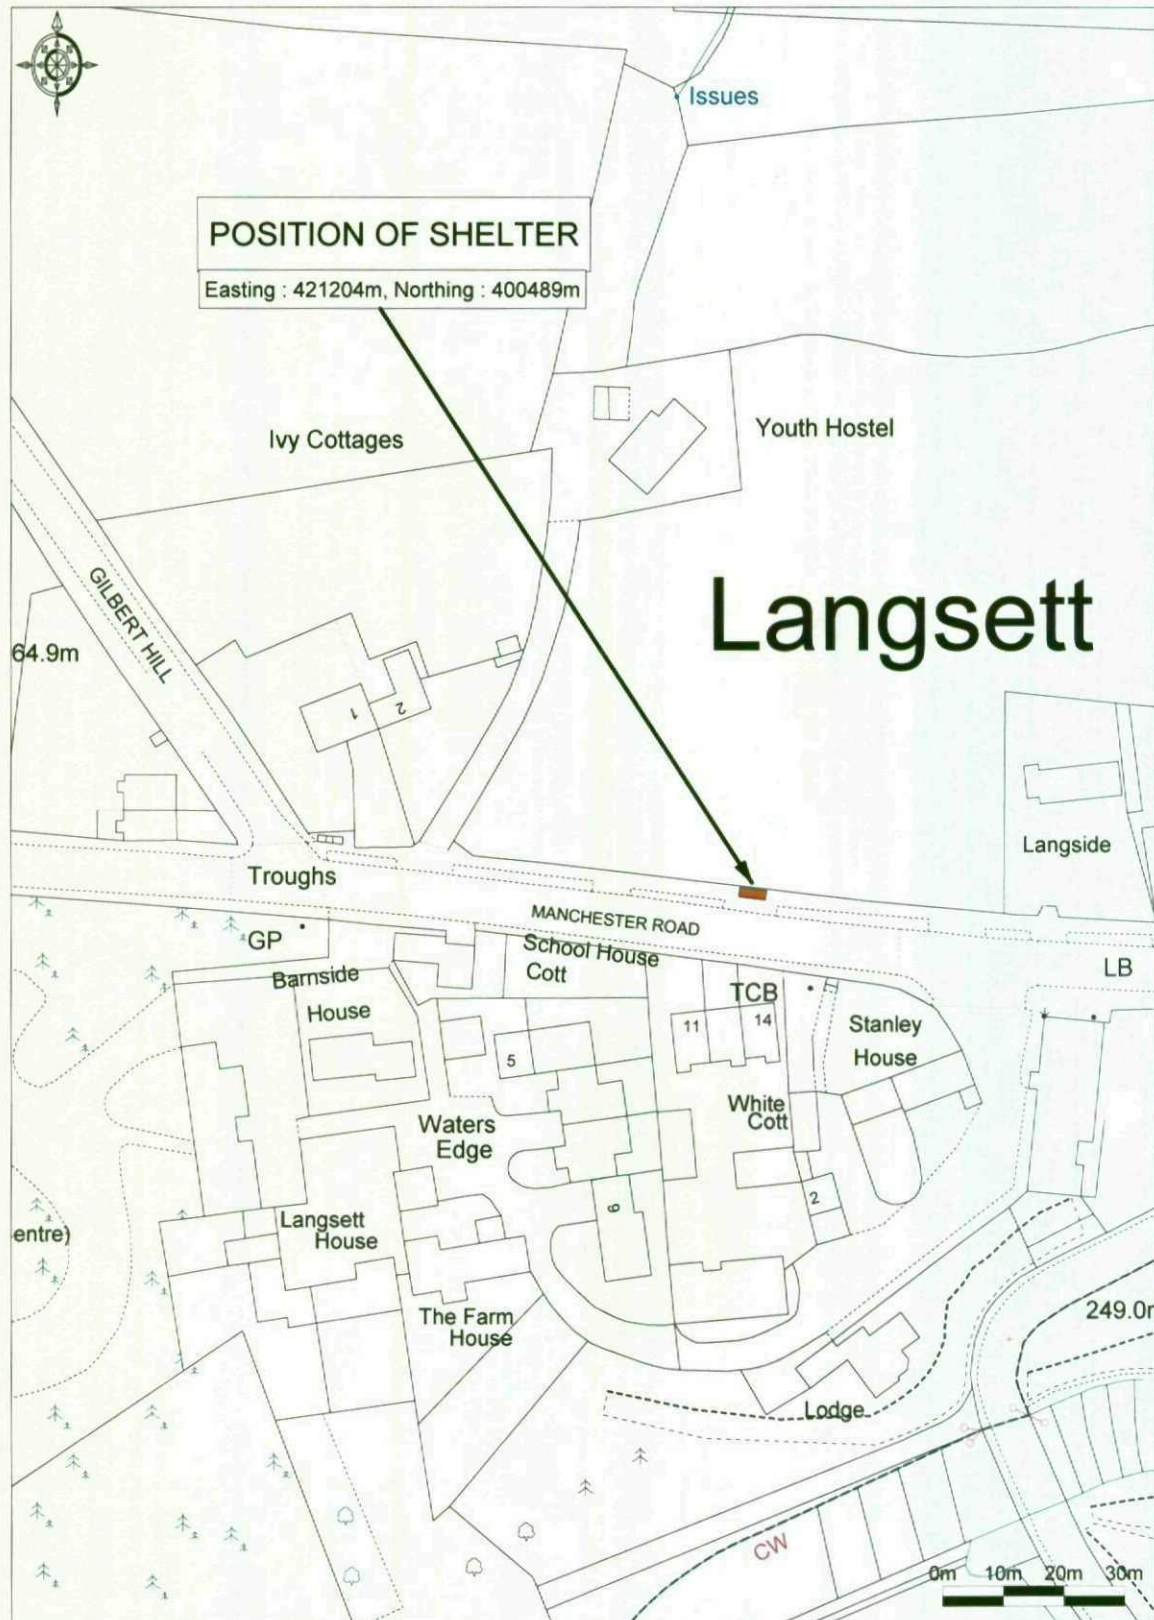

Enabled by
Ordnance Survey



© Crown Copyright 2009. All rights reserved. Licence number 100020449. Plotted Scale - 1:1250

CREATED BY CLEAR CHANNEL

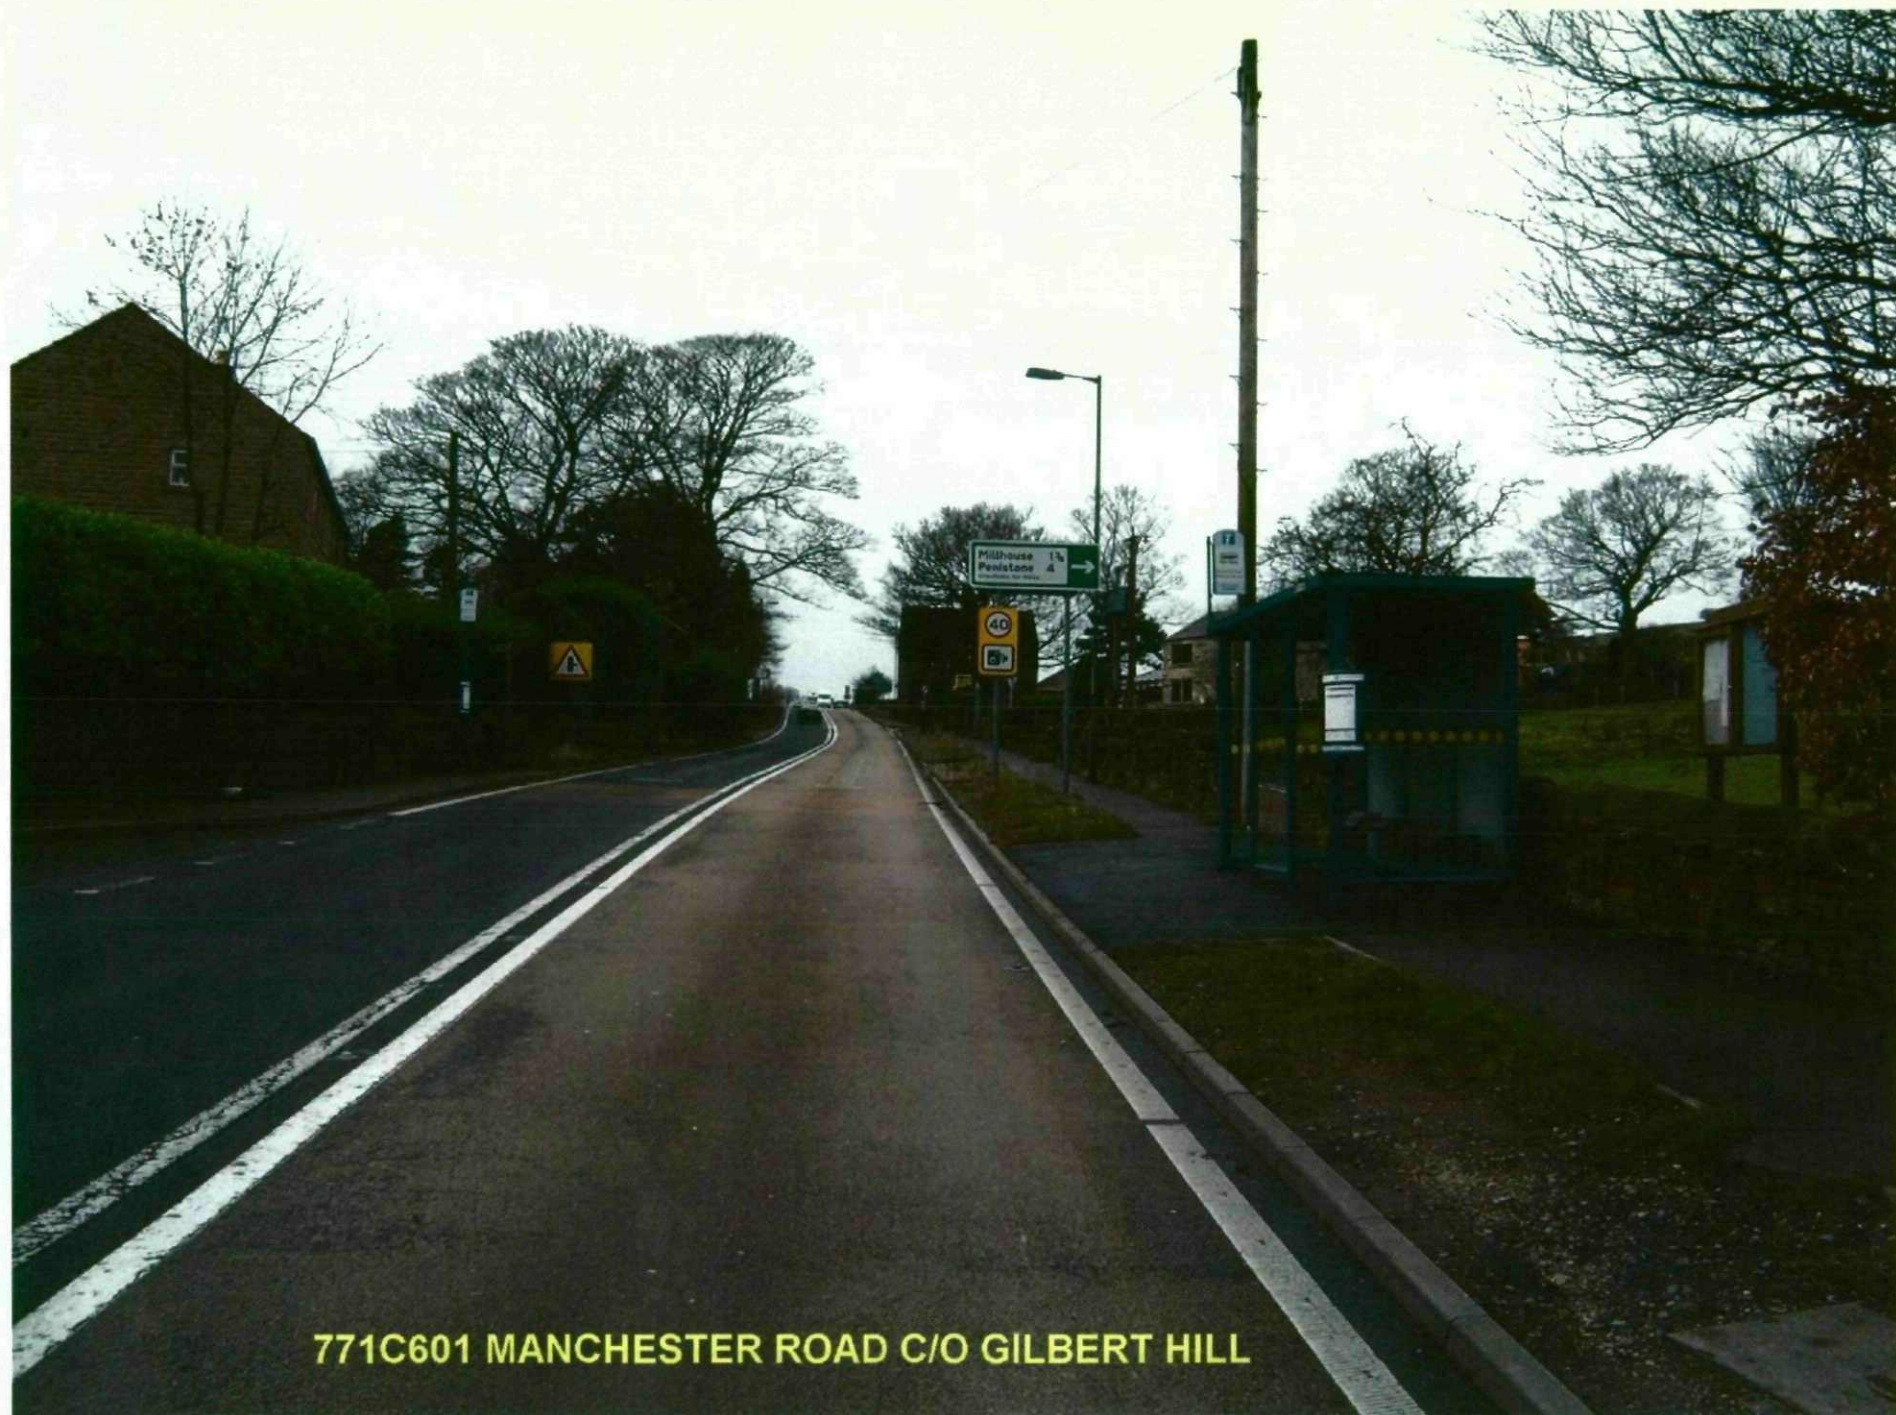


771C601 MANCHESTER ROAD C/O GILBERT HILL

PRINCIPLE 3 BAY SHELTER WITH DOUBLE SIDED ADVERTISING UNIT

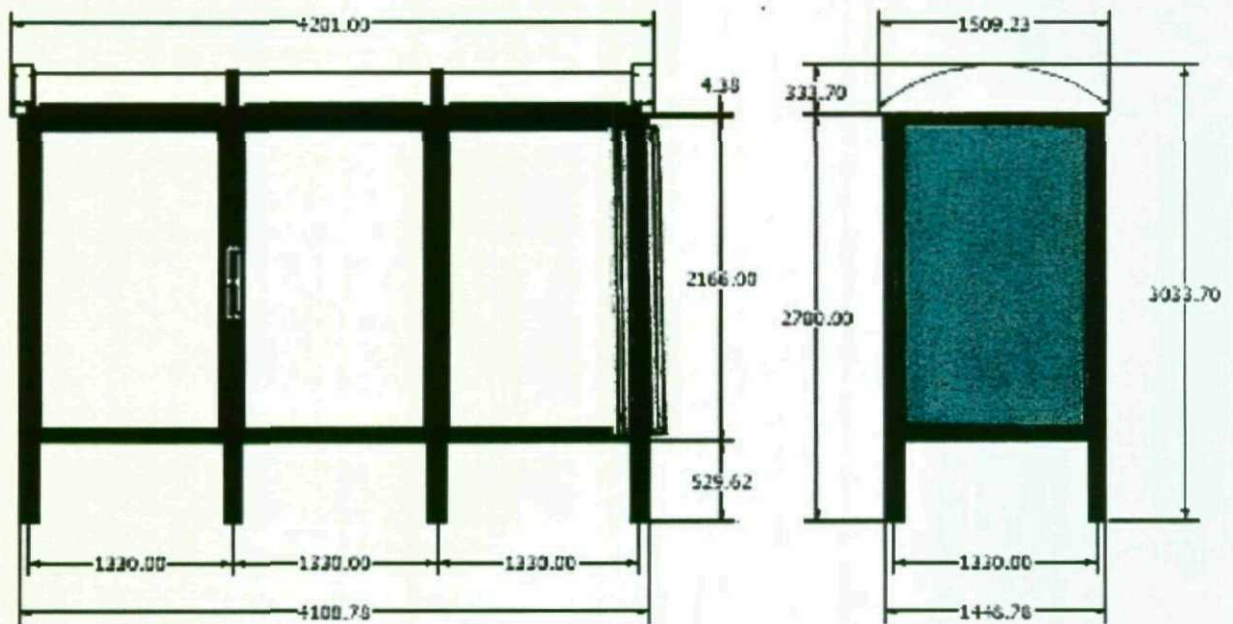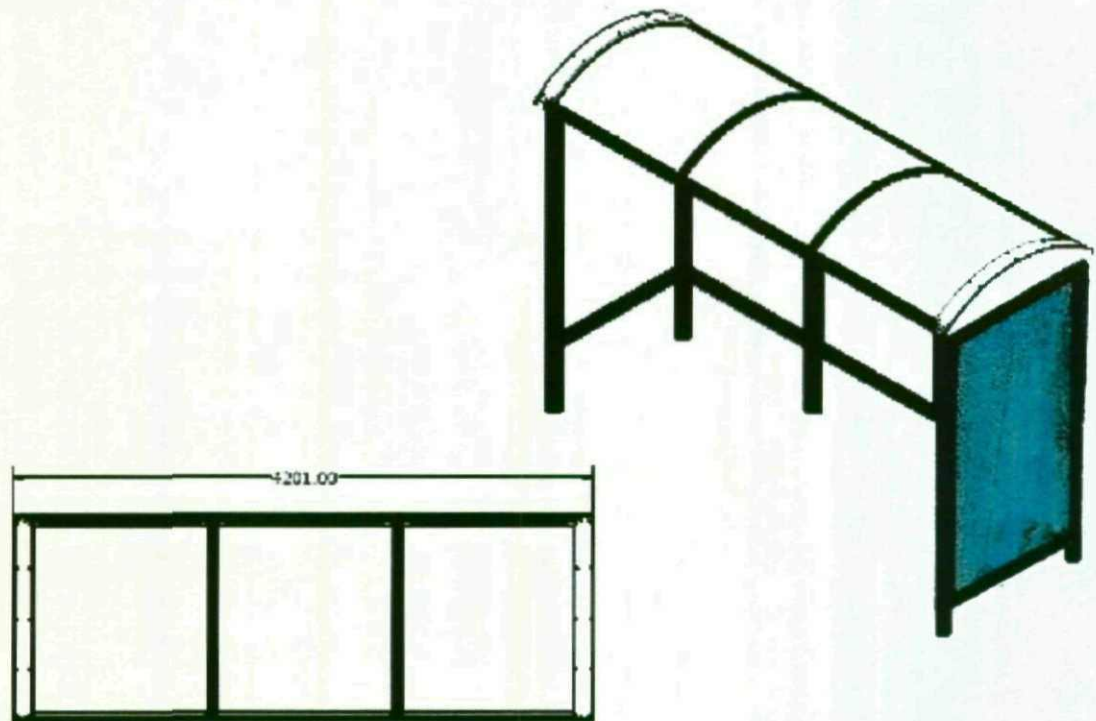

**EXAMPLE OF A PRINCIPLE SHELTER WITH
DOUBLE SIDE ADVERTISING UNIT**



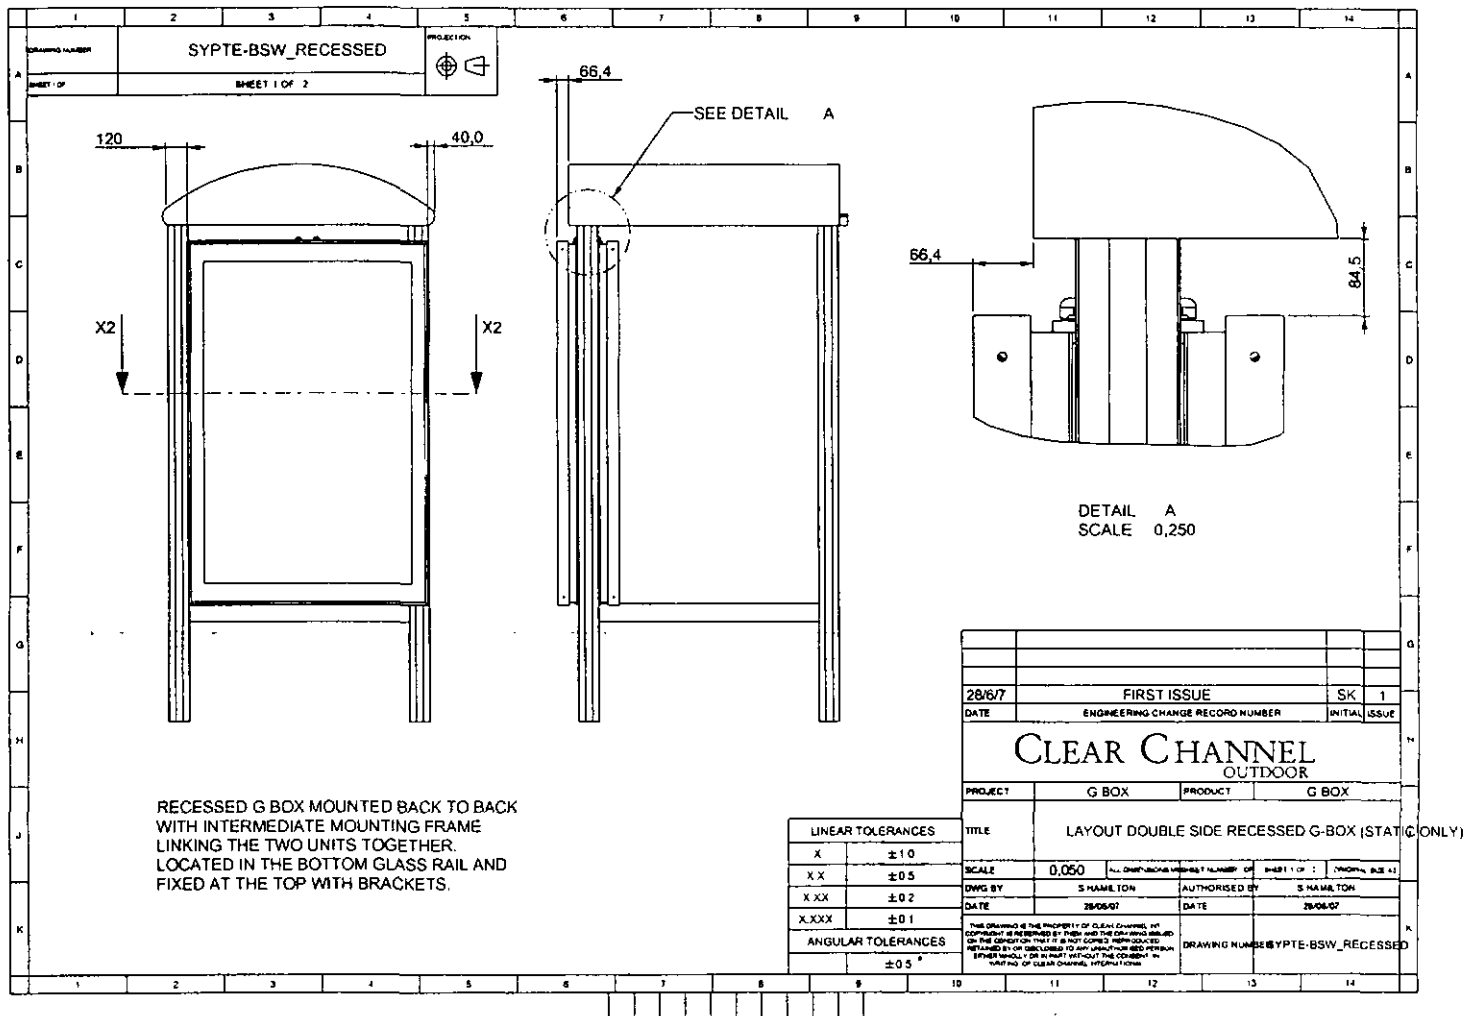


RECESSED G BOX MOUNTED BACK TO BACK
WITH INTERMEDIATE MOUNTING FRAME
LINKING THE TWO UNITS TOGETHER.
LOCATED IN THE BOTTOM GLASS RAIL AND
FIXED AT THE TOP WITH BRACKETS.

LINEAR TOLERANCES	
X	± 10
X X	± 0.5
X XX	± 0.2
X XXX	± 0.1
ANGULAR TOLERANCES	
	± 0.5 °

354000

SHEET 1 OF 2

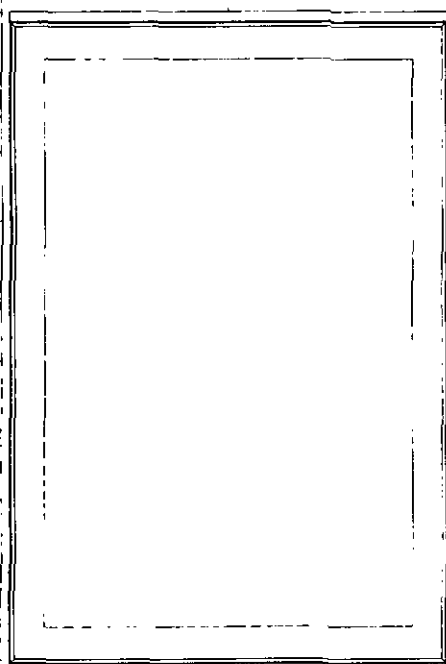

1995 REF

SEE DETAIL B

80
MIN DOOR LIFT-OFF
CLEARANCE REQUIRED

12 13
2 2


SECTION A-A
SHOWING ONE DOOR OPENED
FOR ACCESS, AND ONE CLOSED

SEE DETAIL A

1025 REF

ITEM	PART NAME	DESCRIPTION
1	350107	ELONGATED CAM
2	350113	BOTTOM STAPLER BRACKET
3	350133	CLADDING VERTICAL
4	350146	DOOR HINGE
5	350150	TOP CLADDING PSL
6	350431	FLANG TAPLER WITH LARGE FLANGE
7	350003	FRAME ASSEMBLY
8	350007	TOP FLANG ASSY
9	350011	DOOR ASSY UP
10	21471-006	WASHER
11	21481-172	WASHER
12	350057-2	CAP SCREW
13	350057-2	CAP SCREW
14	350056	LIGHT TIE SUNSHADE ASSY
15	350150CAP	350150 CAP ST 5"
16	350150CAP	350150 CAP ST 5"
17	350150CAP	350150 CAP ST 5"

1370 REF

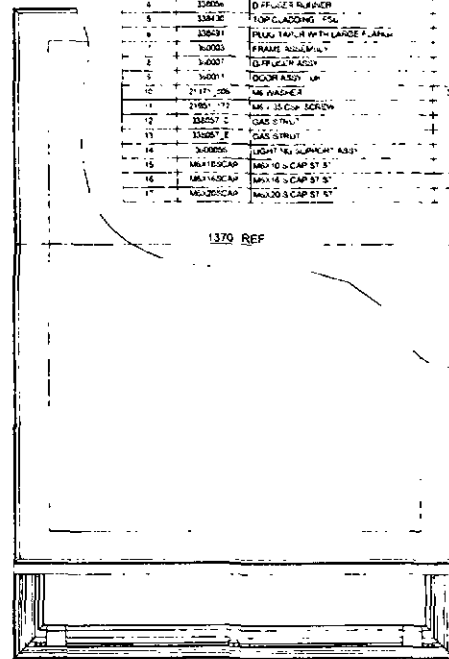

ITEM	PART NAME	DESCRIPTION
1	350107	ELONGATED CAM
2	350113	BOTTOM STAPLER BRACKET
3	350133	CLADDING VERTICAL
4	350146	DOOR HINGE
5	350150	TOP CLADDING PSL
6	350431	FLANG TAPLER WITH LARGE FLANGE
7	350003	FRAME ASSEMBLY
8	350007	TOP FLANG ASSY
9	350011	DOOR ASSY UP
10	21471-006	WASHER
11	21481-172	WASHER
12	350057-2	CAP SCREW
13	350057-2	CAP SCREW
14	350056	LIGHT TIE SUNSHADE ASSY
15	350150CAP	350150 CAP ST 5"
16	350150CAP	350150 CAP ST 5"
17	350150CAP	350150 CAP ST 5"

CLEAR CHANNEL

GENERIC BOX ASSY - STATIC (FSU)

LINEAR	SPACES
1	2.10
2	2.10
3	2.10
4	2.10
5	2.10
6	2.10
7	2.10
8	2.10
9	2.10
10	2.10
11	2.10
12	2.10
13	2.10
14	2.10
15	2.10
16	2.10
17	2.10

ITEM	PART NAME	DESCRIPTION
1	350107	ELONGATED CAM
2	350113	BOTTOM STAPLER BRACKET
3	350133	CLADDING VERTICAL
4	350146	DOOR HINGE
5	350150	TOP CLADDING PSL
6	350431	FLANG TAPLER WITH LARGE FLANGE
7	350003	FRAME ASSEMBLY
8	350007	TOP FLANG ASSY
9	350011	DOOR ASSY UP
10	21471-006	WASHER
11	21481-172	WASHER
12	350057-2	CAP SCREW
13	350057-2	CAP SCREW
14	350056	LIGHT TIE SUNSHADE ASSY
15	350150CAP	350150 CAP ST 5"
16	350150CAP	350150 CAP ST 5"
17	350150CAP	350150 CAP ST 5"

354000

NOTE


1 ALL FIXINGS AND FASTENERS TO
BE STAINLESS STEEL

2 MASS 149 Kg APPROX

354000


SHEET 1 OF 1

11
4

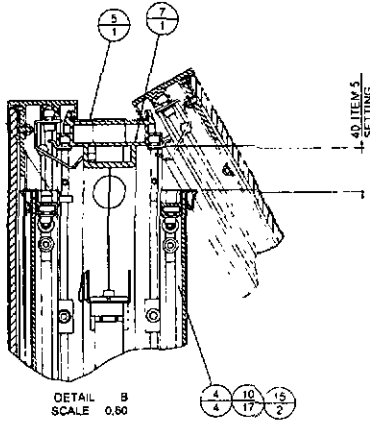


DETAIL B
SCALE 0.50


40 LBS. 5. SETTING

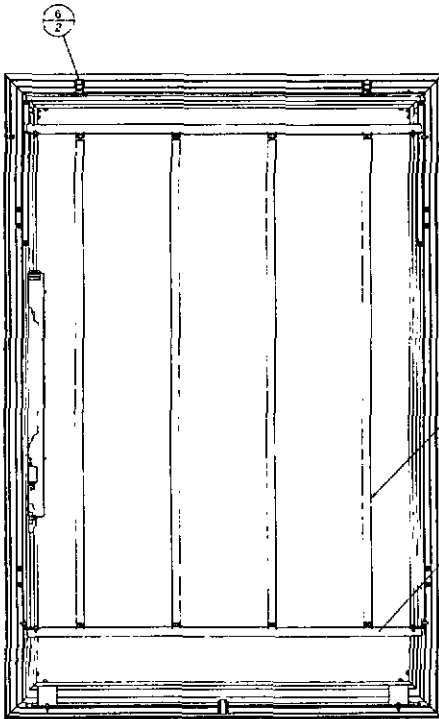

SECTION X-X

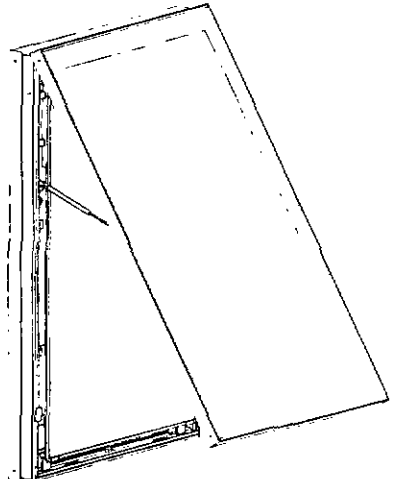

SCALE 0.120

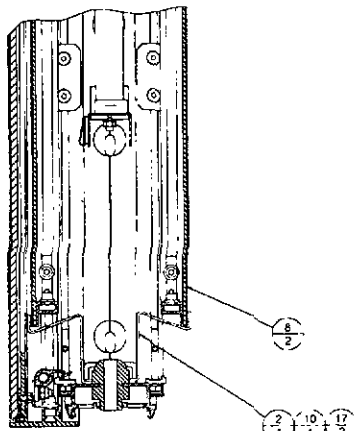

DETAIL A
SCALE 0.50

CLEAR CHANNEL

GENERIC BOX ASSY. STATIC (FSU)

ITEM	DESCRIPTION	QTY
1	SEAL	2.00
2	SEAL	2.00
354000