


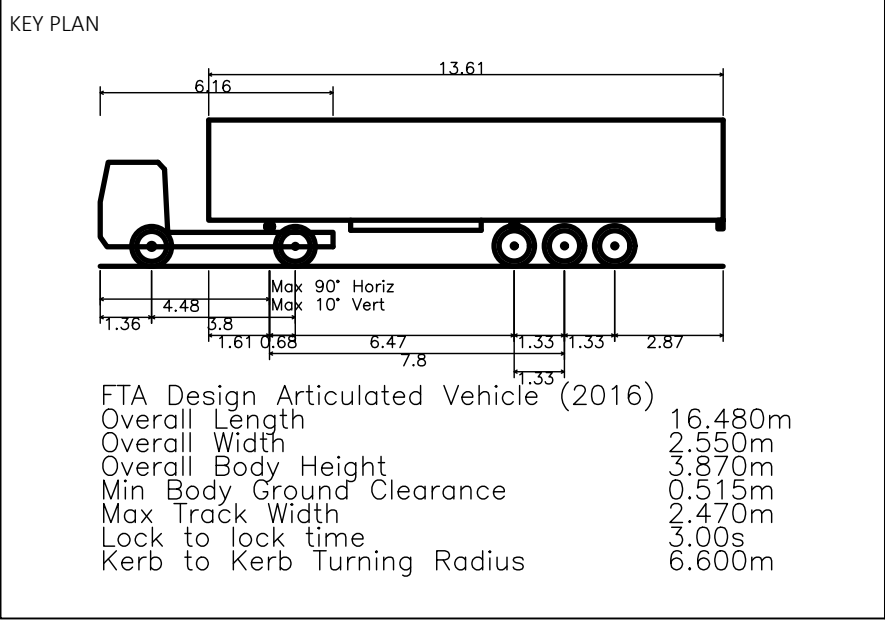

NOTES

PRELIMINARY LAYOUT

- THE ARCHITECTS LAYOUT SHOWN IS PRELIMINARY AND SUBJECT TO CO-ORDINATION WITH ALL OTHER DISCIPLINES.

REVISIONS					
P02	UPDATED TO LATEST LAYOUT	09/05/24	AD	JM	ST
P03	INITIAL ISSUE	11/05/24	AD	JM	ST
Rev.	Revision Notes	Date	Drawn By	Checked	Approved

Hydrock

Riverside West
Whitwell Road
Leeds
LS1 4AB
T: +44(0)113 543 1700
e: tech@hydrock.com

CLIENT

BARNLEY **Currie & Brown**

PROJECT

BARNLEY LEVELLING UP FUND
YOUTH ZONE ACTIVITY PARK

TITLE		
VEHICLE TRACKING SHEET 1		
HYDROCK PROJECT NO. 29119-SLEE		SCALE @ A0 1:200
STATUS DESCRIPTION SUITABLE FOR INFORMATION		STATUS S2
DRAWING NO. BALU-HYD-YAP-XX-DR-C-9000		REVISION P02